


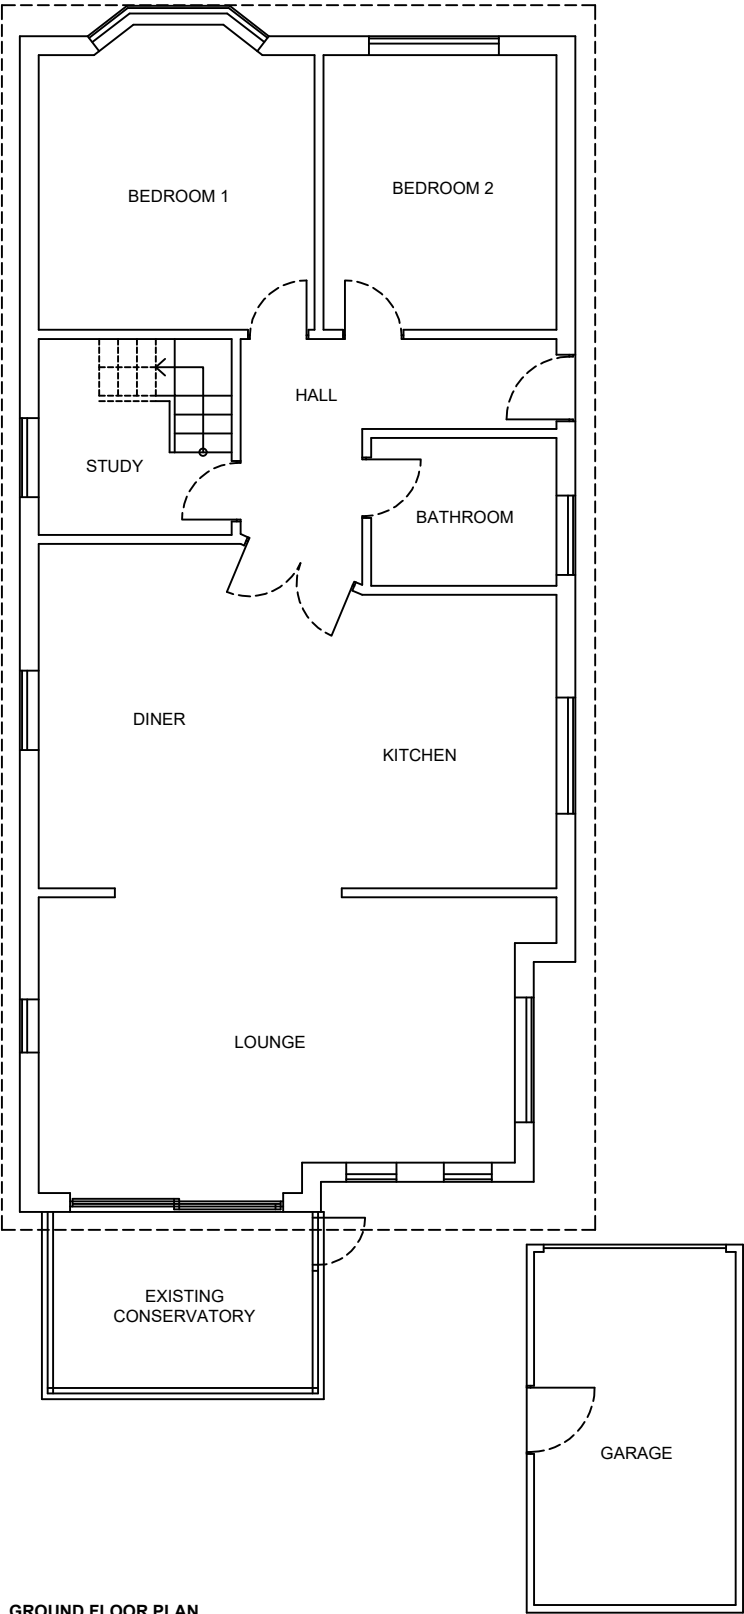

GROUND FLOOR PLAN


Notes:
Any drawings or plans depicted make no allowance for the provision of any tie bars within the roof of the proposed conservatory. This can only be determined once the roof is put into manufacture.

These drawings are the property of Anglian Home Improvements and must not be used, distributed, loaned or copied without the express permission of Anglian Home Improvements.

All dimensions are in millimetres (mm) unless noted otherwise.

Do not use for base laying purposes

Produced on A3 paper

 

A	12/09/19	Top opening window changed to match windows in conservatory	SS
Rev.	Date	Description	Initials

Anglian
Home Improvements

TELEPHONE: 0845 437 3600

Drawing title: Existing Plan		
CONTRACT No. : 900/03500		Page 2 of 4
Proposed: PVCu Orangery at: 6 NORE CRESCENT EMSWORTH HAMPSHIRE PO10 7NB		
For :..... MR & MRS TOWERS		
Drawers initials: SS	Scale : 1:100	Date: 15/07/2019