
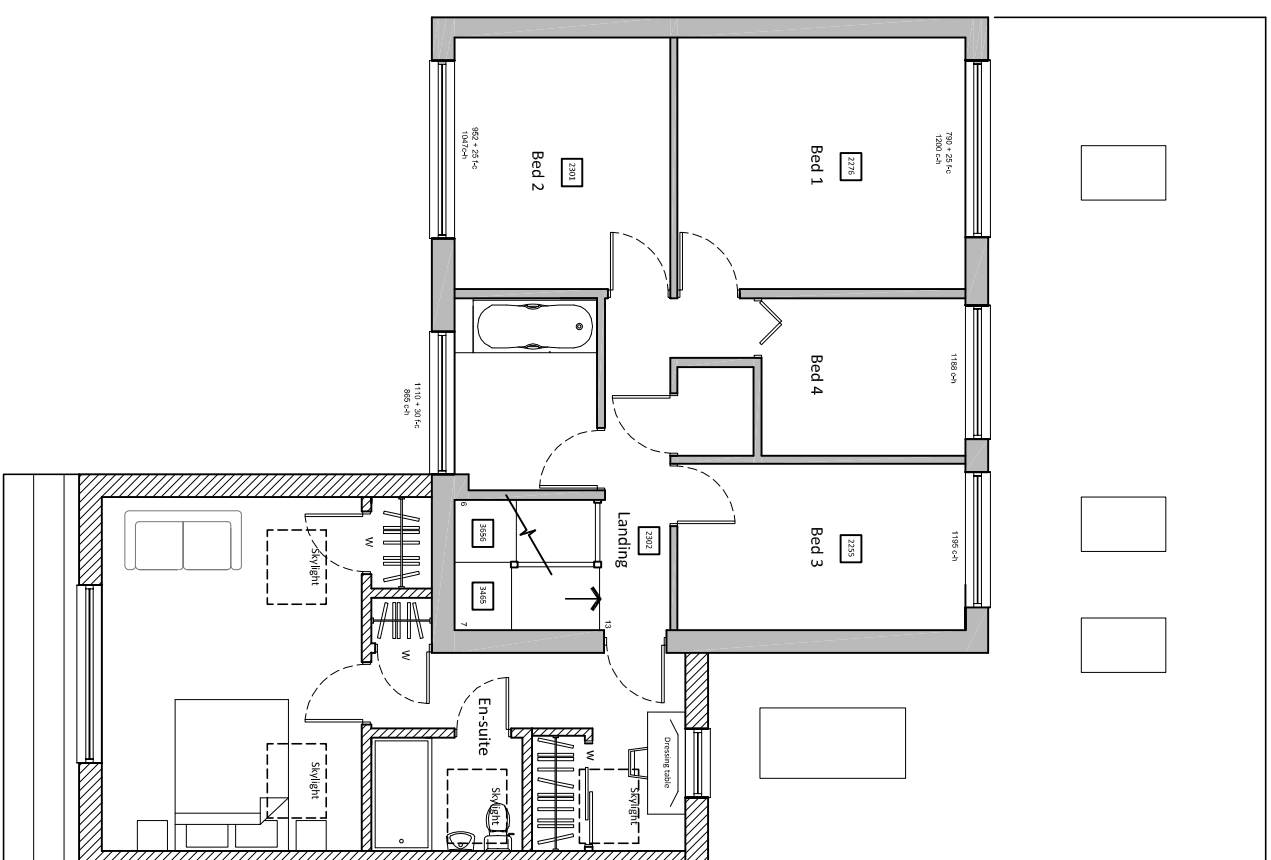
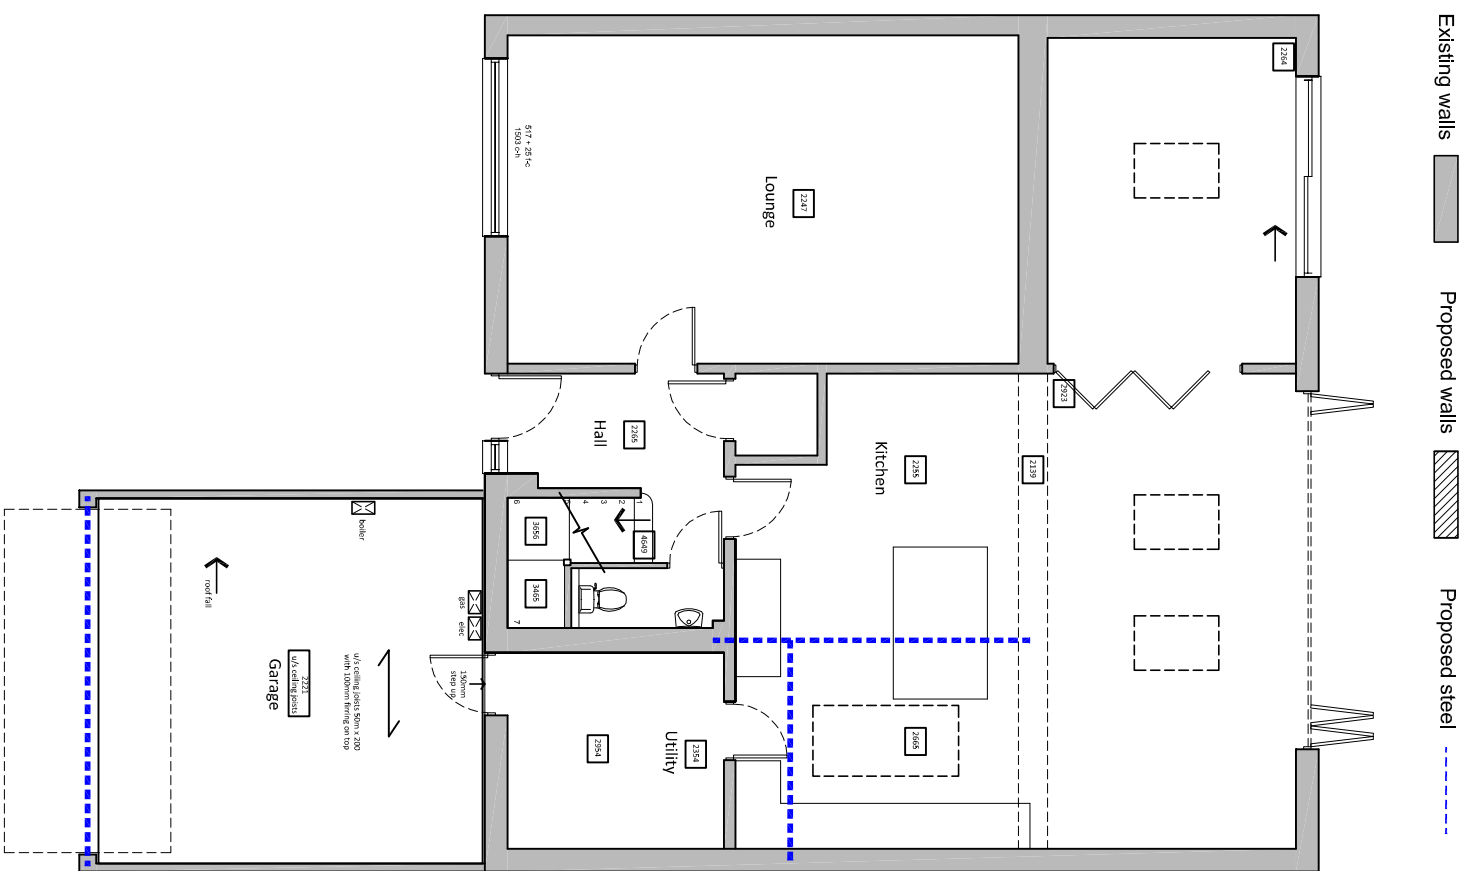


NOTES:

Dimensions to be checked on site before commencing work. Any discrepancies shall be reported to the architect immediately.

Do not scale from these drawings except for planning purposes. Use figured dimensions only.

Where applicable this drawing is to be read in conjunction with other consultants' drawings.

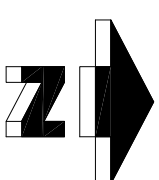

Ground floor plan

Proposed floor plans scale 1:100



First floor plan

JIMMY BESSANT ARCHITECTURE

TEL: 01243 373620 M: 07769904282

E: jimmy@jb-architecture.co.uk

Web: www.jb-architecture.co.uk

For
MR & MRS STRADWICK

Project

PROPOSED EXTENSION AT

3 LEXDEN GARDENS,

HAYLING ISLAND

PO11 0QP

Title

PROPOSED FLOOR PLANS

Date	Drawn	Scale	Checked
JUNE 2019	JB	As shown @ A3	-
Job Number	Drawing Number	Revision	
PL217.19	-03	A	