


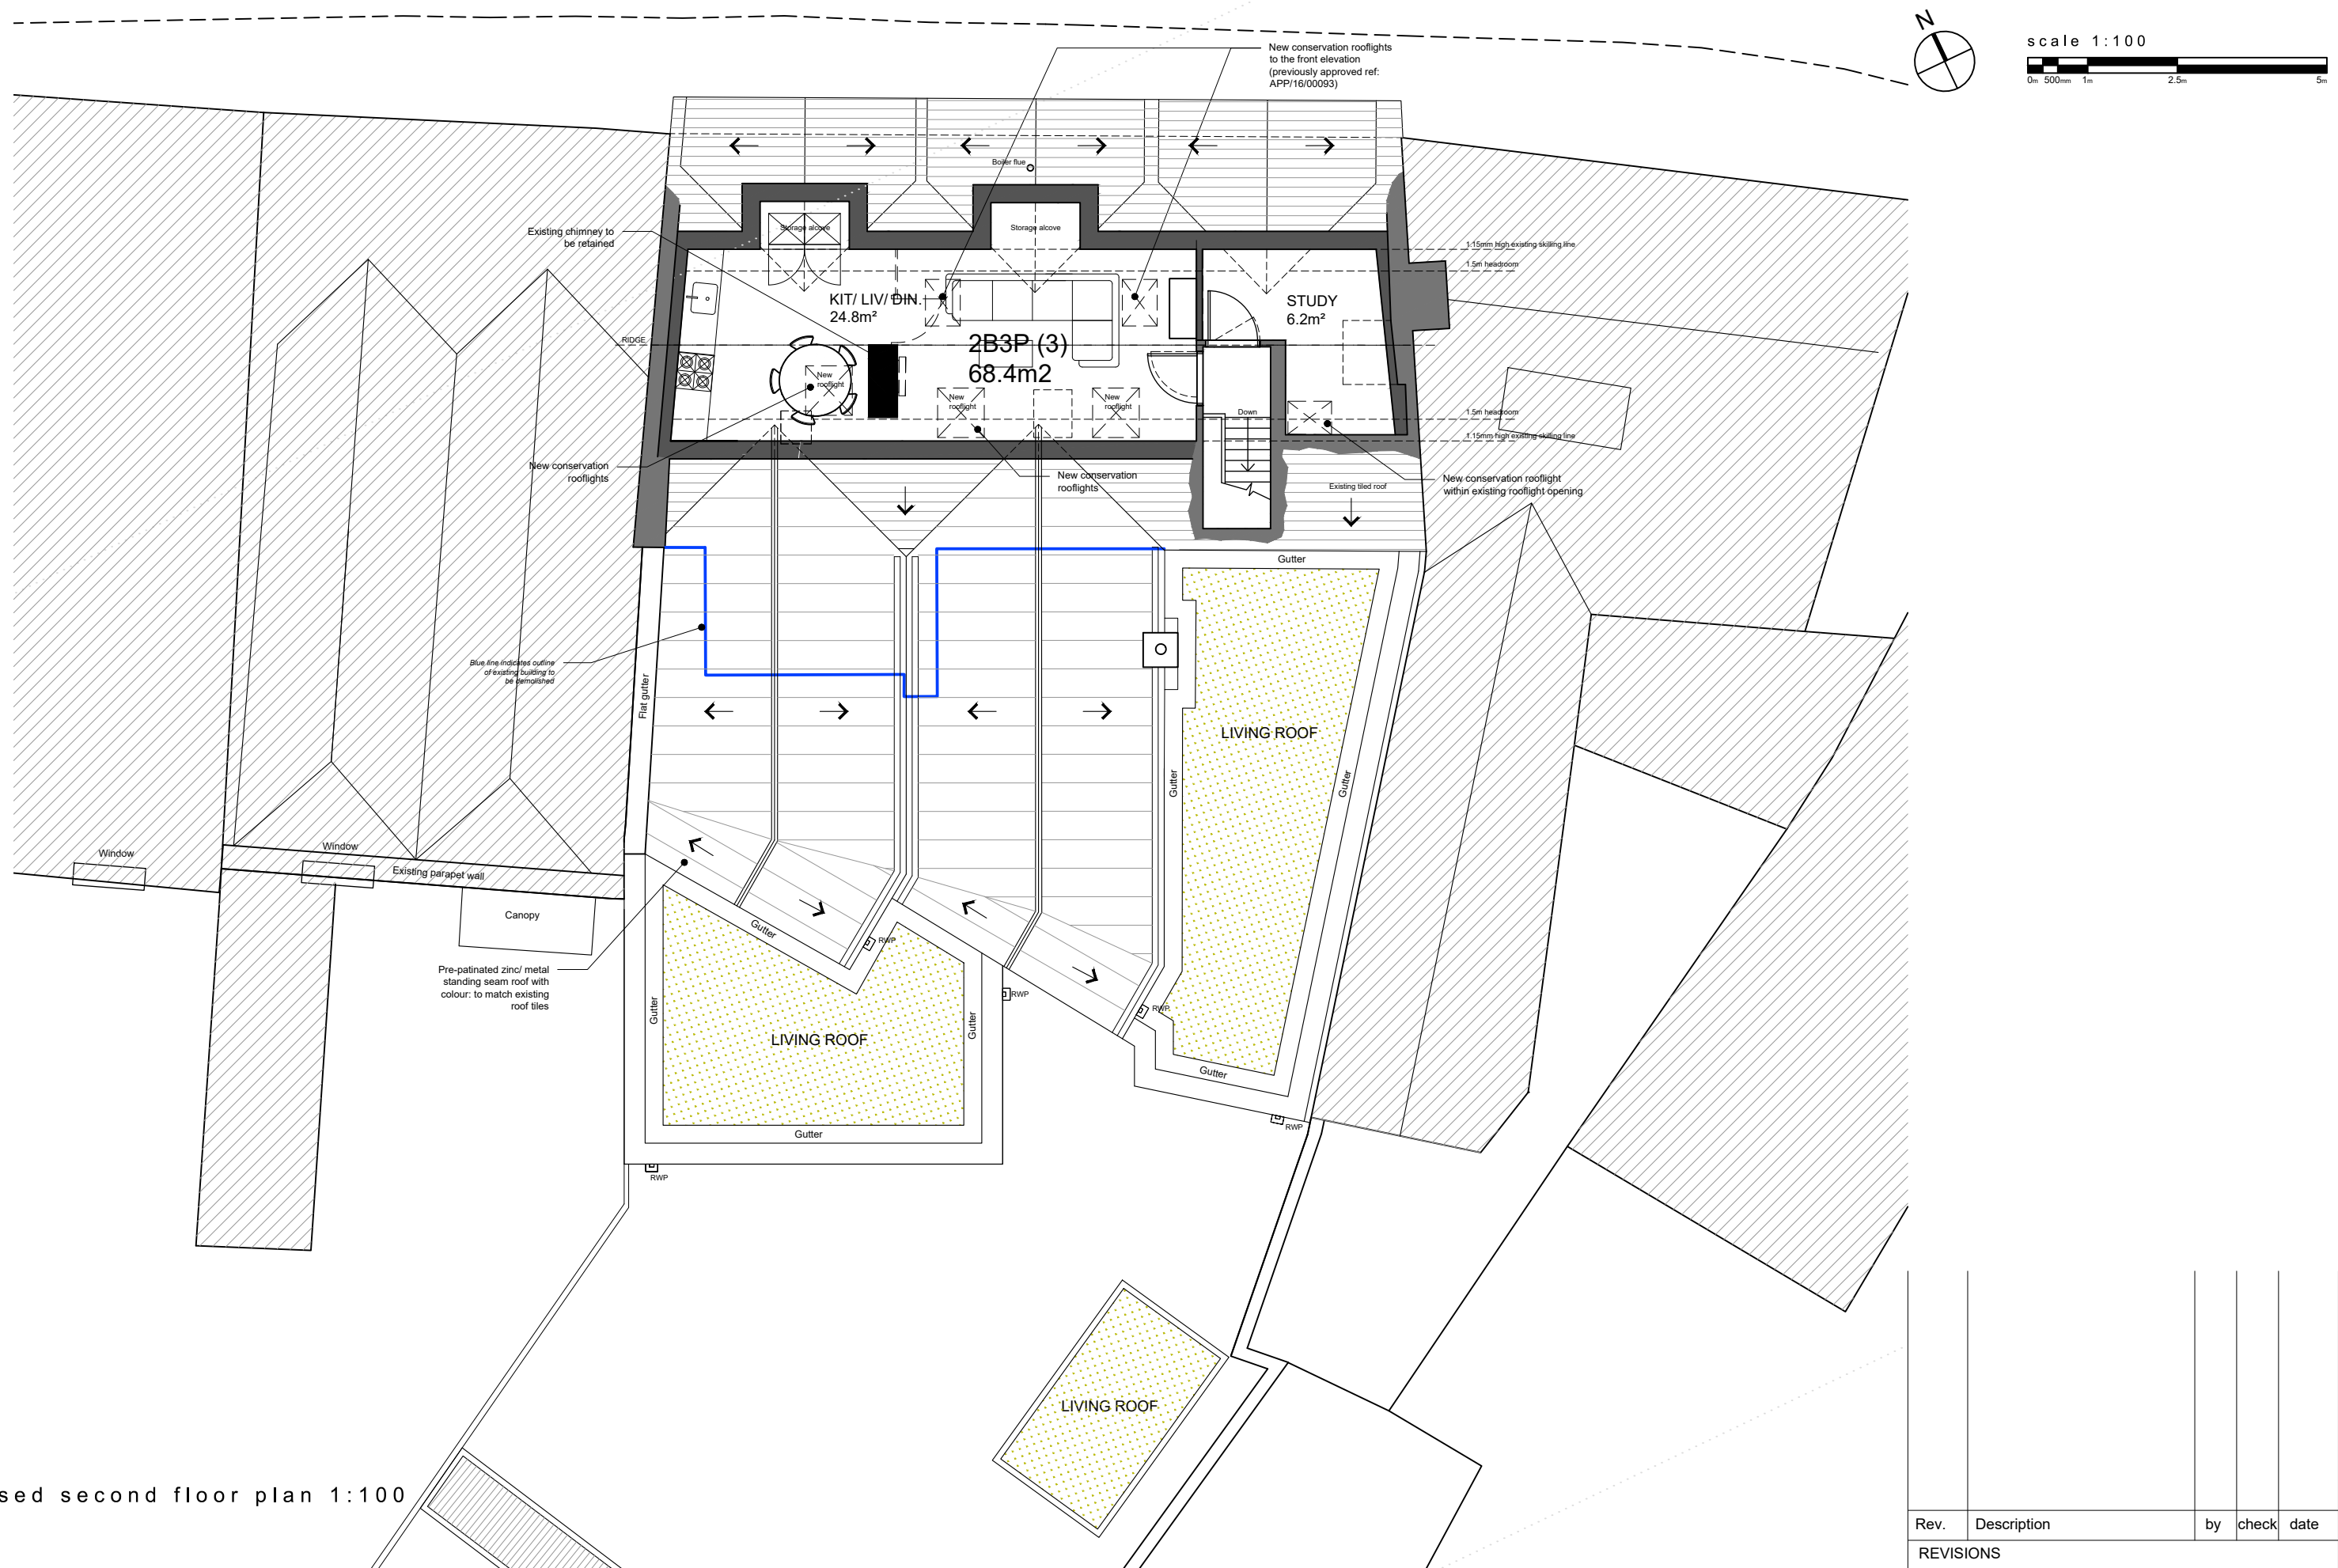

proposed second floor plan 1:100

Project name: The Town Brewery, 2 West Street, Emsworth PO10 7DY		Project no.: 17031	Drawing no.: PL503	Revision: -	Status: PLANNING	This drawing is copyright of Cover Storey Architects LLP All dimensions must be verified on site prior to construction Do not scale this drawing except for planning application purposes	Cover Storey Architects Cover Storey Architects LLP The Studio, 18 St Georges Avenue, Havant Tel. 02392 006266 info@coverstorey.co.uk www.coverstorey.co.uk PO9 2RX
Drawing name: Proposed Second Floor Plan		Scale @ A3 1:100	Drawn by JB	Checked by DJS	Date APRIL 2019		