


PROPOSED NORTH EAST ELEVATION
SCALE 1:100

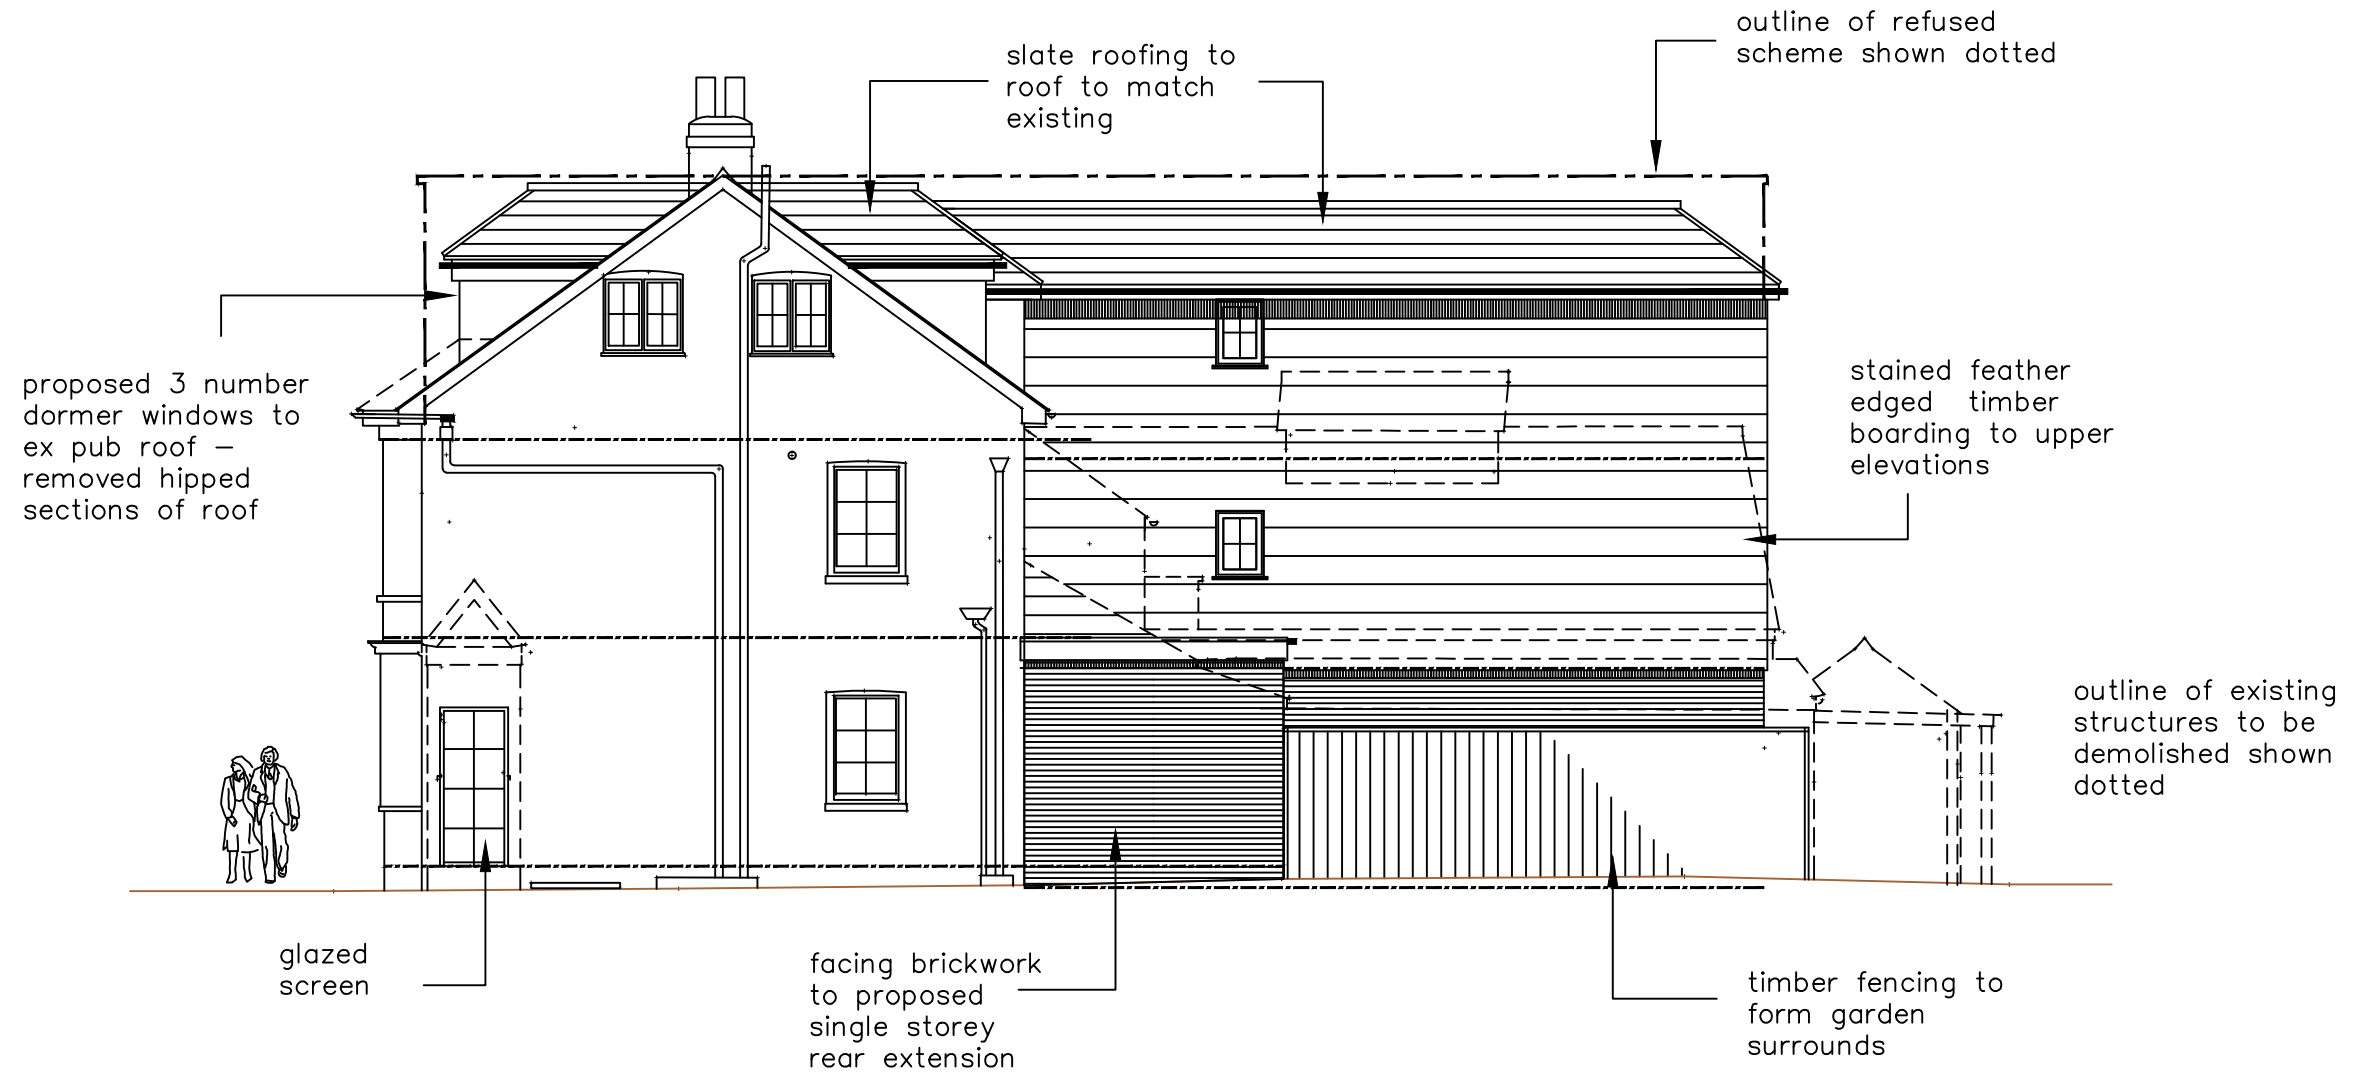

Notes:
The design and construction of this project shall be in accordance with the current Building Regulations & NHBC Standards. These notes & drawings have been prepared solely for the purpose of Planning & Building Regulation approval.

Do not scale from this drawing unless for Planning purposes. All dimensions to be checked on-site and any alterations to be approved by the Architect and/or client prior to any work commencing.

Ordinance Survey Licence No: 100047591

This drawing to be copyright and to be read in conjunction with all other drawings

Revisions:

Key:

Drawing Details:

PLANNING DRAWING
Proposed North East Elevation

Project No:	898	Drawing No:	8	Rev No:	
Scale:	1:100 @ A3	Drawn:	BWH	Date:	15/12/17

Client Name:
M Forfar Ltd

Project Address:
The Wellington Public House
73 London Road
Waterlooville
PO7 7EX



B H ARCHITECTURE Ltd
Heath Cottage
Newlands Lane
Purbrook
Waterlooville
Hants
PO7 5SQ
Tel: 023 9223 2322
Mob: 07747 771808
E-mail: bernard@bernardharding.com