


NOTES:

Dimensions to be checked on site before commencing work. Any discrepancies shall be reported to the architect immediately.

Do not scale from these drawings except for planning purposes. Use figured dimensions only.


Where applicable this drawing is to be read in conjunction with other consultants' drawings.

Existing walls Proposed walls Proposed steel

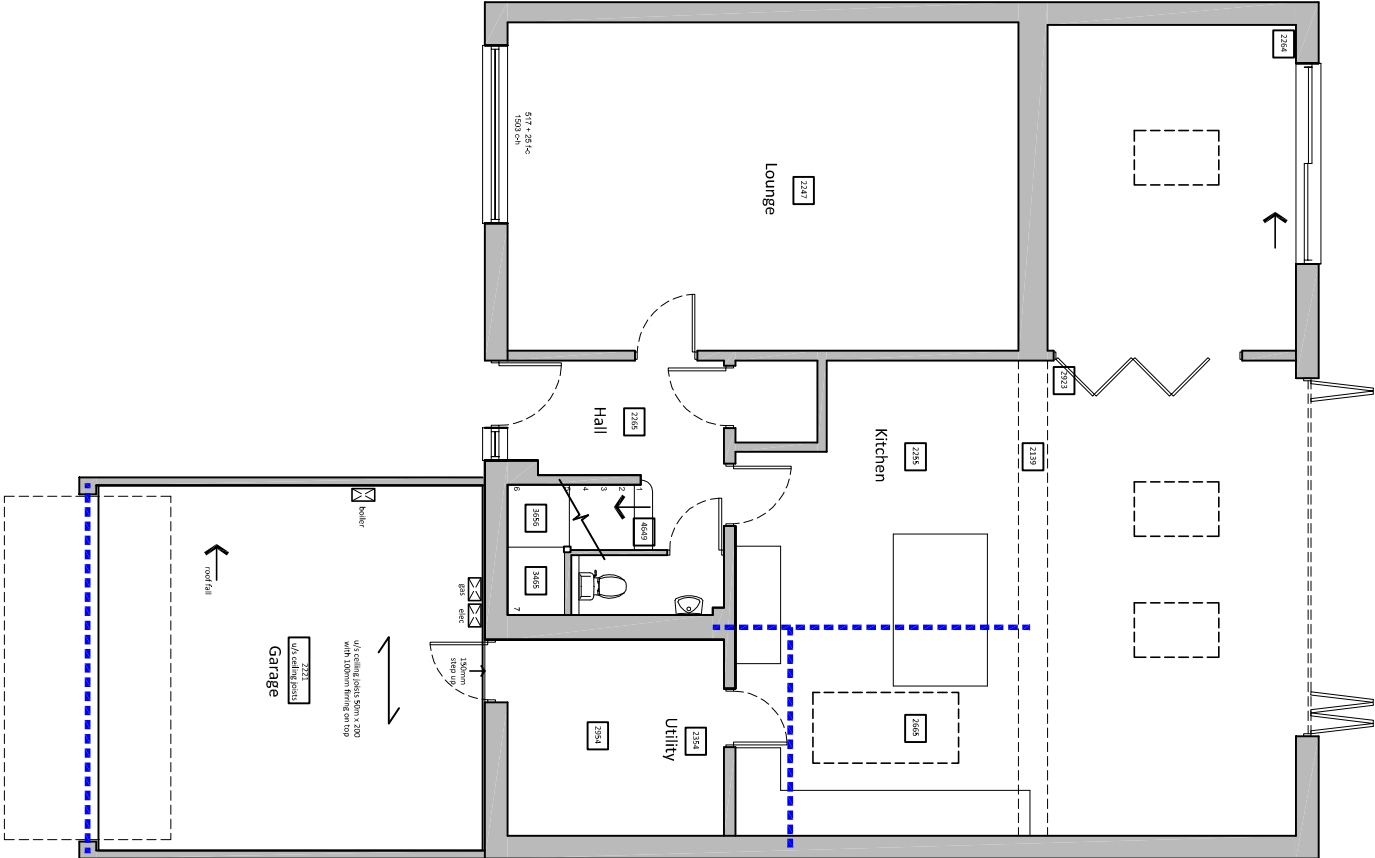


Ground floor plan

Proposed floor plans scale 1:100

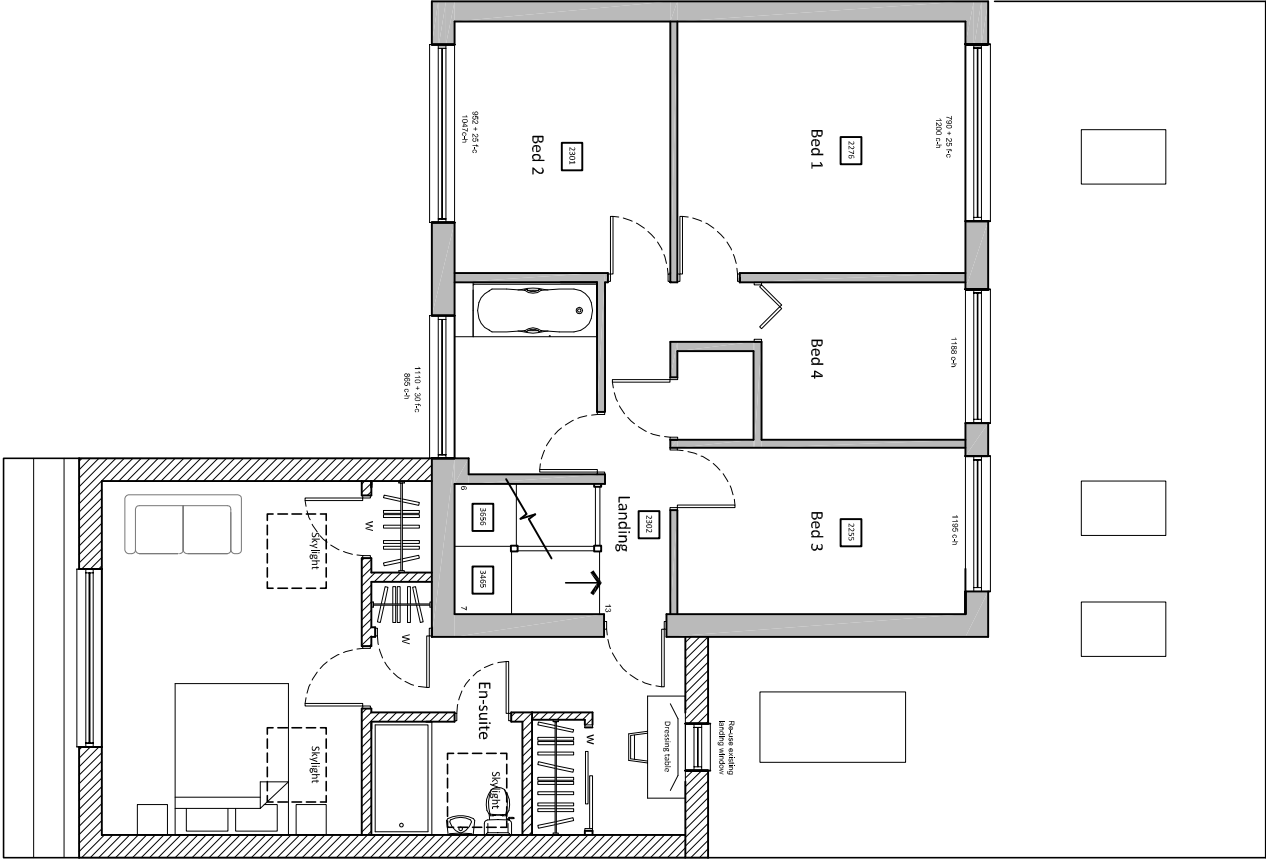

First floor plan

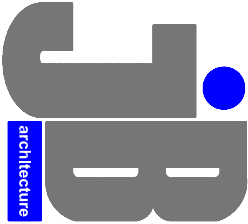

JIMMY BESSANT ARCHITECTURE
TEL: 01243 373620 M: 07769904282
E: jimmy@jb-architecture.co.uk
Web: www.jb-architecture.co.uk

For
MR & MRS STRADWICK

Project
**PROPOSED EXTENSION AT
3 LEXDEN GARDENS,
HAYLING ISLAND
PO11 0QP**

Title
PROPOSED FLOOR PLANS

Date	Drawn	Scale	Checked
JUNE 2019	JB	As shown @ A3	-
Job Number	Drawing Number	Revision	
PL237/19	49	C	