


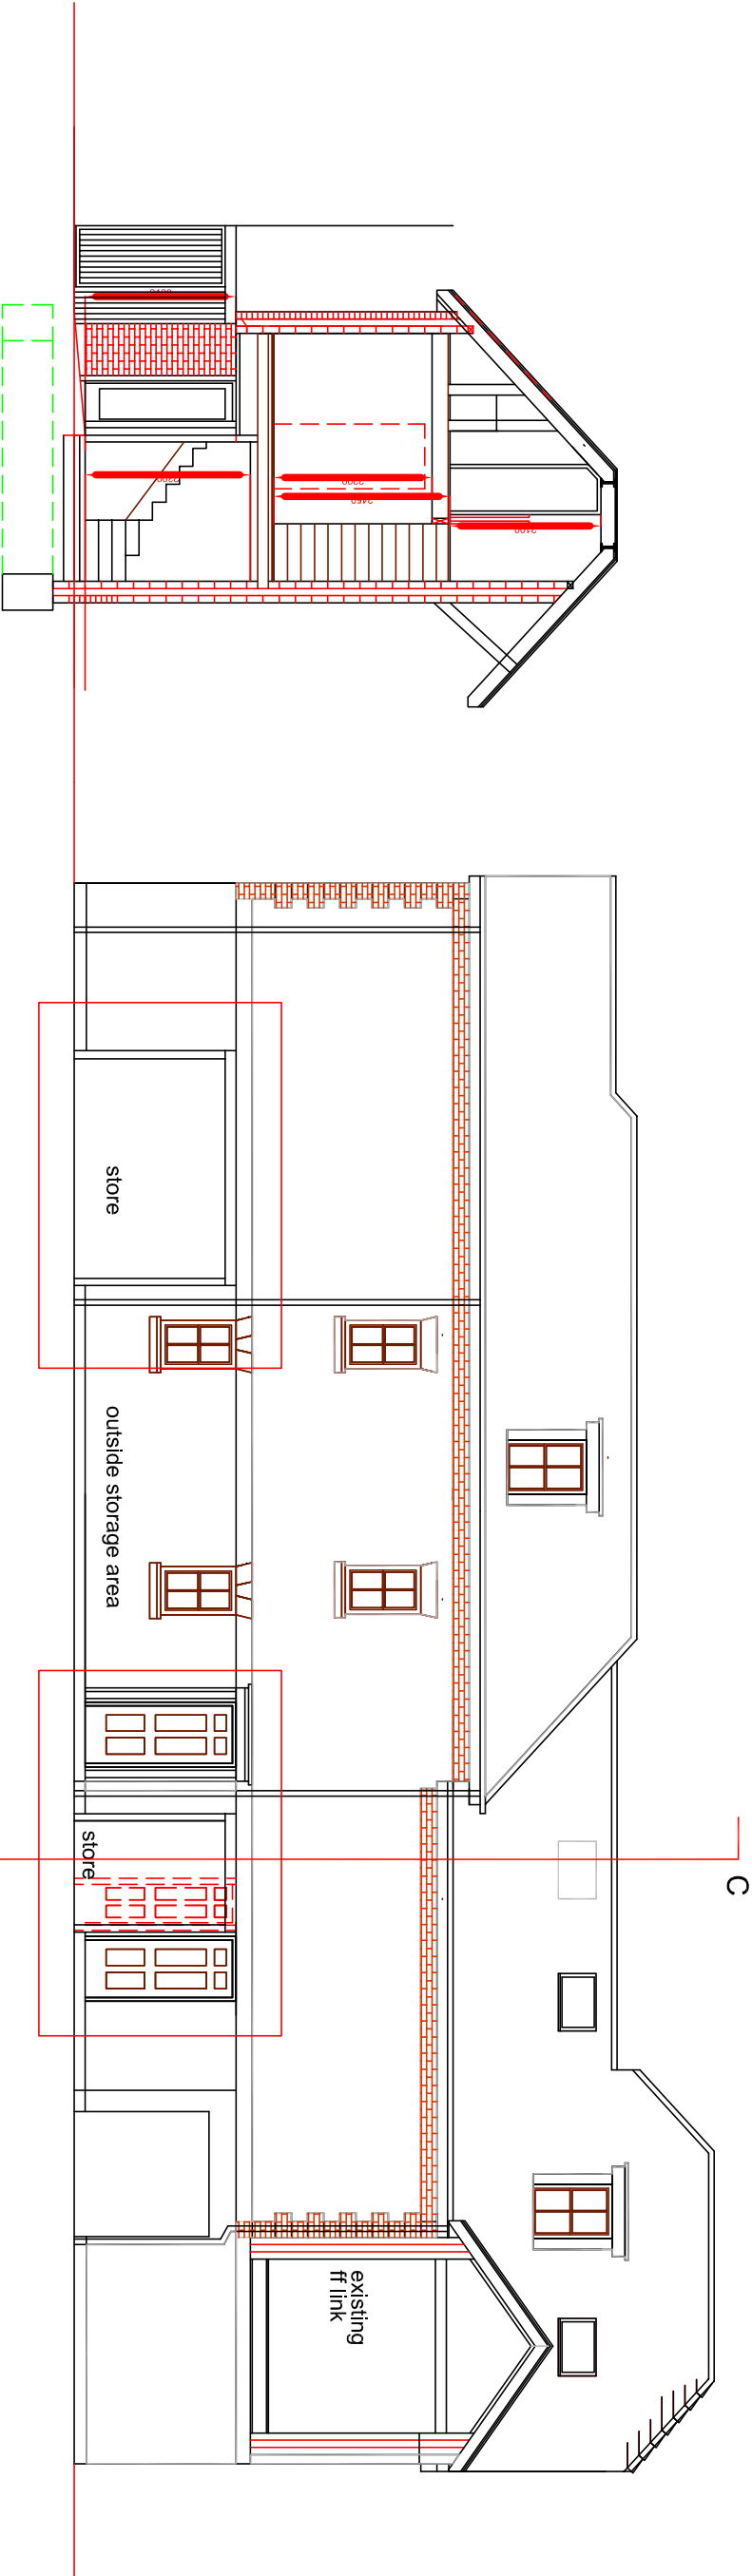

SECTION C-C

EAST ELEVATION/SECTION

SCALE

1/100 @ A3

DATE

nov. 19

AUTHOR

PG

TITLE

Residential Proposals - Revised

DETAIL

10A, The Pallant - Havant

Courtyard Sections

DRAWING No

19/01/P056

CONTRACTOR MUST CHECK ALL DIMENSIONS ON SITE ONLY. FIGURES INDICATED ARE TO BE VERIFIED FROM THE ARCHITECT BEFORE PROCEEDING TO CONSTRUCTION. © COPYRIGHT

ABCD EFGH
IJKL MNOP
QRST UVWXYZ

PETER GALLOWAY PARTNERSHIP



A R C H I T E C T S

HAVANT

TEL. 02392 483153

TEL. 02392 483153

E-MAIL: peter@pgparchitects.co.uk

MDR. 07808 483362