


PROPOSED MATERIALS -

walls - brick / render
to match existing


roof - high performance flat roof
with decorative fascia

windows - black to
match existing

PROPOSED FRONT ELEVATION (facing west) no change
SCALE 1:100

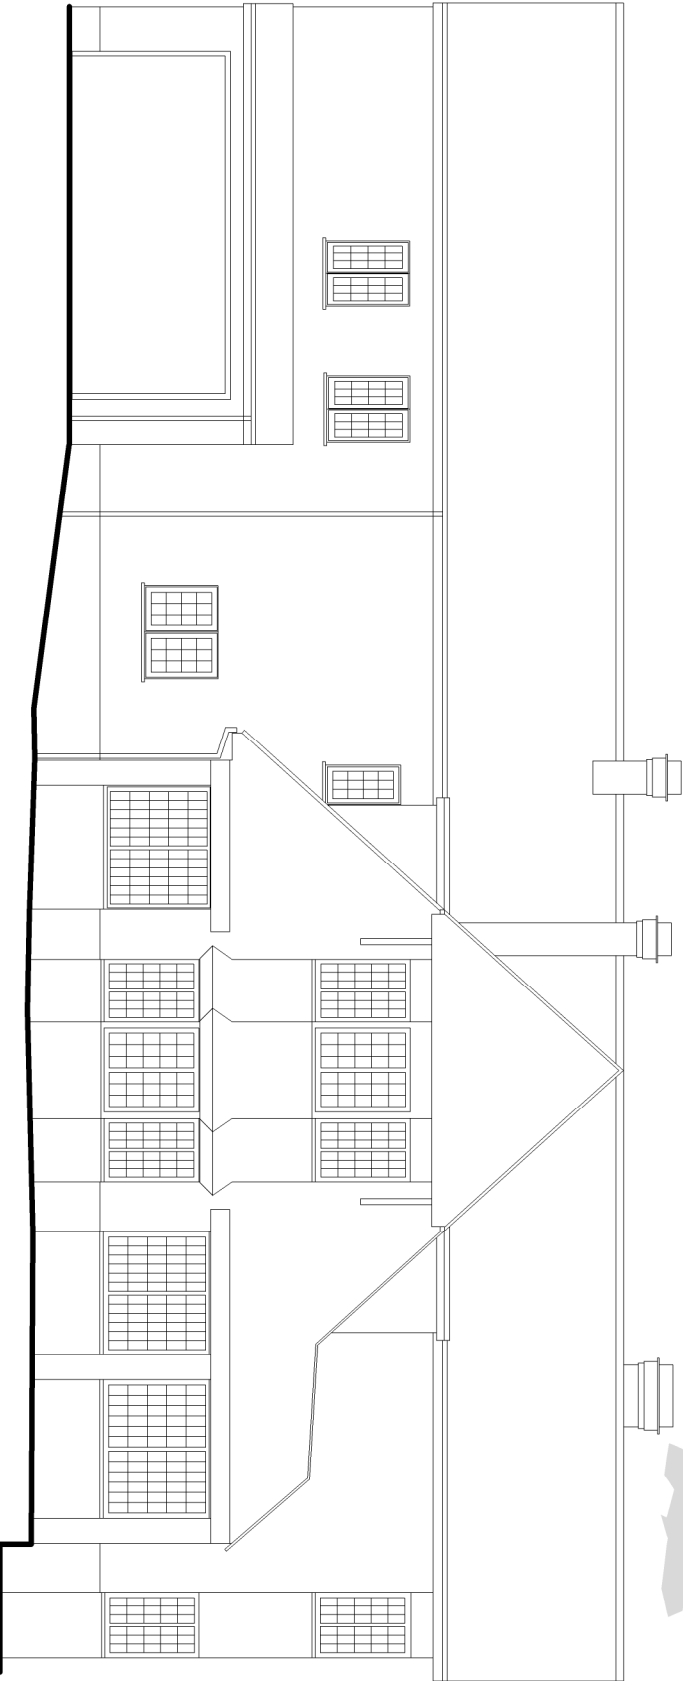

PROPOSED SIDE ELEVATION (facing north)
SCALE 1:100

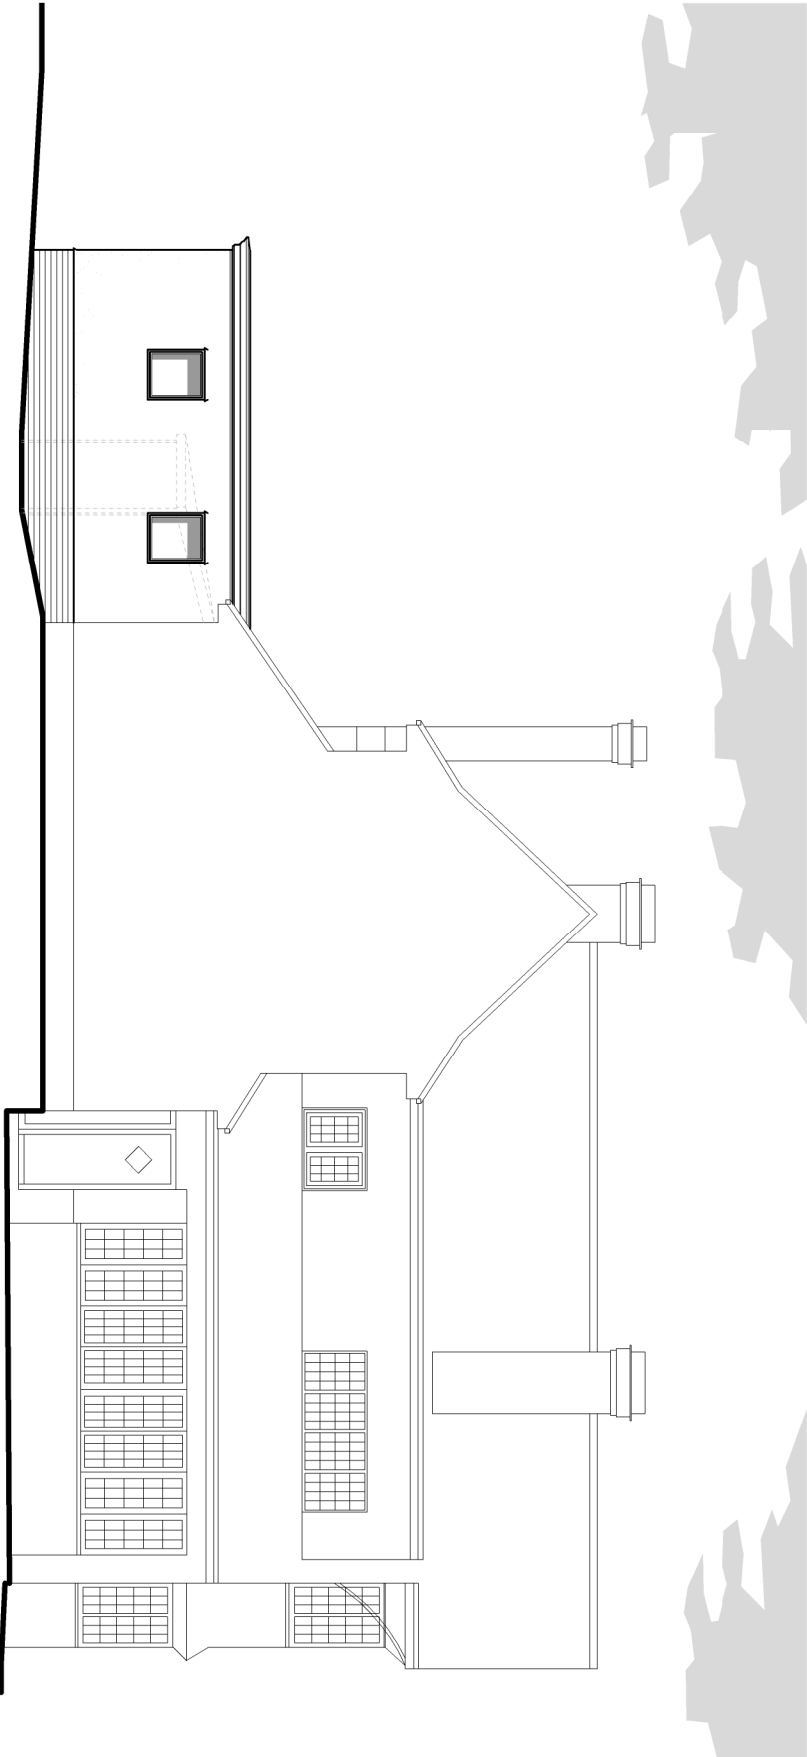

revision

client

mcclellan

stage

building regulations

date

may 2019

scale

1:100 @ A3

address

10 gloucester road
hampshire

drawing no.

352/05/107

drawing

proposed
elevations

1 of 3

cmcdesign architectural services



the studio 22 melrose road
chichester road, hampshire, SO53 5ds
t 07948 937654
e studio@cmcdesign.co.uk
w www.cmcdesign.co.uk