



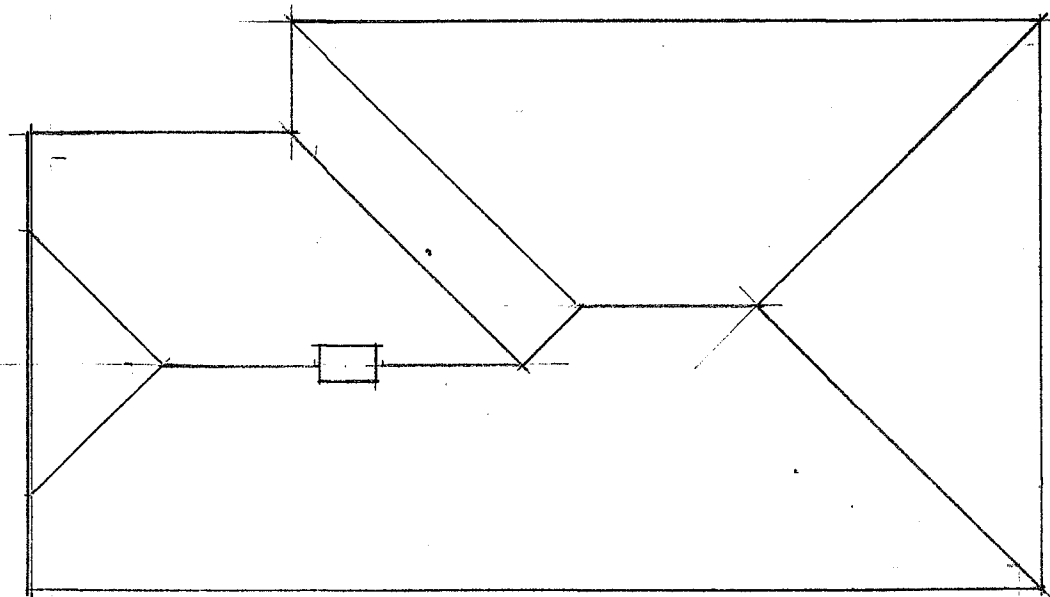


ROOF PLAN

0 0.5 1 2 3 4 5
1:100 SCALE IN METRES

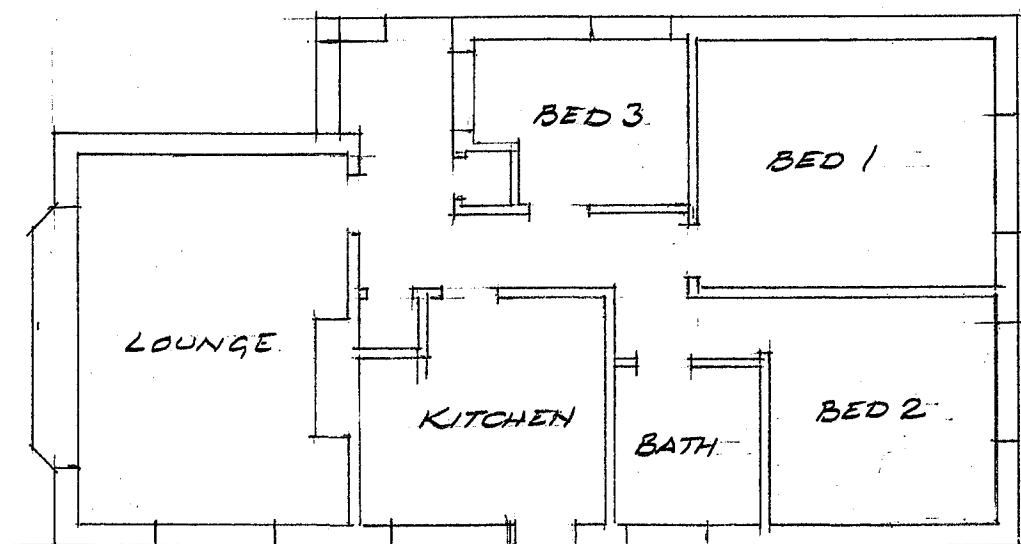


GROUND FLOOR PLAN.

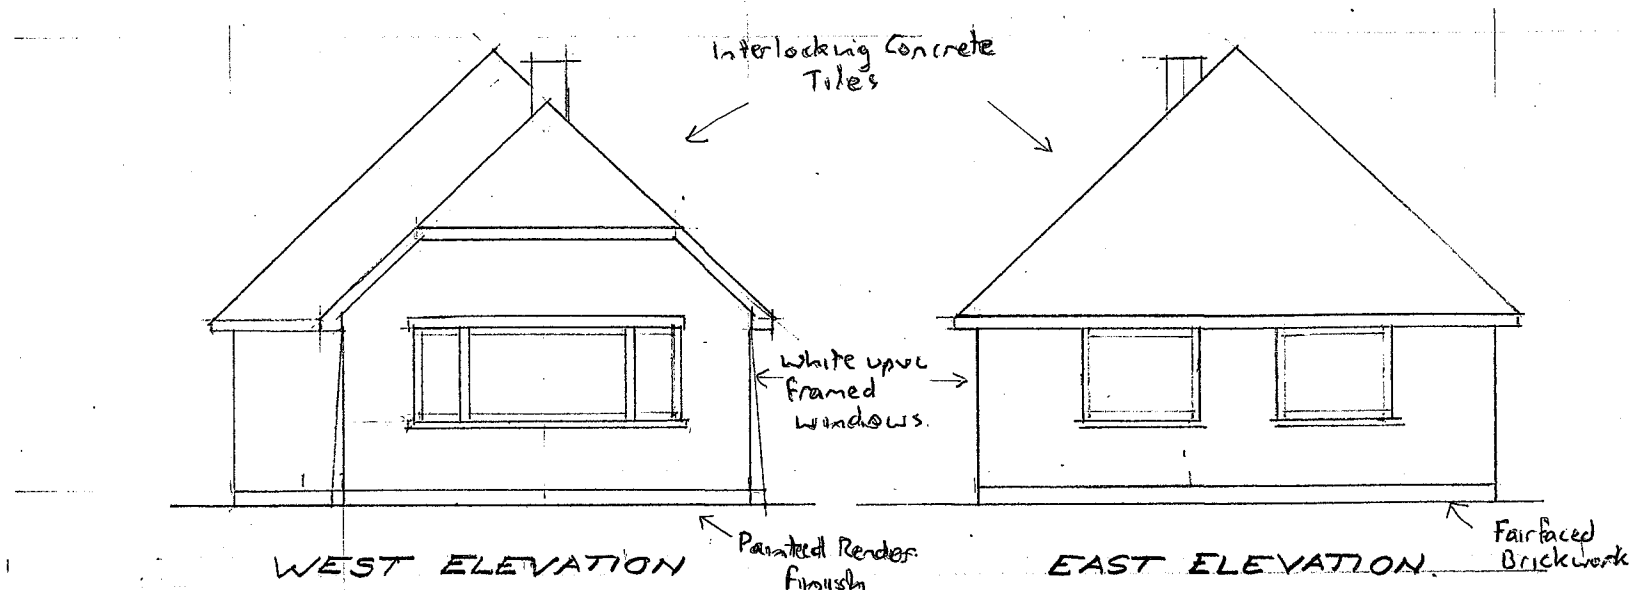


WEST ELEVATION

EAST ELEVATION

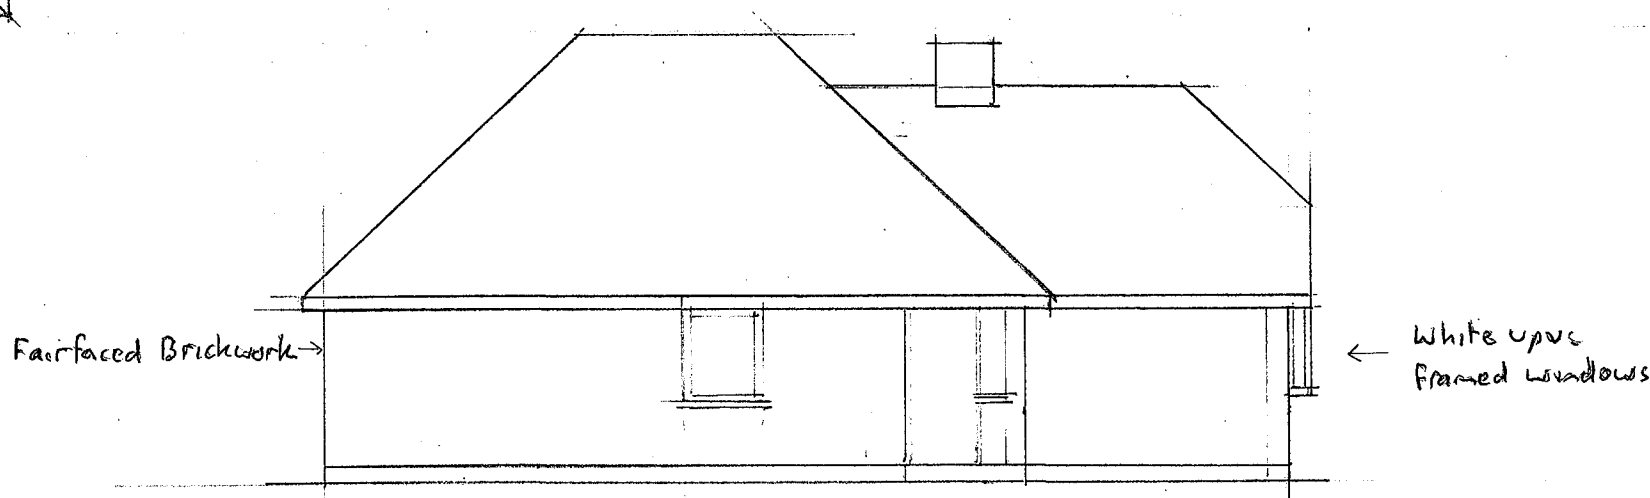

NORTH ELEVATION

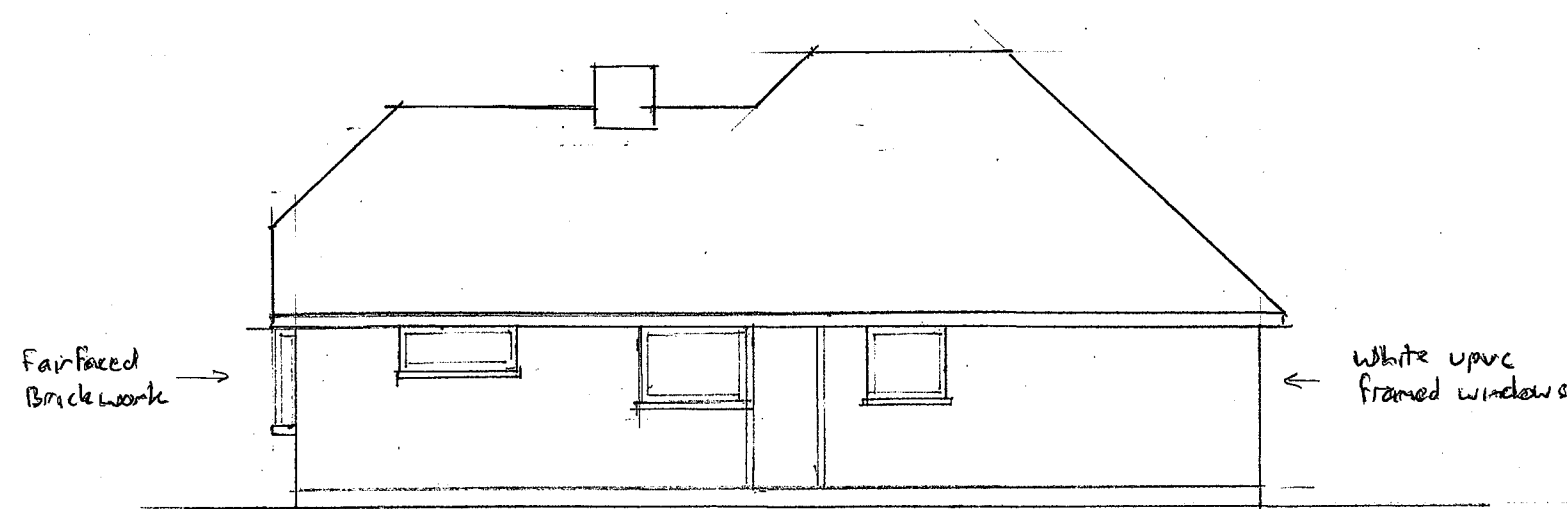

SOUTH ELEVATION

89 WOODLANDS AVENUE EMSWORTH.
PROPOSED SIDE EXTENSION & ROOF CONVERSION.

EXISTING PLANS & ELEVATIONS
1:100 SCALE AT A3

DRG. NO: 01
JUNE 2019