




Revisions	
05/11/19	PB
Initial Issue	01
06/11/19	PB
Internal amendments	02
26/11/19	PB
Internal amendments	03

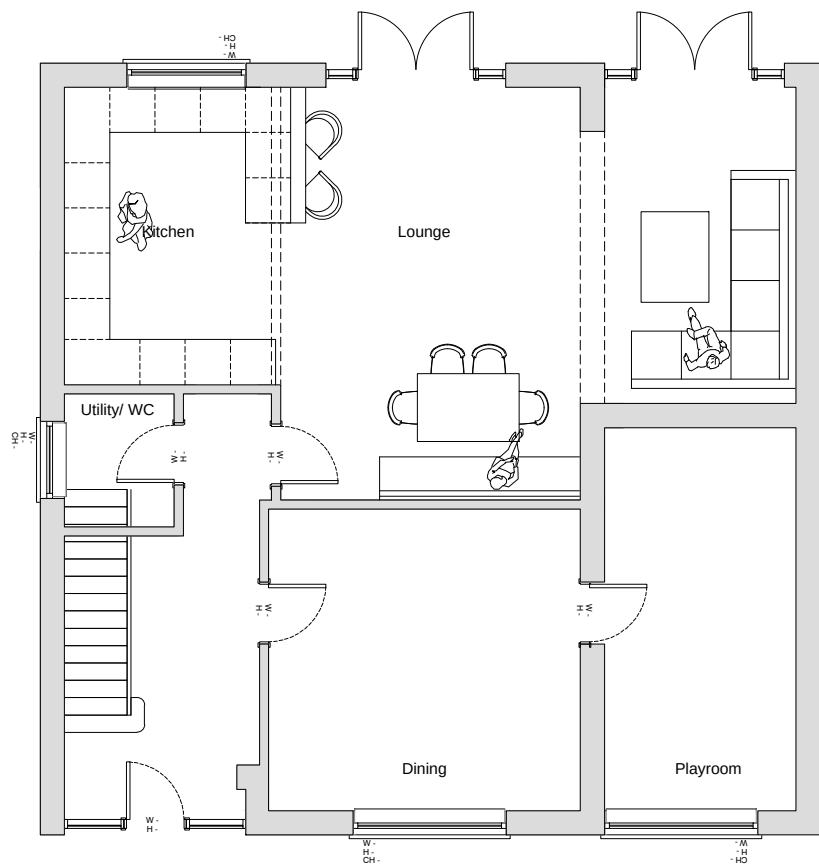

Proposed Ground Plan
0 1m 2m 3m

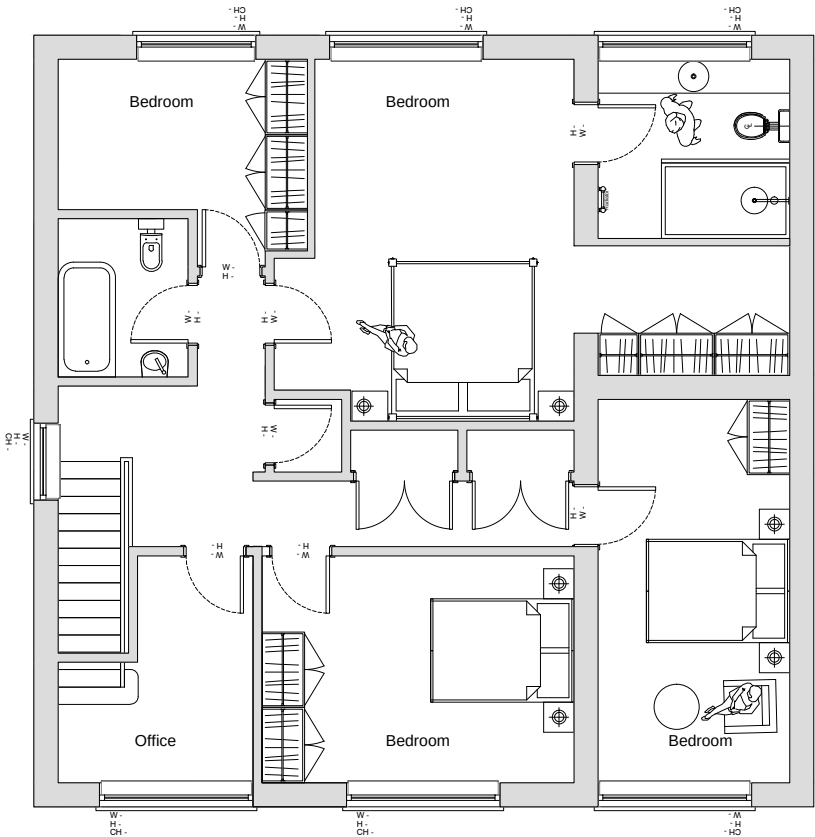


Proposed First Plan
0 1m 2m 3m

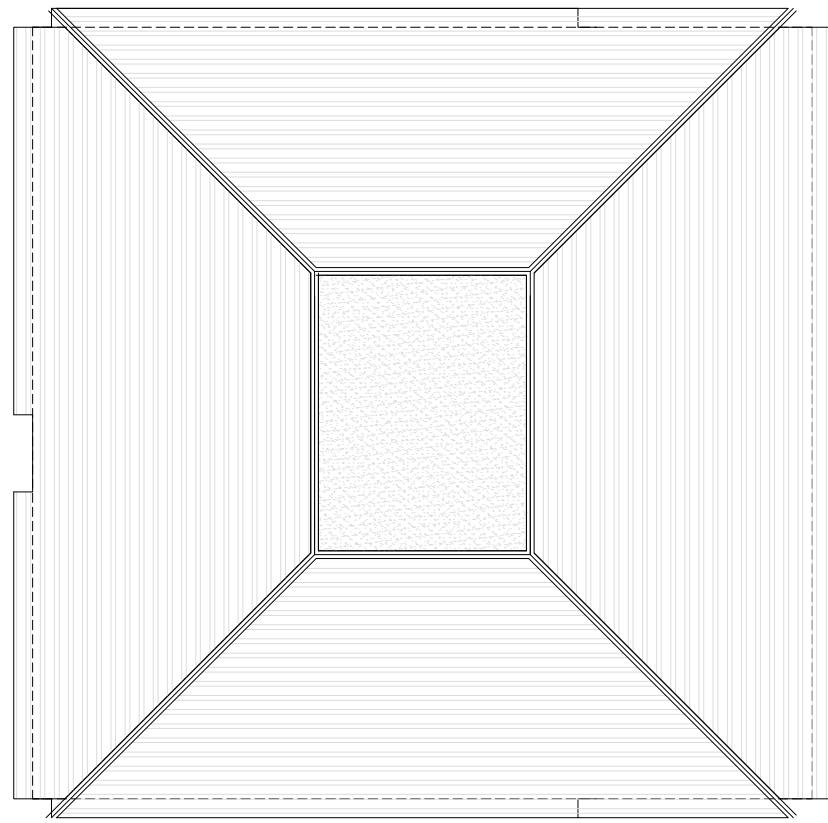


Proposed Roof Plan
0 1m 2m 3m




Proposed Ordnance Survey, (c) Crown Copyright 2019. All rights reserved.
Licence number 100022432

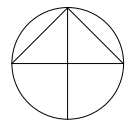


Proposed Front Elevation
0 1m 2m 3m

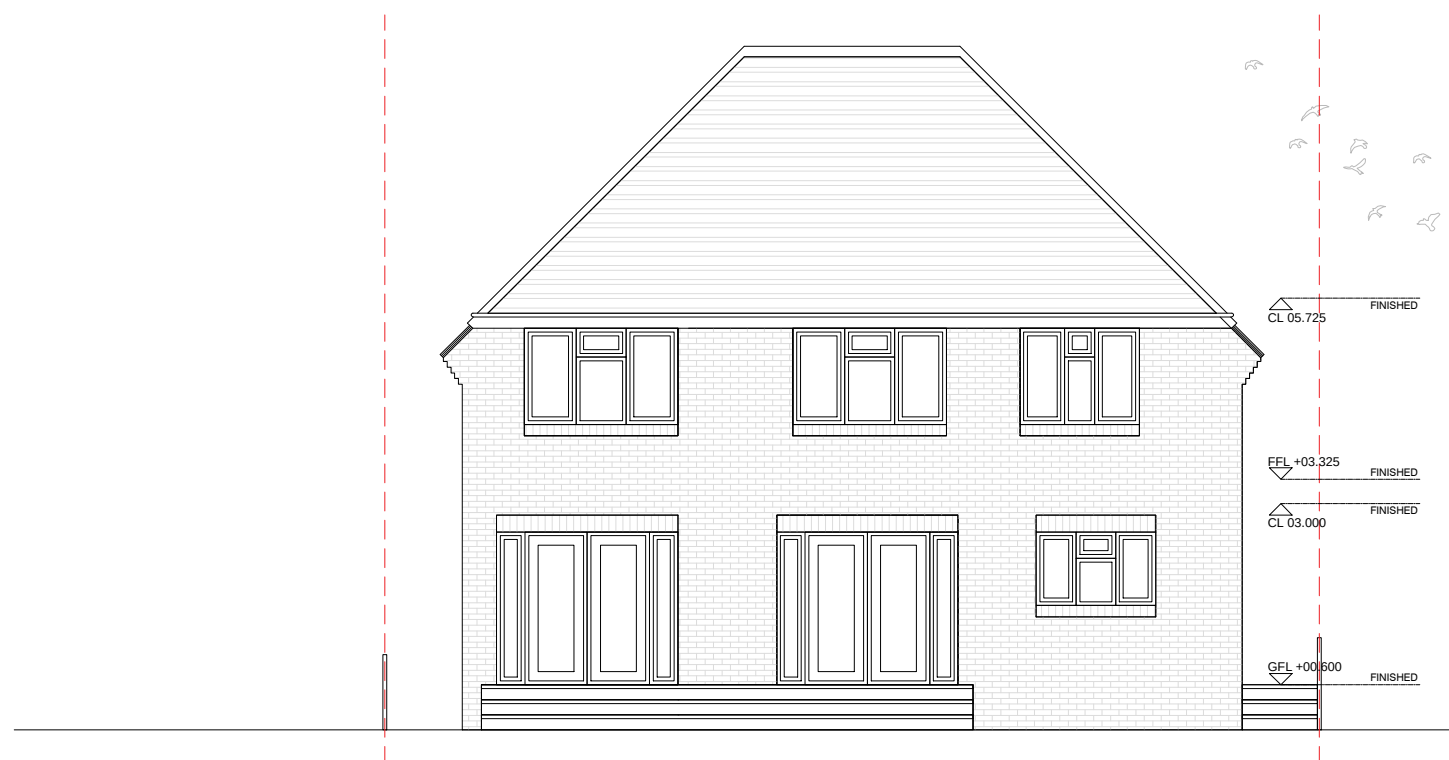


Proposed Rear Elevation
3m 2m 1m 0

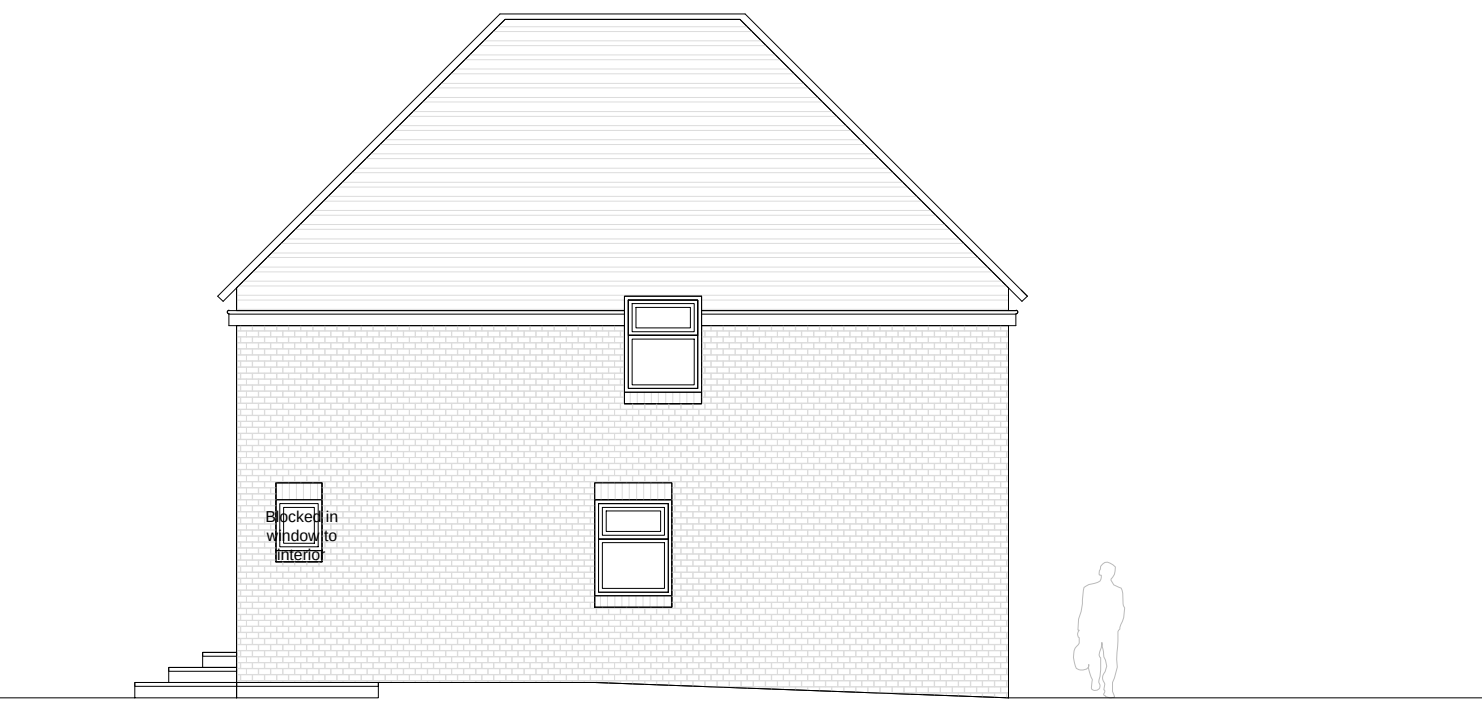

Proposed Side Elevation
0 1m 2m 3m

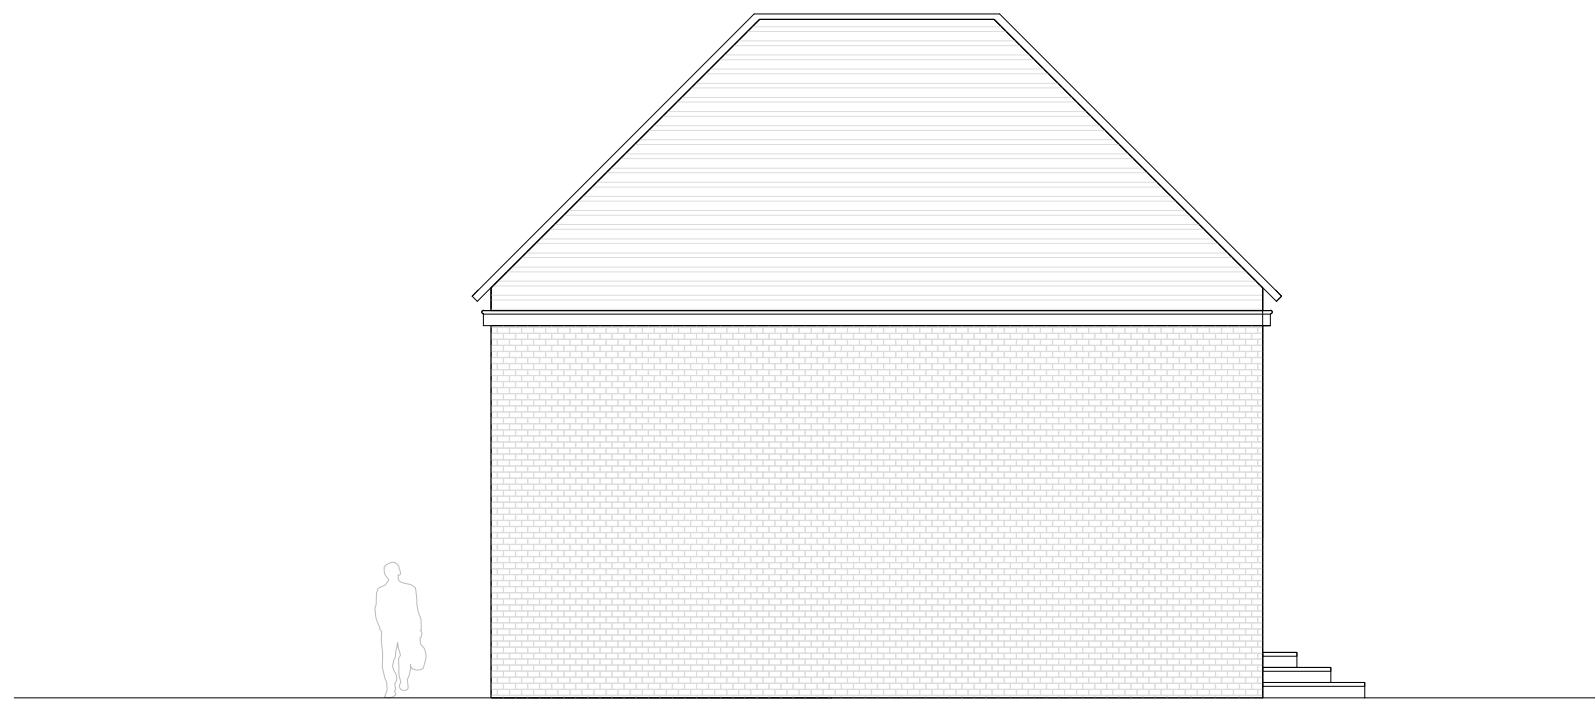


Proposed Side Elevation
3m 2m 1m 0

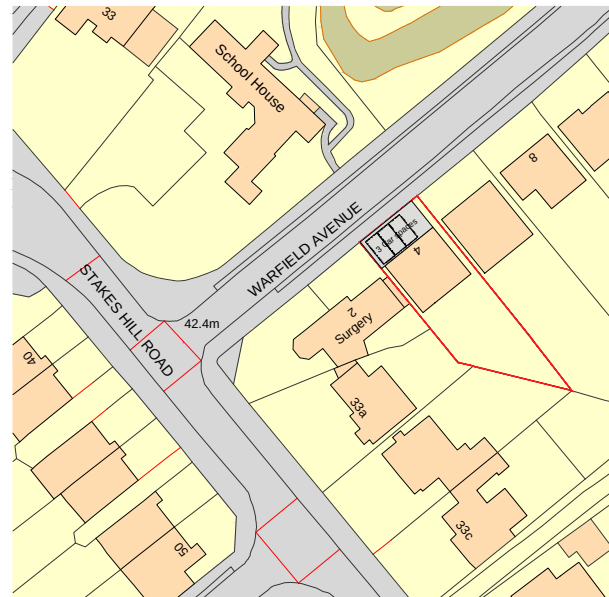

Proposed Ordnance Survey, (c) Crown Copyright 2019. All rights reserved.
Licence number 100022432



Scale
1:100 @ A1 1:1250 @ A1

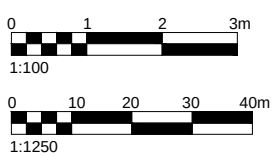

Date Drawn Checked
November 5 2019 PB

Project Title
4 Warfield Avenue

Drawing Title
Proposed Plans, Elevations & Ordnance Map

Status
Concept Design

Job Number
1056

Drawing Number Revision
101 3

