


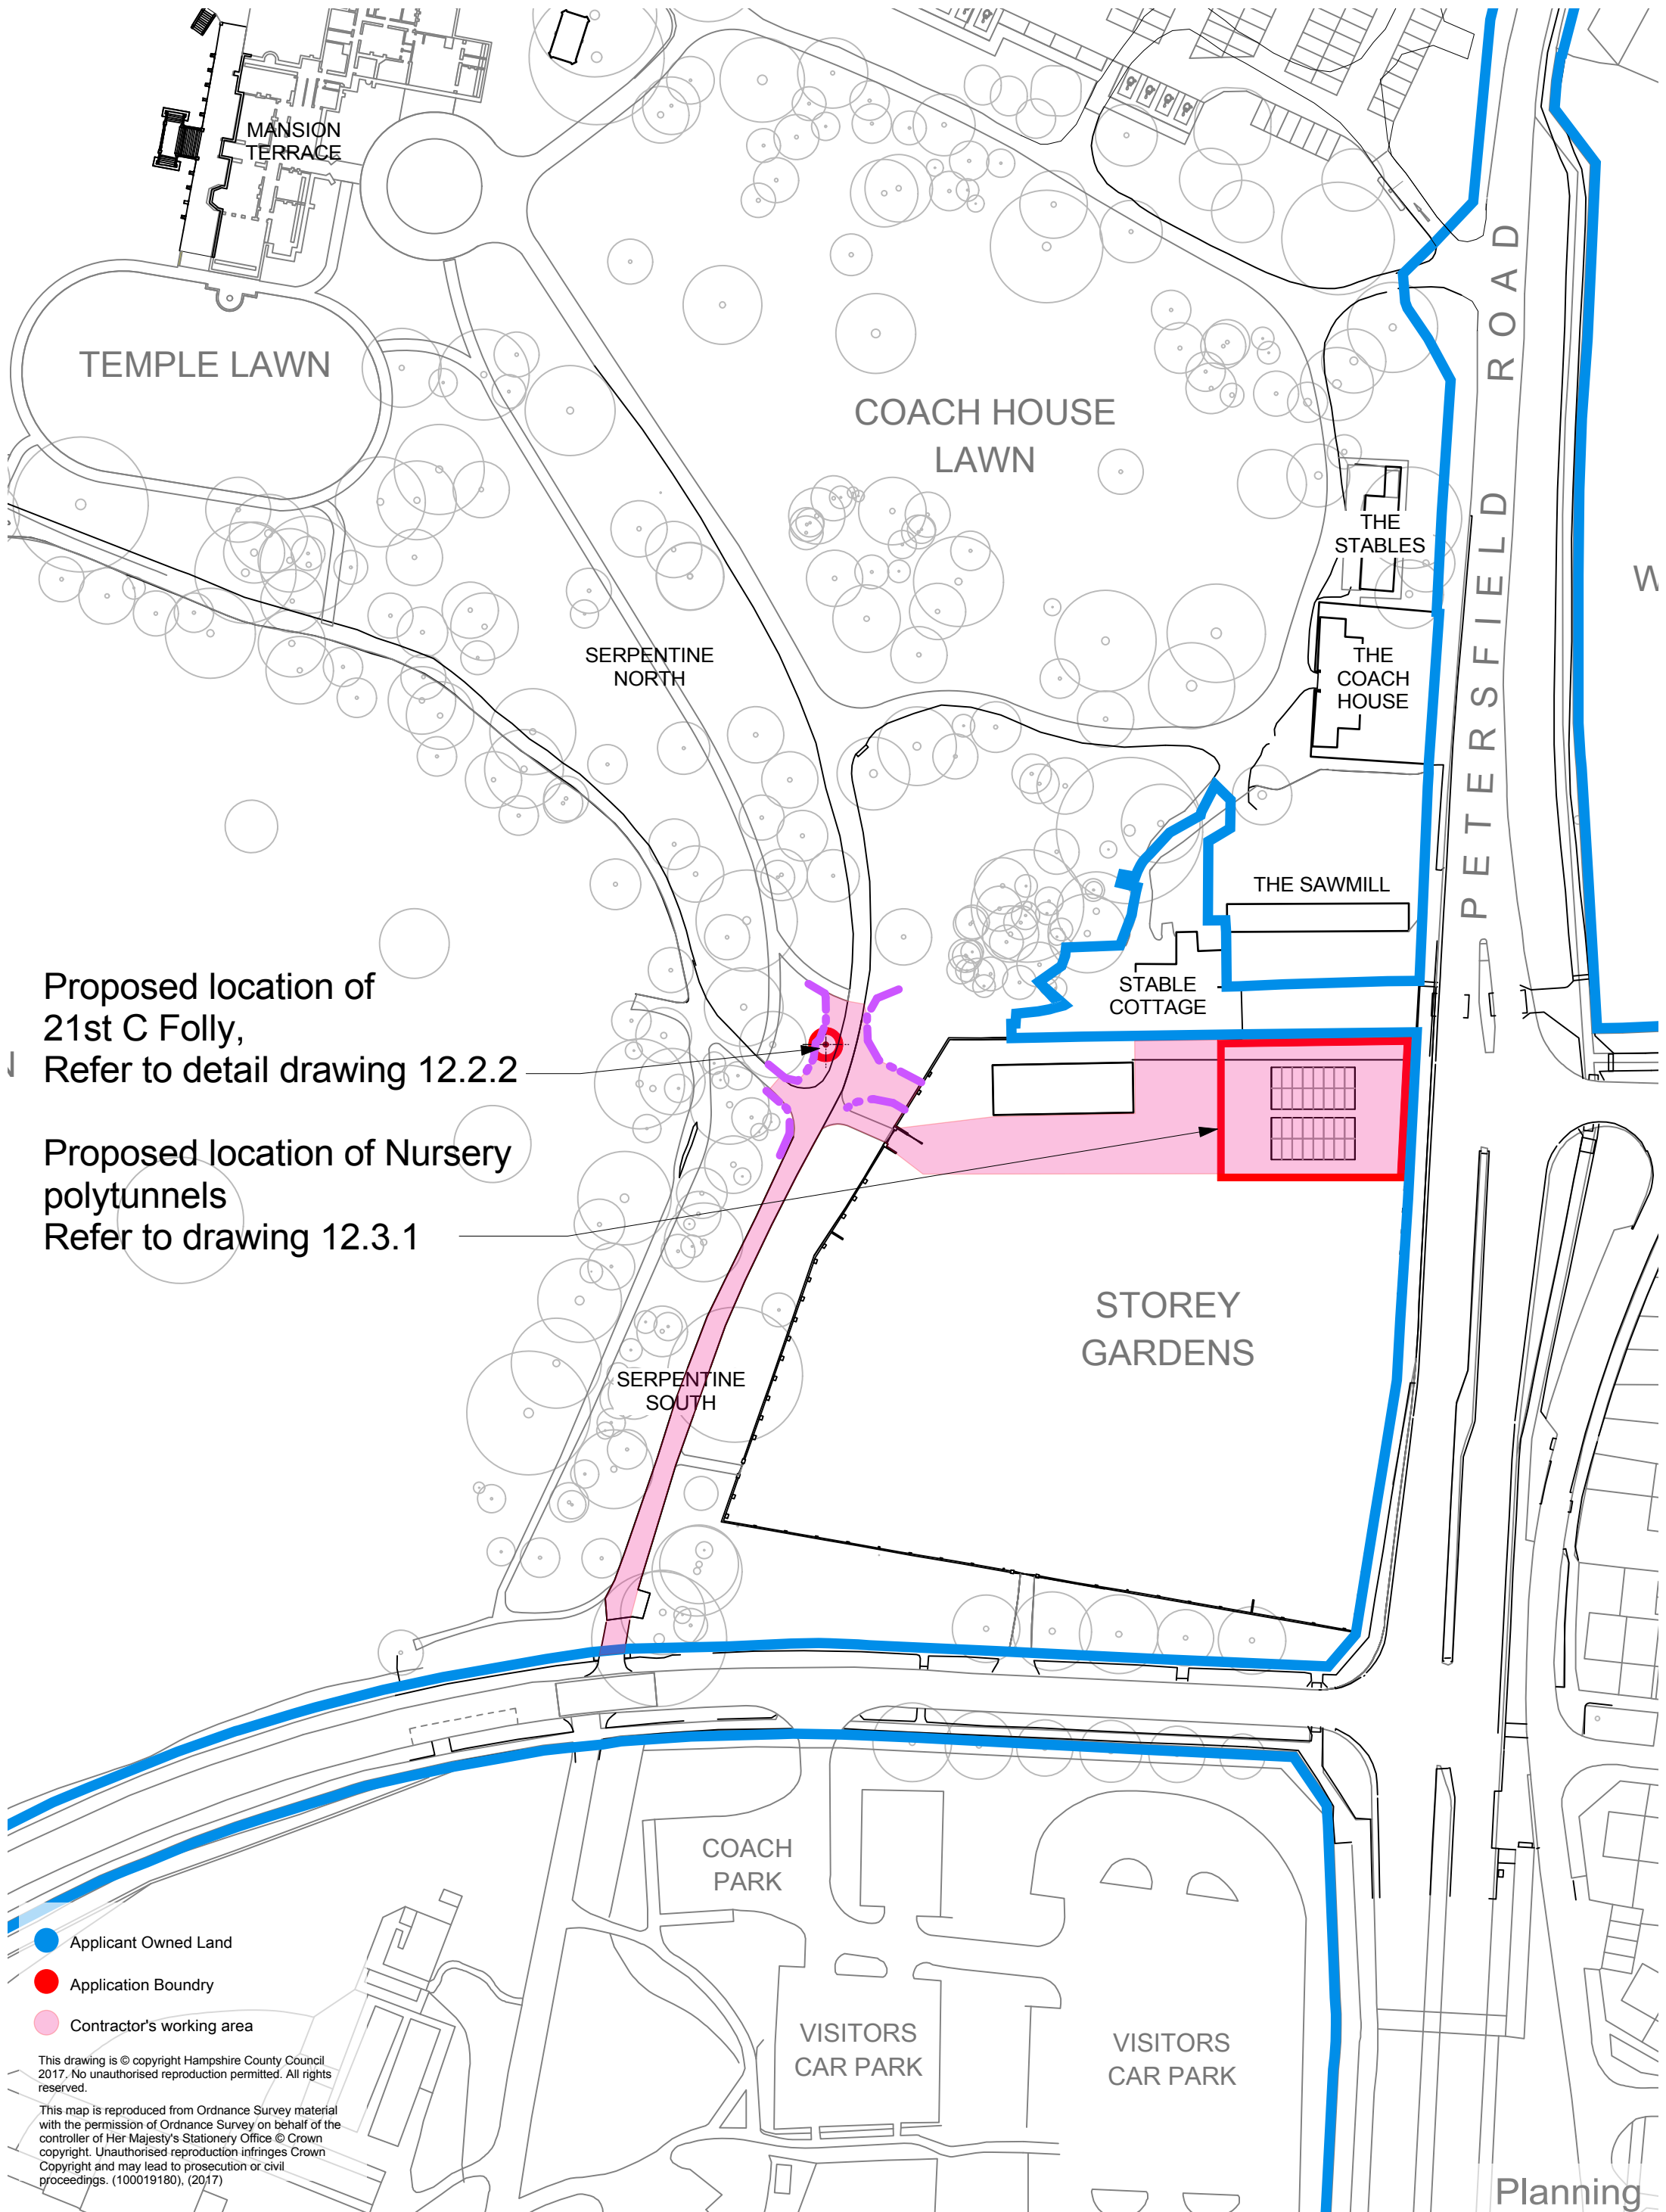

Staunton Country Park - A Regency Landscape Revealed

Part Site Plan
Scale 1:1000@A3

Drawing No. 12.1 Revision B

