



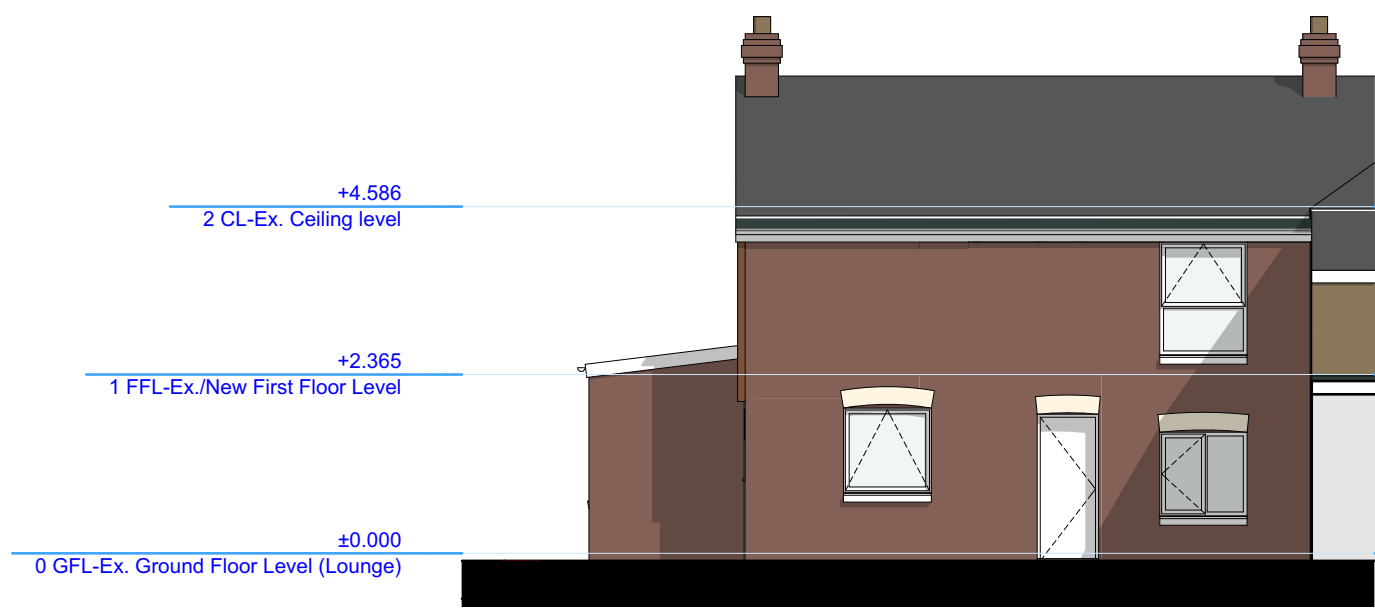


1
-
E-01 Existing North Elevation
1:100

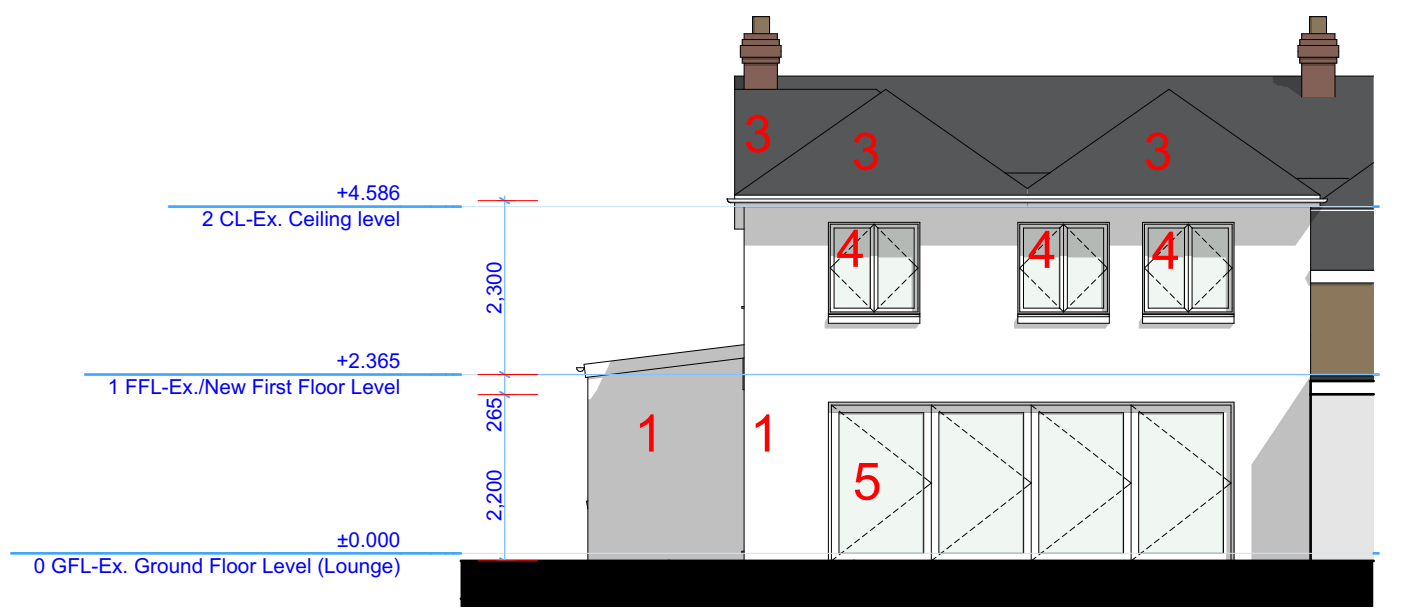

1
-
E-01 Proposed North Elevation
1:100



2
-
E-02 Existing East Elevation
1:100

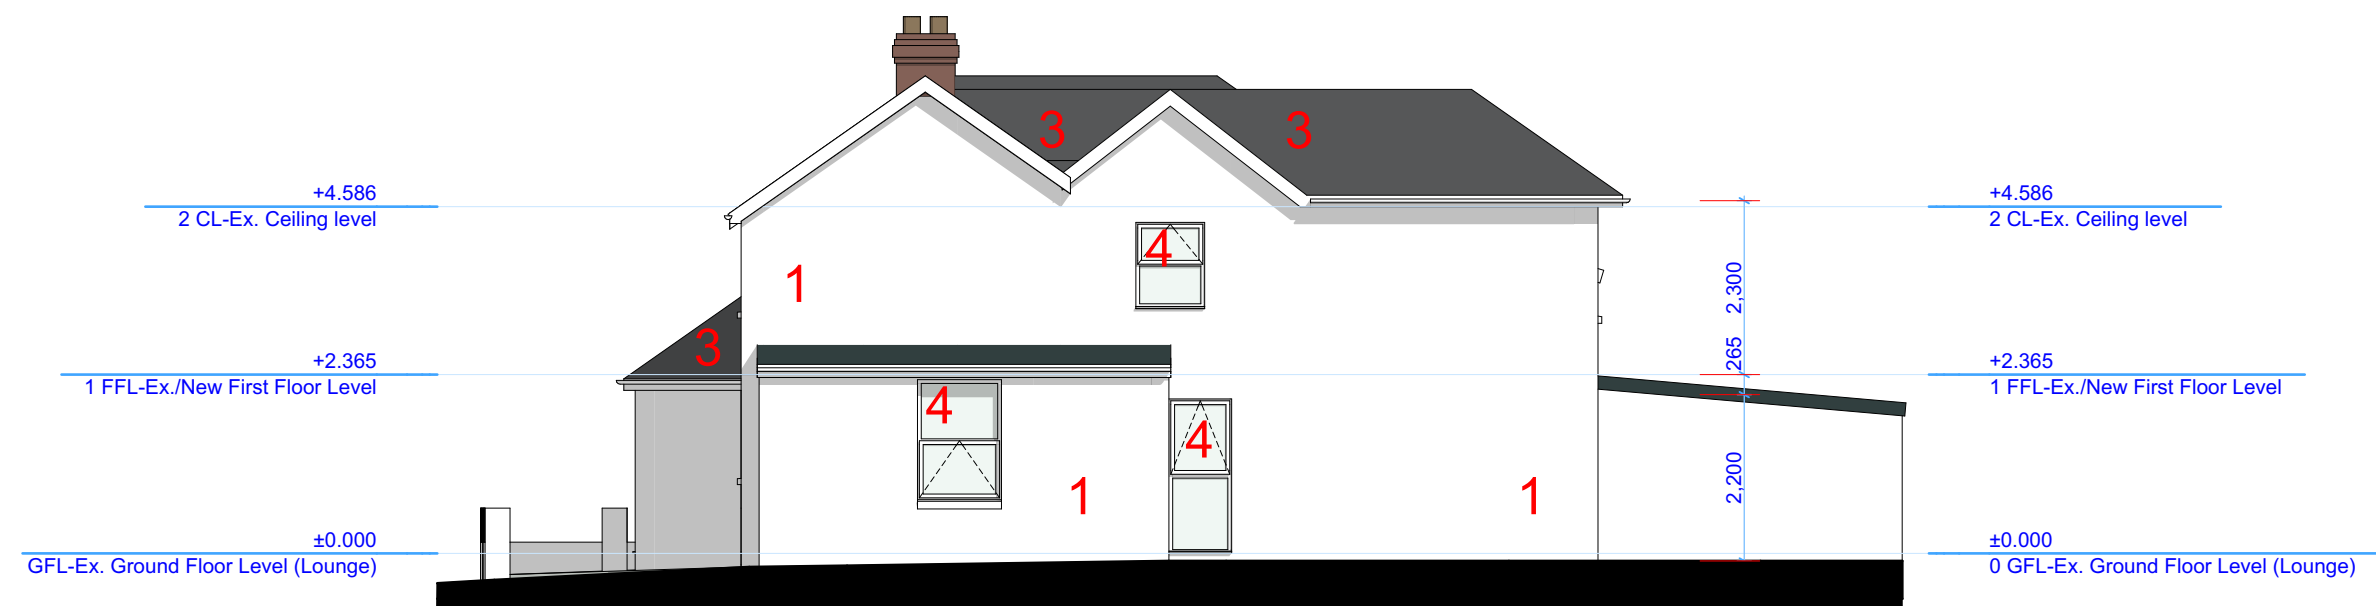

2
-
E-02 Proposed East Elevation
1:100



Existing rear views of application property '40 Jubilee Road' and neighbouring properties at 42 and 36

LEGEND

The proposed principal facing and roofing materials schedule:

- New exterior walls:** New two storey rear extension walls and existing walls to be smooth render finish, colour white or off white.
- Frontage exterior walls:** Frontage elevation to be clad from ground floor window cill level up to soffit level with Marley or similar horizontal fibre cement boards in either a smooth finish or timber effect; colour light grey.
- New pitch roofs:** New roof tiles to match existing roof tiles to main house.
- Windows:** Double glazed PVCu framed windows, framework colour White.
- External door/s:** Bi-Fold double glazed PVCu or aluminium framed doors, framework colour White.
PVCu double glazed doors, framework colour White.
- Guttering/downpipes:** Half round guttering and round downpipes, colour black.

Scale 1:100

1 0 1 2 3 4 5m

client

Mr. and Mrs. Palmer

project

Proposed Two Storey Rear Extension
40 Jubilee Road, Waterlooille. PO7 7RD.

drawing title

Existing and Proposed 'Indicative' Elevations 1 of 2

date

02 December 2019

project number/drawing number

0638-01.004.01

scale

1:100

paper size

A2

status/purpose/disclaimer

☐ preliminary ☒ planning ☐ building regulations
☐ production ☐ tender ☐ construction

This drawing is protected by copyright of THE STEVEN BARLOW PARTNERSHIP under The Copyright, Designs and Patents Act 1988 and the reproduction or use in any form without prior written consent from THE STEVEN BARLOW PARTNERSHIP will be an infringement of copyright.

Only the original drawing should be relied on. Plans are liable to distortion in transmission to the web. Do not scale off this drawing in any event except for planning application purposes. Figure dimensions must be used if in doubt contact THE STEVEN BARLOW PARTNERSHIP.

Contractor to check and verify all levels, datum/s and dimensions on site and shall report any discrepancies or omissions to THE STEVEN BARLOW PARTNERSHIP prior to commencement of work and during construction phase. This drawing is to be read and understood in conjunction with structural, mechanical, electrical and/or any other consultant's documentation as may be applicable to the project prior to the commencement of work and it's duration.

This drawing including notes has been prepared and produced for the client named for the project detailed and solely for the purposes indicated and is not intended for use by any other person or for any other purpose.

studio

client

project

drawing title

date

project number/drawing number

scale

paper size

status/purpose/disclaimer

This drawing is protected by copyright of THE STEVEN BARLOW PARTNERSHIP under The Copyright, Designs and Patents Act 1988 and the reproduction or use in any form without prior written consent from THE STEVEN BARLOW PARTNERSHIP will be an infringement of copyright.

Only the original drawing should be relied on. Plans are liable to distortion in transmission to the web. Do not scale off this drawing in any event except for planning application purposes. Figure dimensions must be used if in doubt contact THE STEVEN BARLOW PARTNERSHIP.

Contractor to check and verify all levels, datum/s and dimensions on site and shall report any discrepancies or omissions to THE STEVEN BARLOW PARTNERSHIP prior to commencement of work and during construction phase. This drawing is to be read and understood in conjunction with structural, mechanical, electrical and/or any other consultant's documentation as may be applicable to the project prior to the commencement of work and it's duration.

This drawing including notes has been prepared and produced for the client named for the project detailed and solely for the purposes indicated and is not intended for use by any other person or for any other purpose.

TSBP

architecture

The Studio, 81 Manor Road, Portsmouth, Hampshire. PO1 5LB.
United Kingdom.
(t) +44 (0) 800 756 9776
(w) www.tsbp-architecture.co.uk (e) info@tsbp-architecture.co.uk

RevID

ChID

Issue Name

Date

01

Issue

06/12/2019

© Copyright 2019 - The Steven Barlow Partnership (TSBP Architecture)
Chartered Institute of Architectural Technologists Registered Practice
Principal - Steven V. Barlow MCAT