


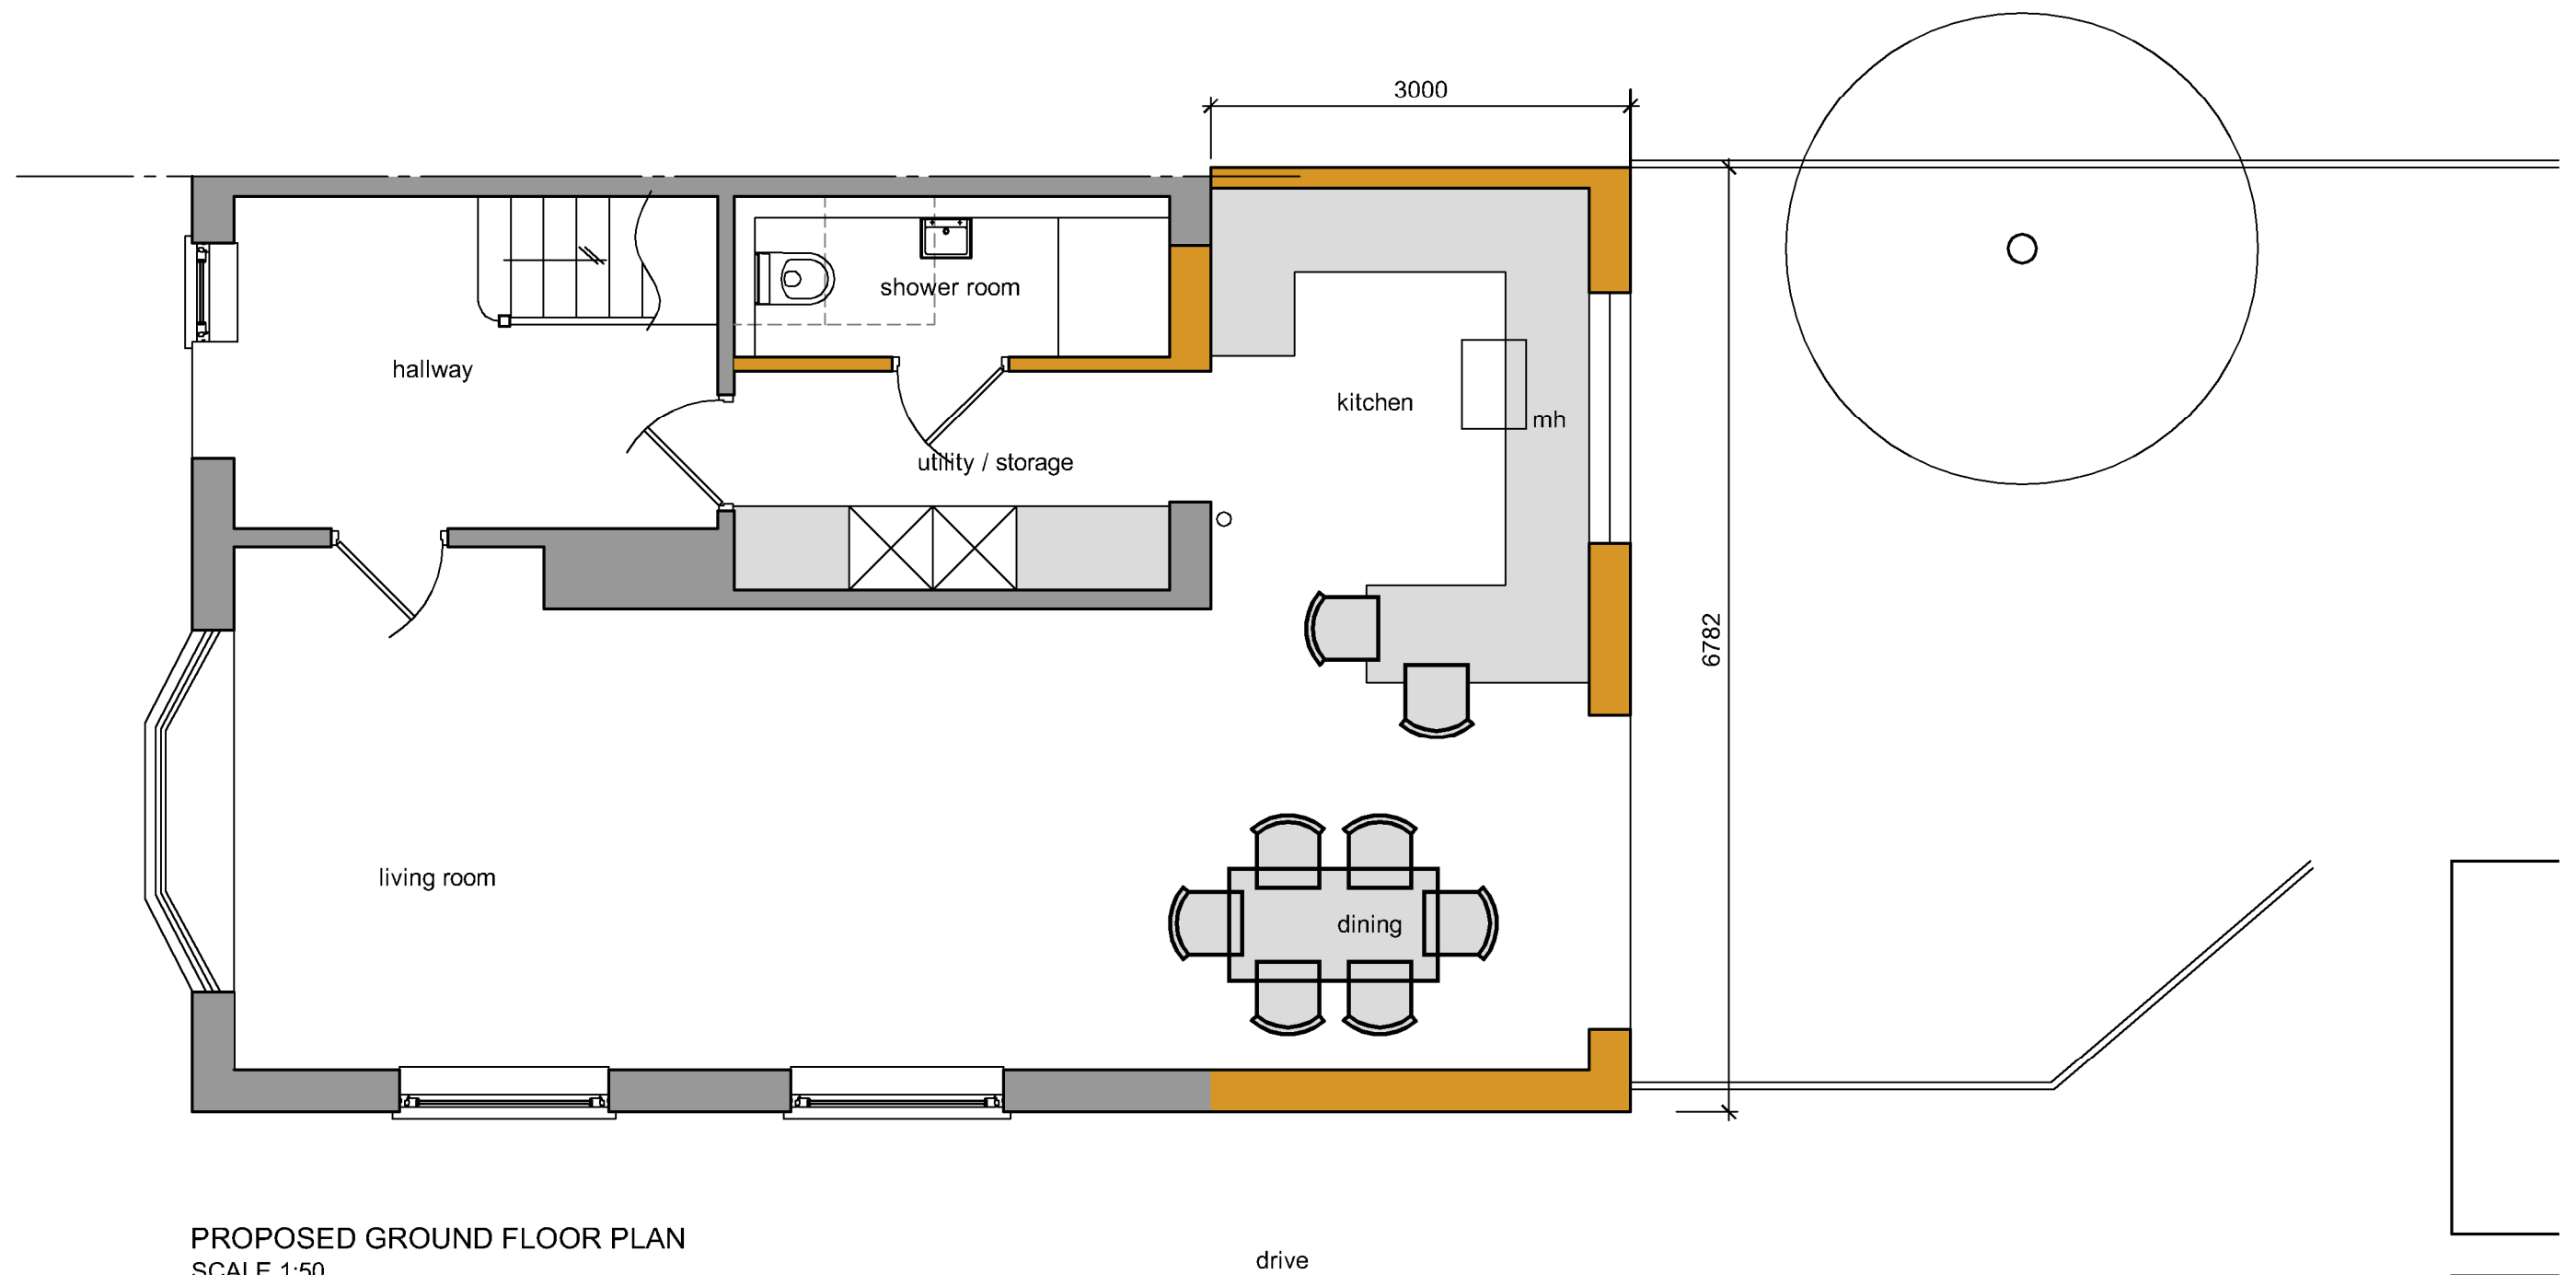

Note:
Do not Scale from this Drawing (except for planning approval).
All dimensions are in millimetres and to be checked on site.
All Dimensions relating to subcontractors or suppliers work
must be checked and agreed between the main contractor and
the sub-contractors and suppliers.

DRAWING TITLE

CERTIFICATE OF LAWFULNESS -
GROUND FLOOR PLAN

CLIENT

Mr & Mrs Ward, 30 Cherry Tree Avenue, Waterloville, Hants, PO8 8BA.

DATE

June 2019

DRN.

gp

CHK.

-

SCALE

1:50 @ A3

Drawing Ref

19147 PL300

Rev

-

Gavin Page BA(hons)

tel. 07747 011252

email. gavin.page77@gmail.com

grp architectural design