




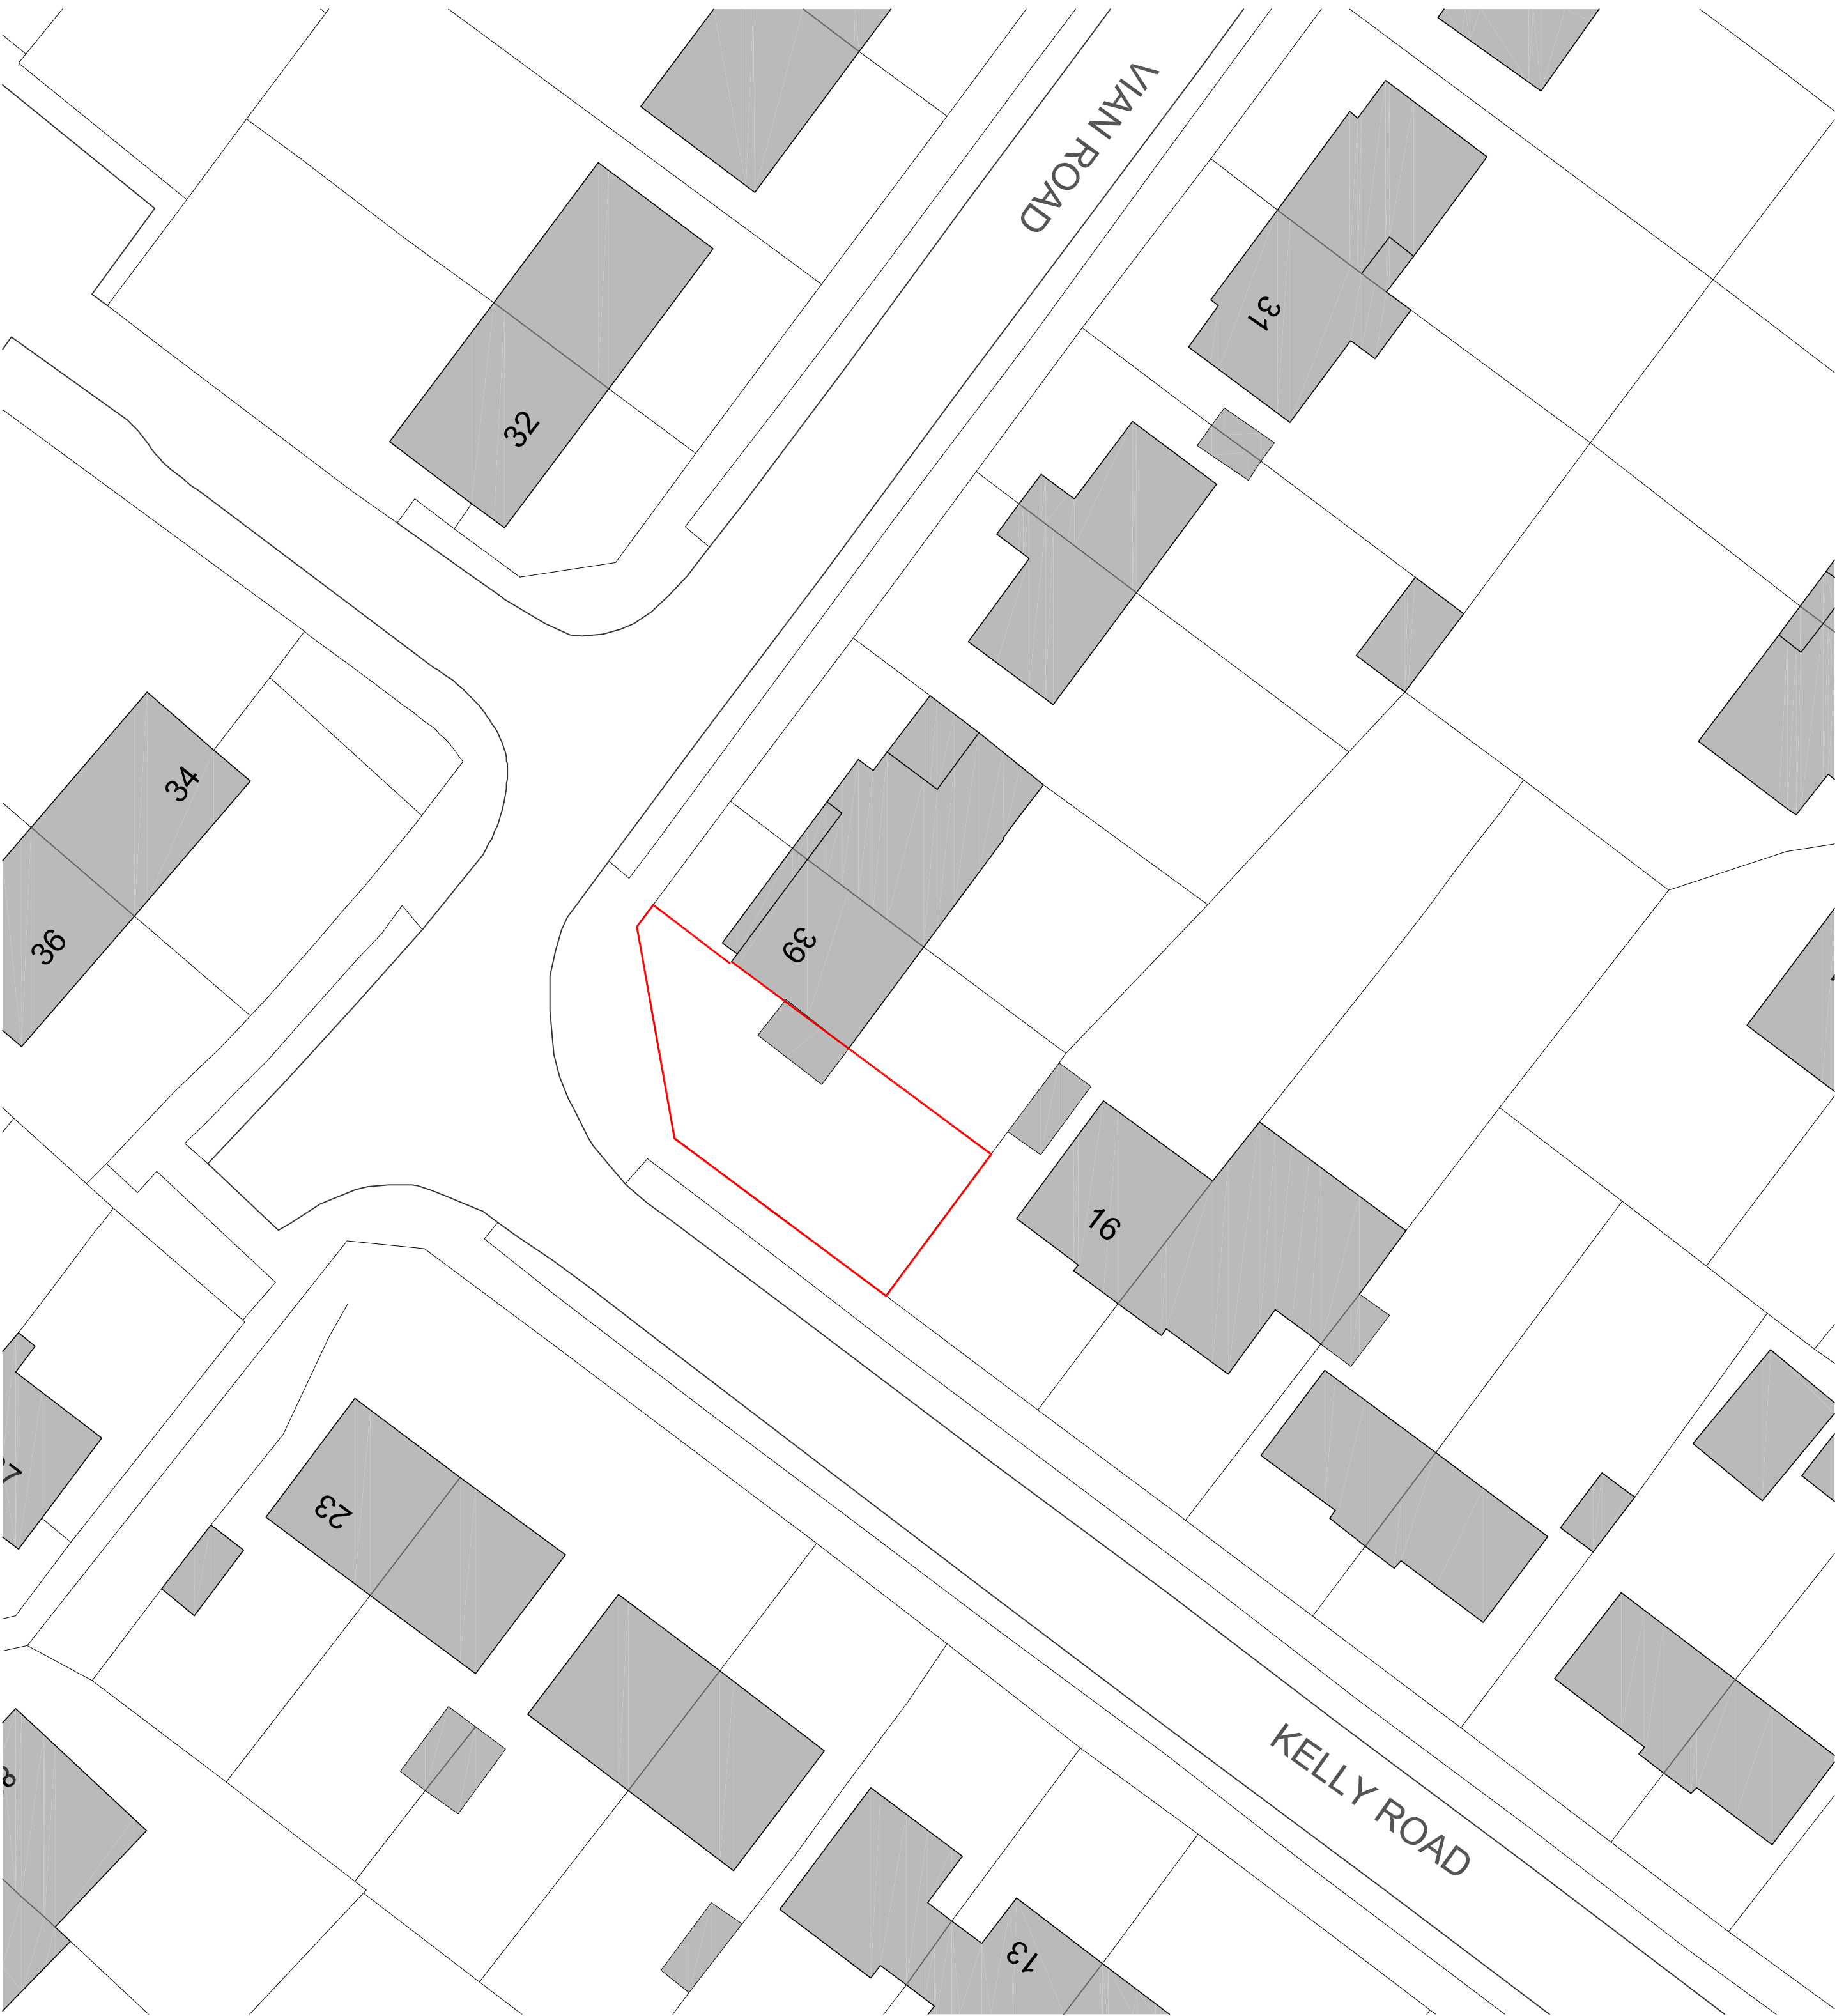

Existing Site Plan
Scale 1:250

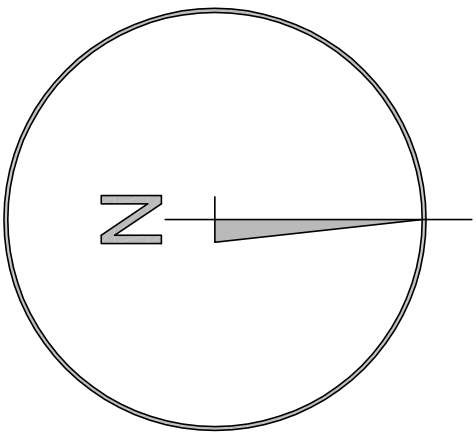

Site location Plan
Scale 1:1250

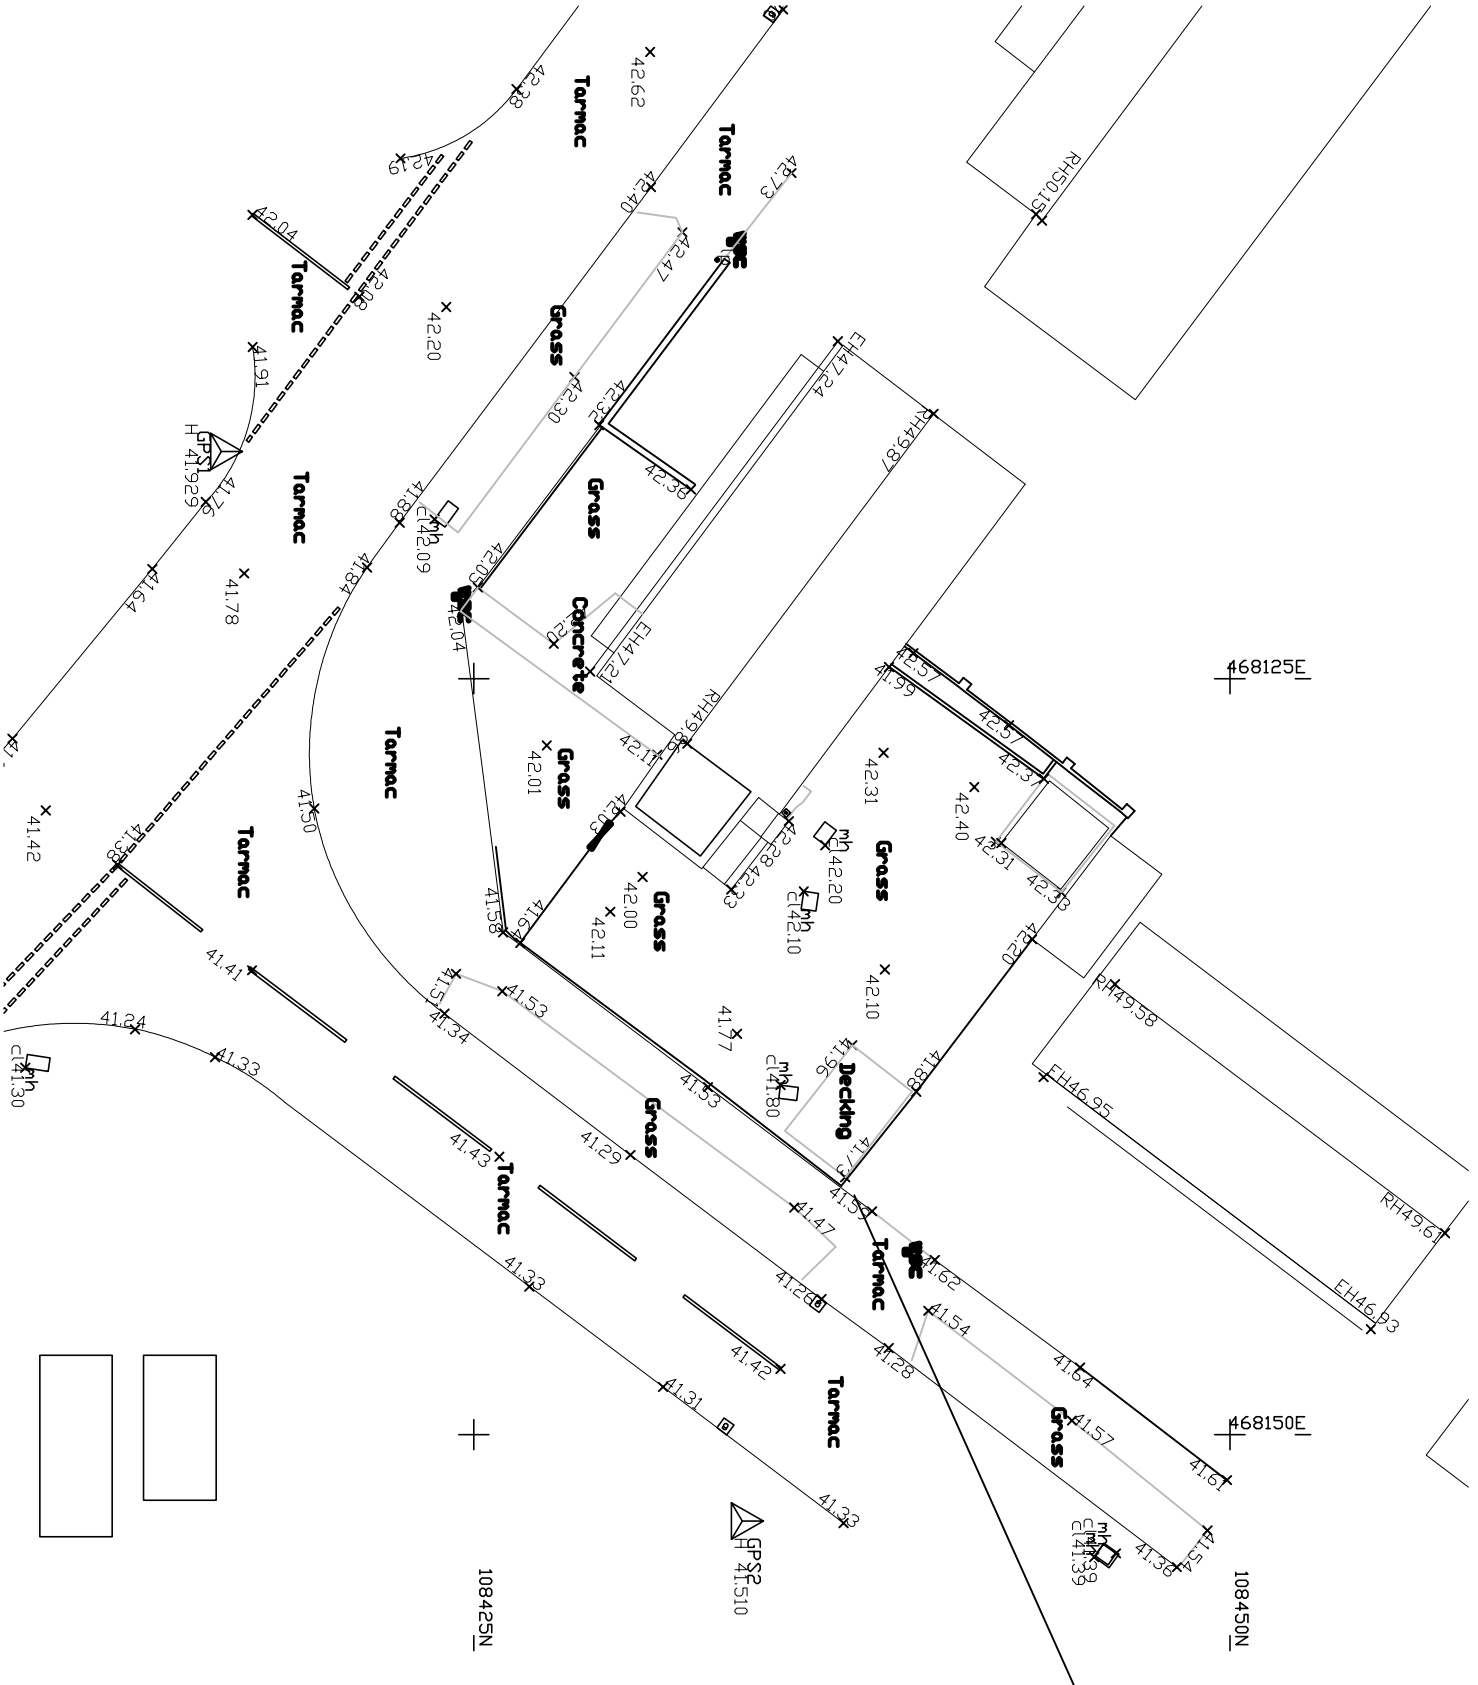

Site Topographical Survey
Scale 1:250

notes

this drawing is the copyright of the **pdp architecture llp** and must not be reproduced in whole or part or used for the execution of works without their permission.
all dimensions to be checked on site prior to commencement of construction works and the architect notified of any discrepancy.
foured dimensions are to be used in preference to scaled dimensions.
no deviation from this drawing will be permitted without prior consent of the architect.
all drawings are prepared subject to a full measured and structural survey of the buildings and site.
all structural work is subject to the appointment of a structural engineer to confirm and agree the structural proposals.
os promap licence no. 100020448.


health & safety:
exceptional risks involving specific methods of construction or materials or equipment or processes can be found within the designers risk assessment.

scale width 50 mm @ a1 - 25 mm @ a3		
-------------------------------------	--	--

revision	notes	date	drawn	checked

client

PRELIMINARY

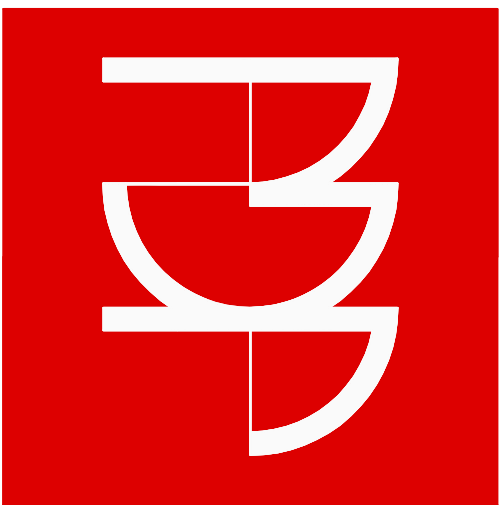

pdp architecture llp
chartered architects town planning
interior design consultants
2 beechworth road havant
hampshire po9 1ax
tel 023 9248 1100
fax 023 9247 5050
email pdp@pdp-architects.co.uk
www.pdp-architects.co.uk

project
Vian Road
Waterlooville

detail
Existing Site

drawn	PC	checked	HM
date	April '19	status	Feasibility
a1 scale	a3 scale	18027-SK099	69

As Shown