



01 SEA WALL RAIL DETAIL
PLAN, SCALE 1:50 (INSET IMAGE NTS). SITE BOUNDARY INDICATIVE (DOTTED RED).

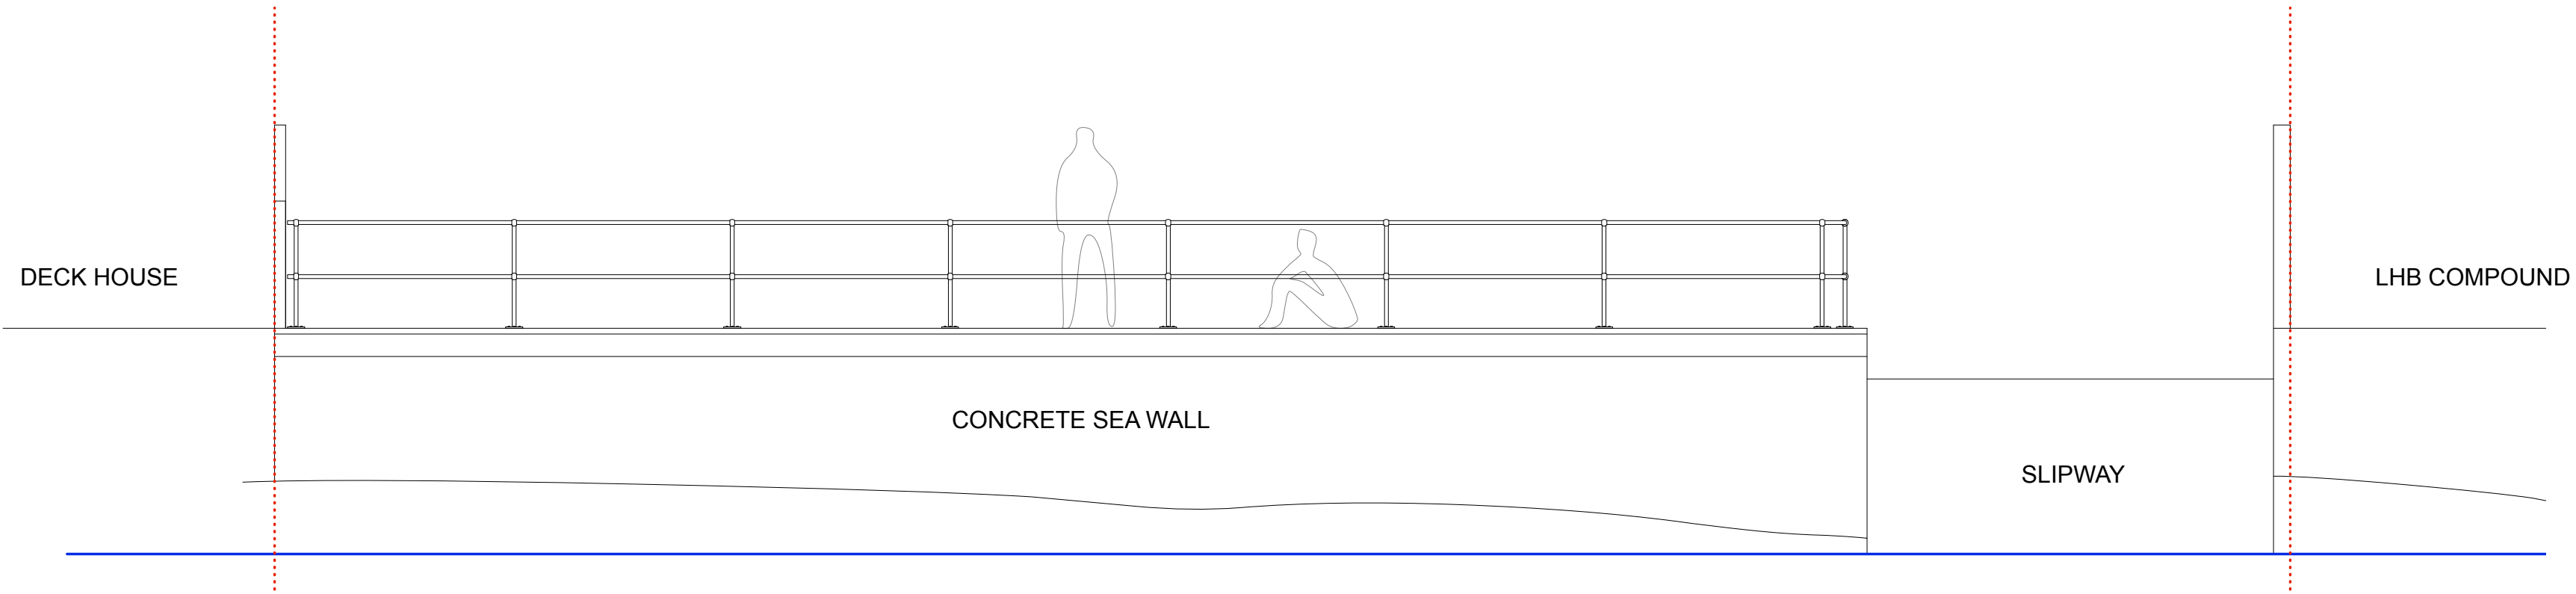

02 SEA WALL RAIL DETAIL (NORTH ELEVATION)
ELEVATION, SCALE 1:50. SITE BOUNDARY INDICATIVE (DOTTED RED).

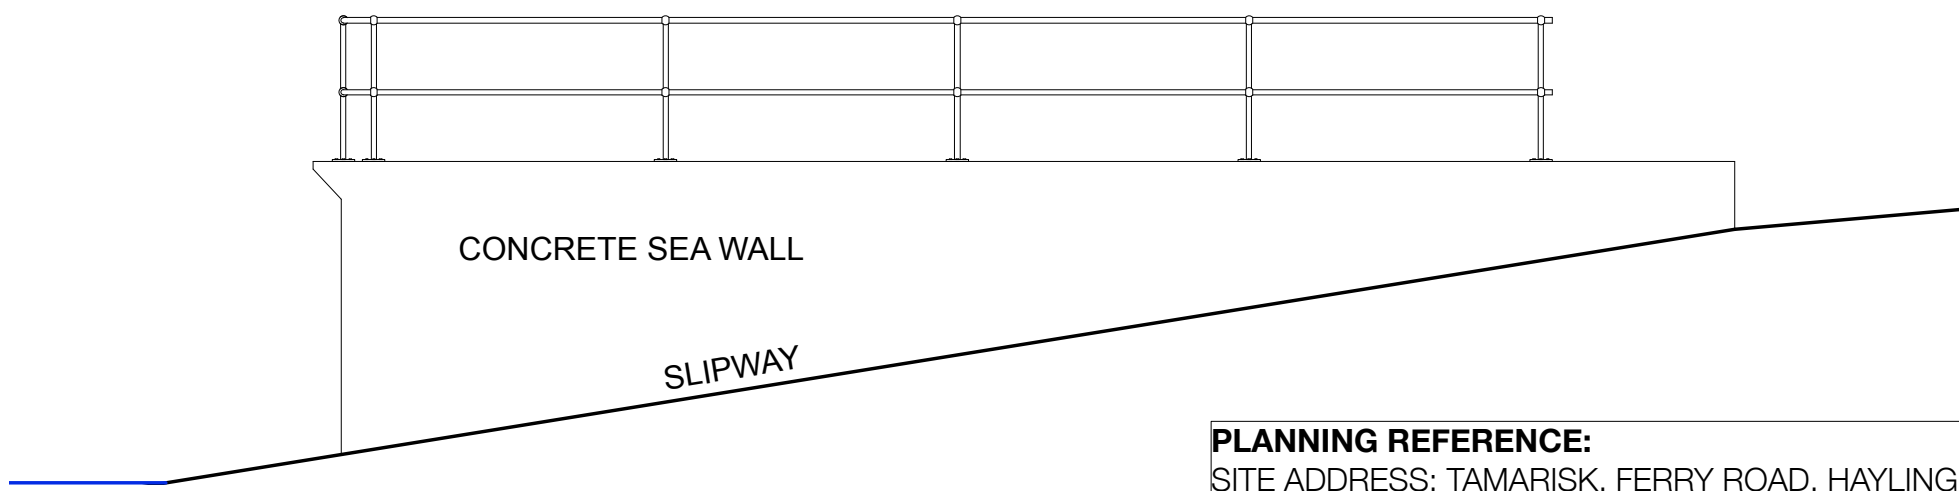

03 SEA WALL RAIL DETAIL (WEST ELEVATION)
ELEVATION, SCALE 1:50



PLANNING REFERENCE:
SITE ADDRESS: TAMARISK, FERRY ROAD, HAYLING ISLAND, PO11 0DG
FULL PLANNING APPLICATION: APP/15/01355 (DECISION DATE 04 MAY 2016 - REFUSE)
APPEAL: APP/X1735/W/16/3158213 (DECISION DATE 17 JANUARY 2017 - APPROVE)
VARIATION OF CONDITIONS: APP/18/00329 (DECISION DATE 18 MAY 2018 - APPROVE) DRAWING TO ACCOMPANY APPLICATION TO DISCHARGE CONDITIONS 4 AND 5 THEREOF.

SLIPWAY

LHB COMPOUND


CONCRETE SEA WALL

LHB COMPOUND

SLIPWAY


CONCRETE SEA WALL

SLIPWAY

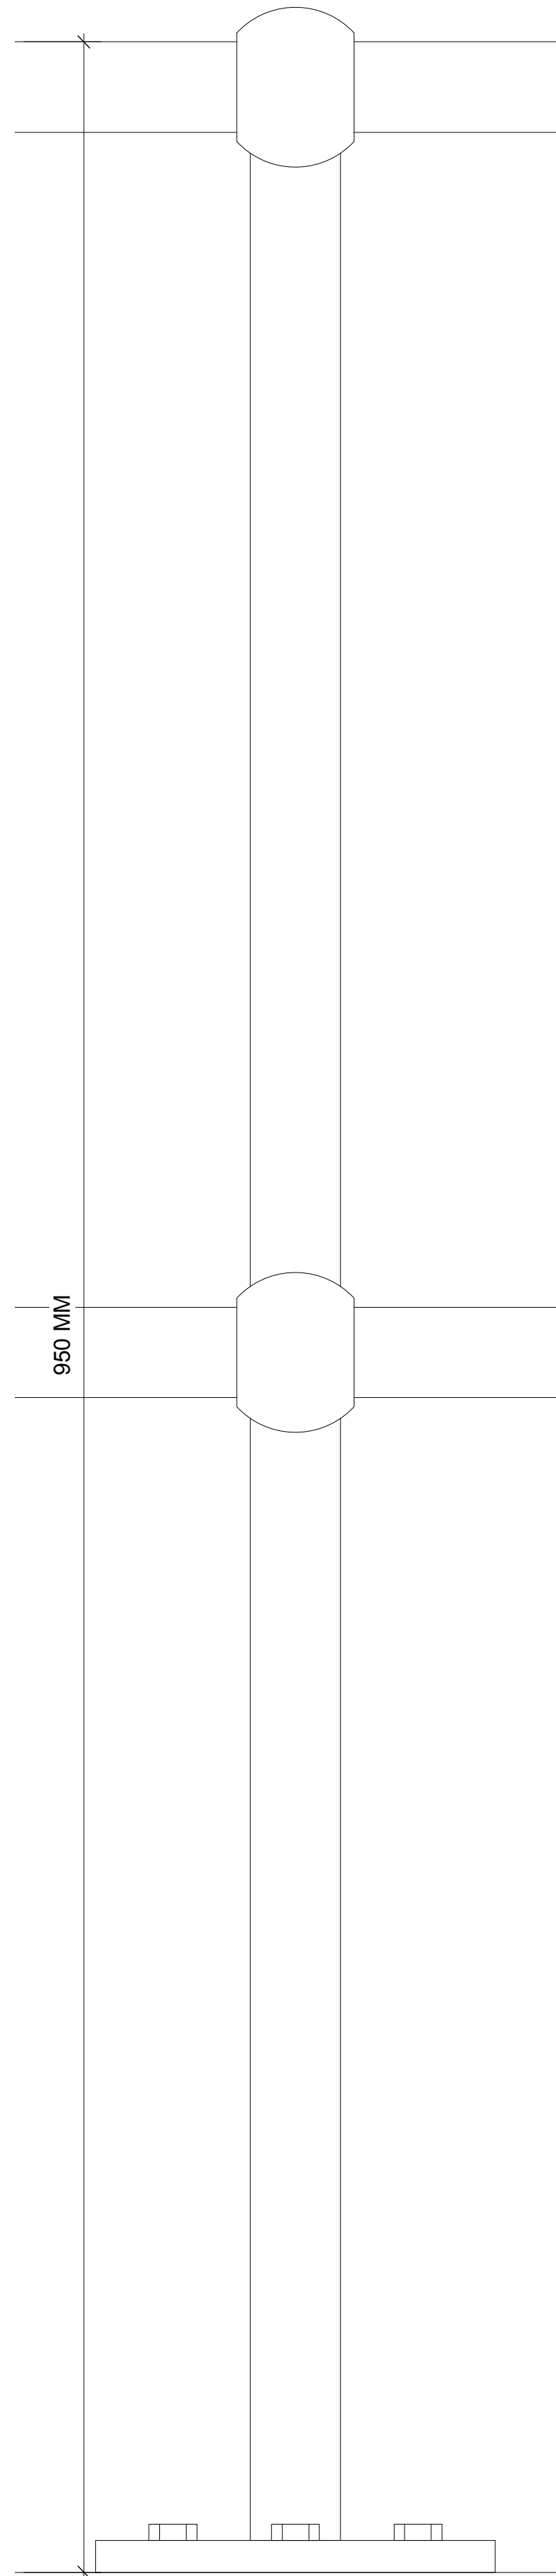

950 MM

04 SEA WALL RAIL DETAIL
ELEVATION, SCALE 1:2

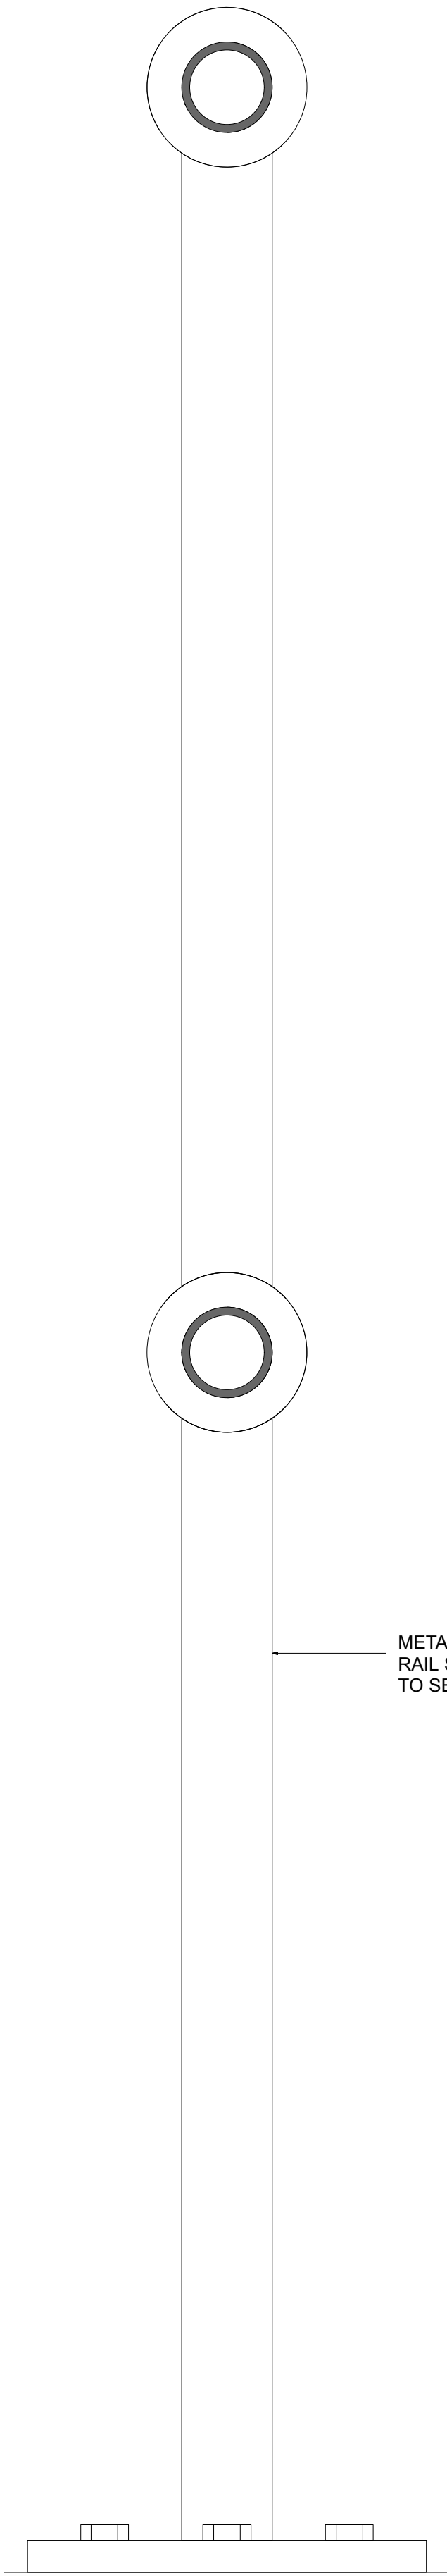

METAL POST AND
RAIL SYSTEM FIXED
TO SEA WALL

05 SEA WALL RAIL DETAIL
SECTION, SCALE 1:2



© jpa john pardey architects

- Do not Scale. Used figured dimensions only.
- All dimensions to be checked on site.
- All drawings to be read in conjunction with engineer's drawings. Any discrepancies between consultants drawings to be reported to the Architect before any work commences.
- The Contractor's attention is drawn to the Health & Safety matters identified in the Health & Safety plan and on drawings as being potentially hazardous.
- These items should not be considered as a full and final list.
- The Work Package Contractor's normal Health & Safety obligations still apply when undertaking constructional operations both on and off site.

drawing:

NORTH BOUNDARY DETAILS

project:

MONTAGUE HOUSE

drawing no:

1505_PP_700

status:

PLANNING

scale @ A1:

1:50 & 1:2

date:

FEB 2019

rev

date

initials

description

30.07.19

FB

FOR PLANNING

John Pardey Architects

Beck Farm Studio, St Leonard's Road

East End, Hampshire, SO41 5SR

+44 (0) 1590 626465

www.johnpardeyarchitects.com