



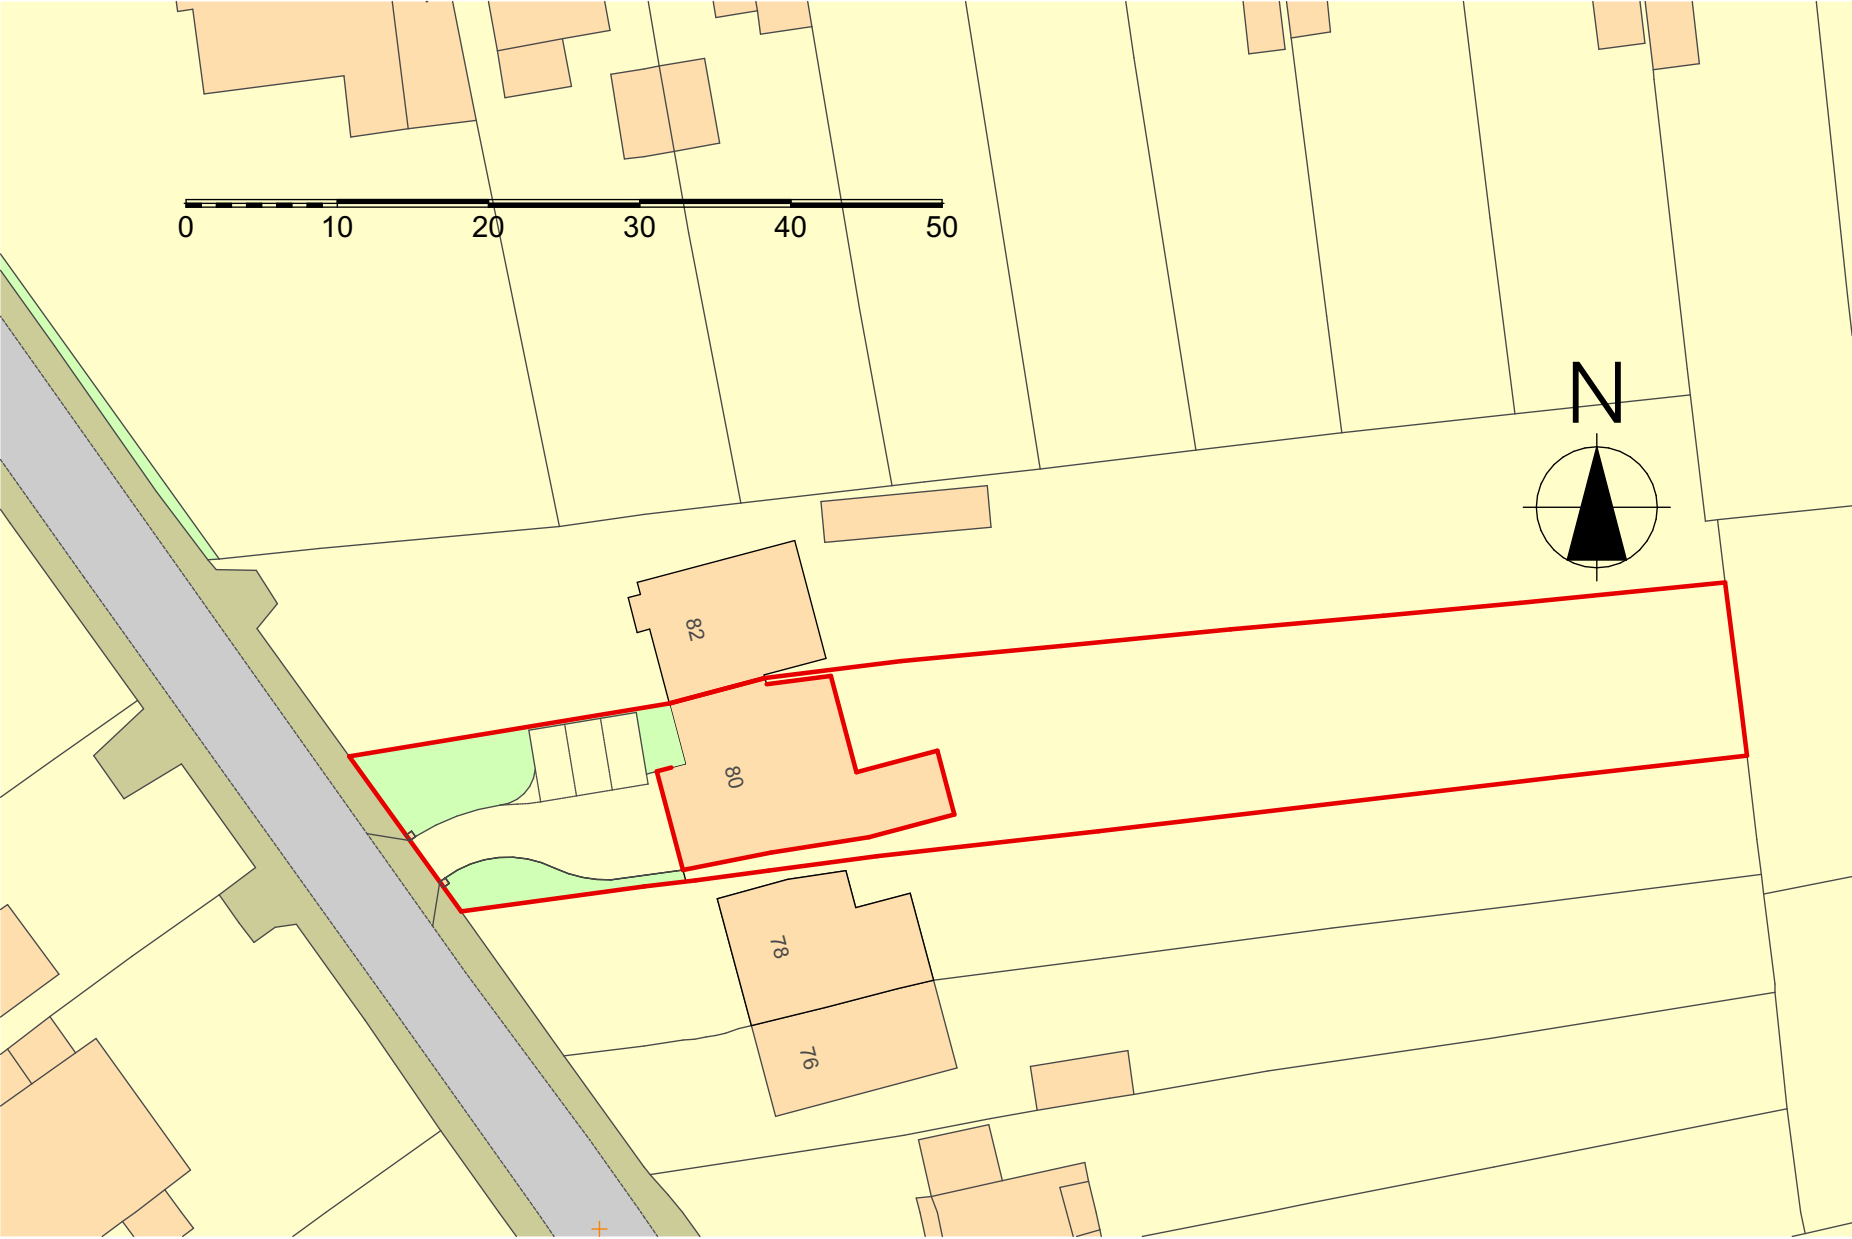


Site Plan 1:500

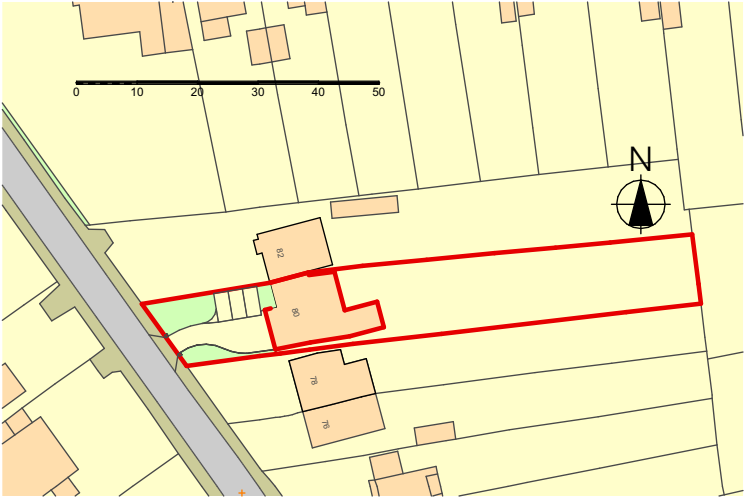

Mapping contents (c) Crown copyright and database rights 2018 Ordnance Survey 100035207

Location Plan 1:1250

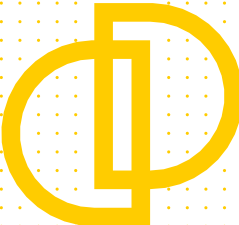 Downland Design Ltd.	Issue Date	For:	Proposed Alterations	Proposed Plans	Drawing:	Drawing Number		
	Date printed	Mr & Mrs T Barrett	80 Horndean Road Emsworth PO10 7PU	Scale @ A3	Block Plan A3	project	number	rev
	30/10/2019			1:1250, 1:500		1914 - 02.6		