


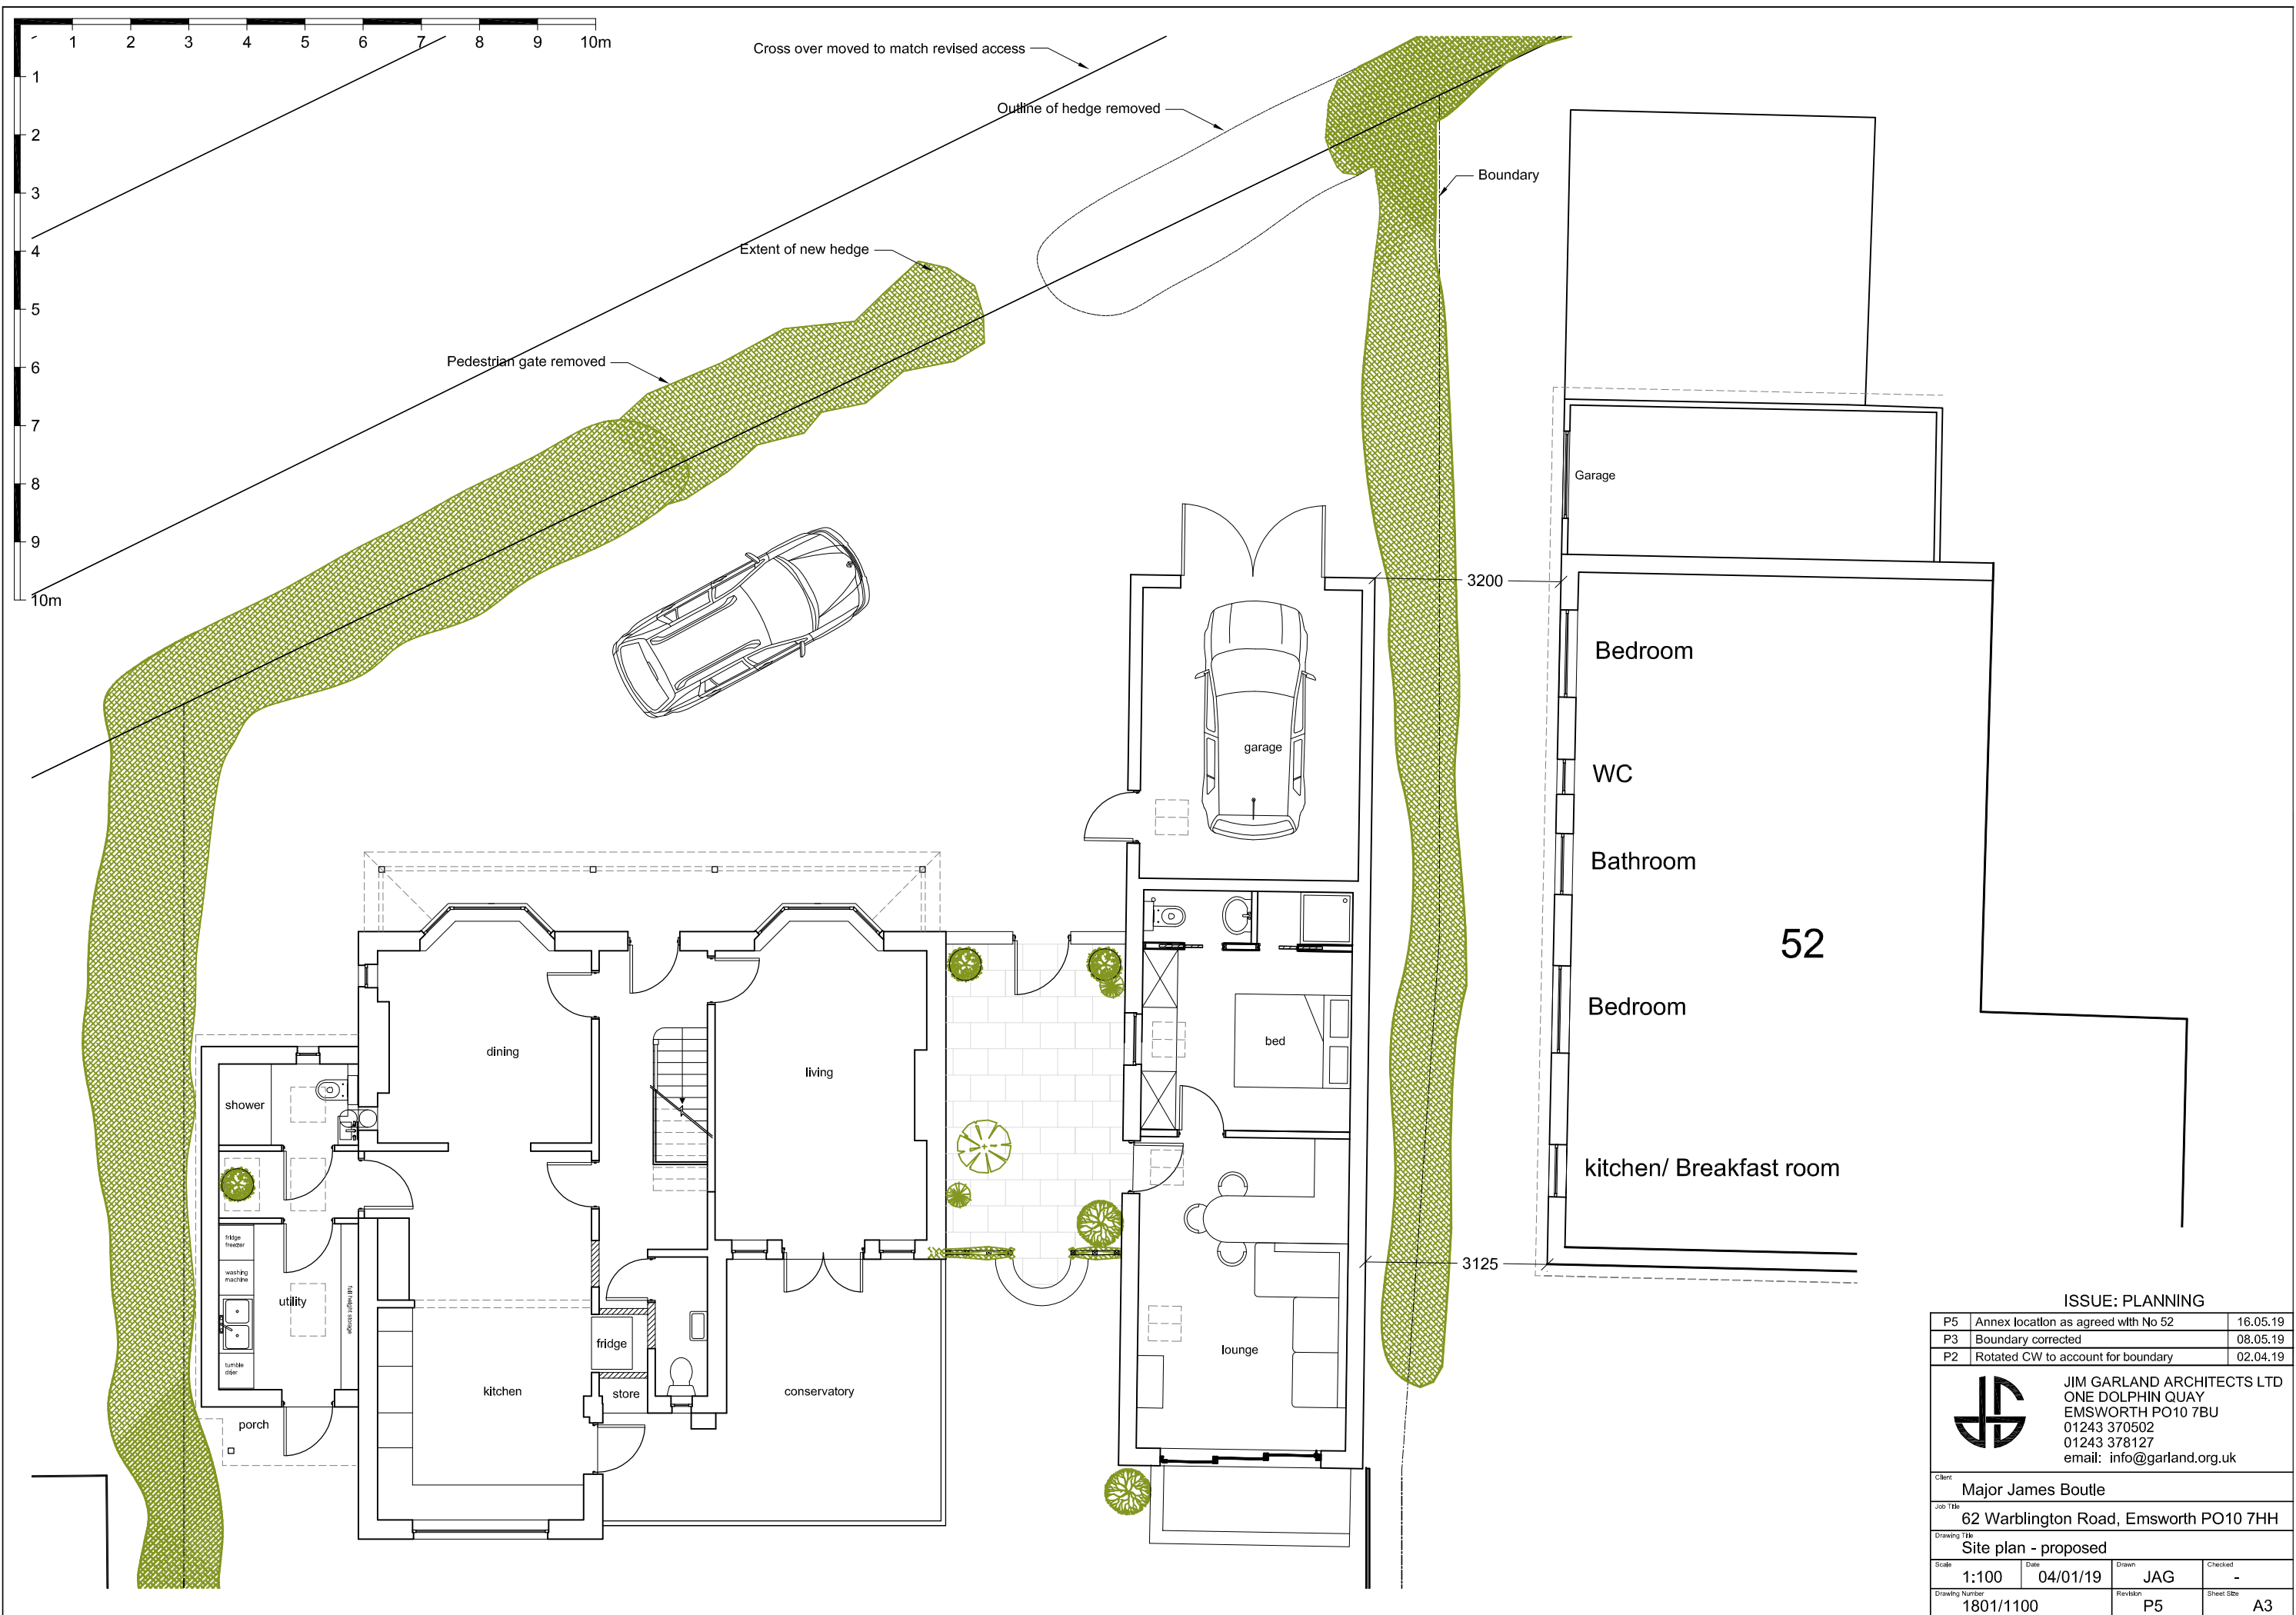

ISSUE: PLANNING

P5	Annex location as agreed with No 52	16.05.19
P3	Boundary corrected	08.05.19
P2	Rotated CW to account for boundary	02.04.19



JIM GARLAND ARCHITECTS LTD
ONE DOLPHIN QUAY
EMSWORTH PO10 7BU
01243 370502
01243 378127
email: info@garland.org.uk

Client: Major James Boutle			
Job Title: 62 Warblington Road, Emsworth PO10 7HH			
Drawing Title: Site plan - proposed			
Scale: 1:100	Date: 04/01/19	Drawn: JAG	Checked: -
Drawing Number: 1801/1100		Revision: P5	Sheet Size: A3