




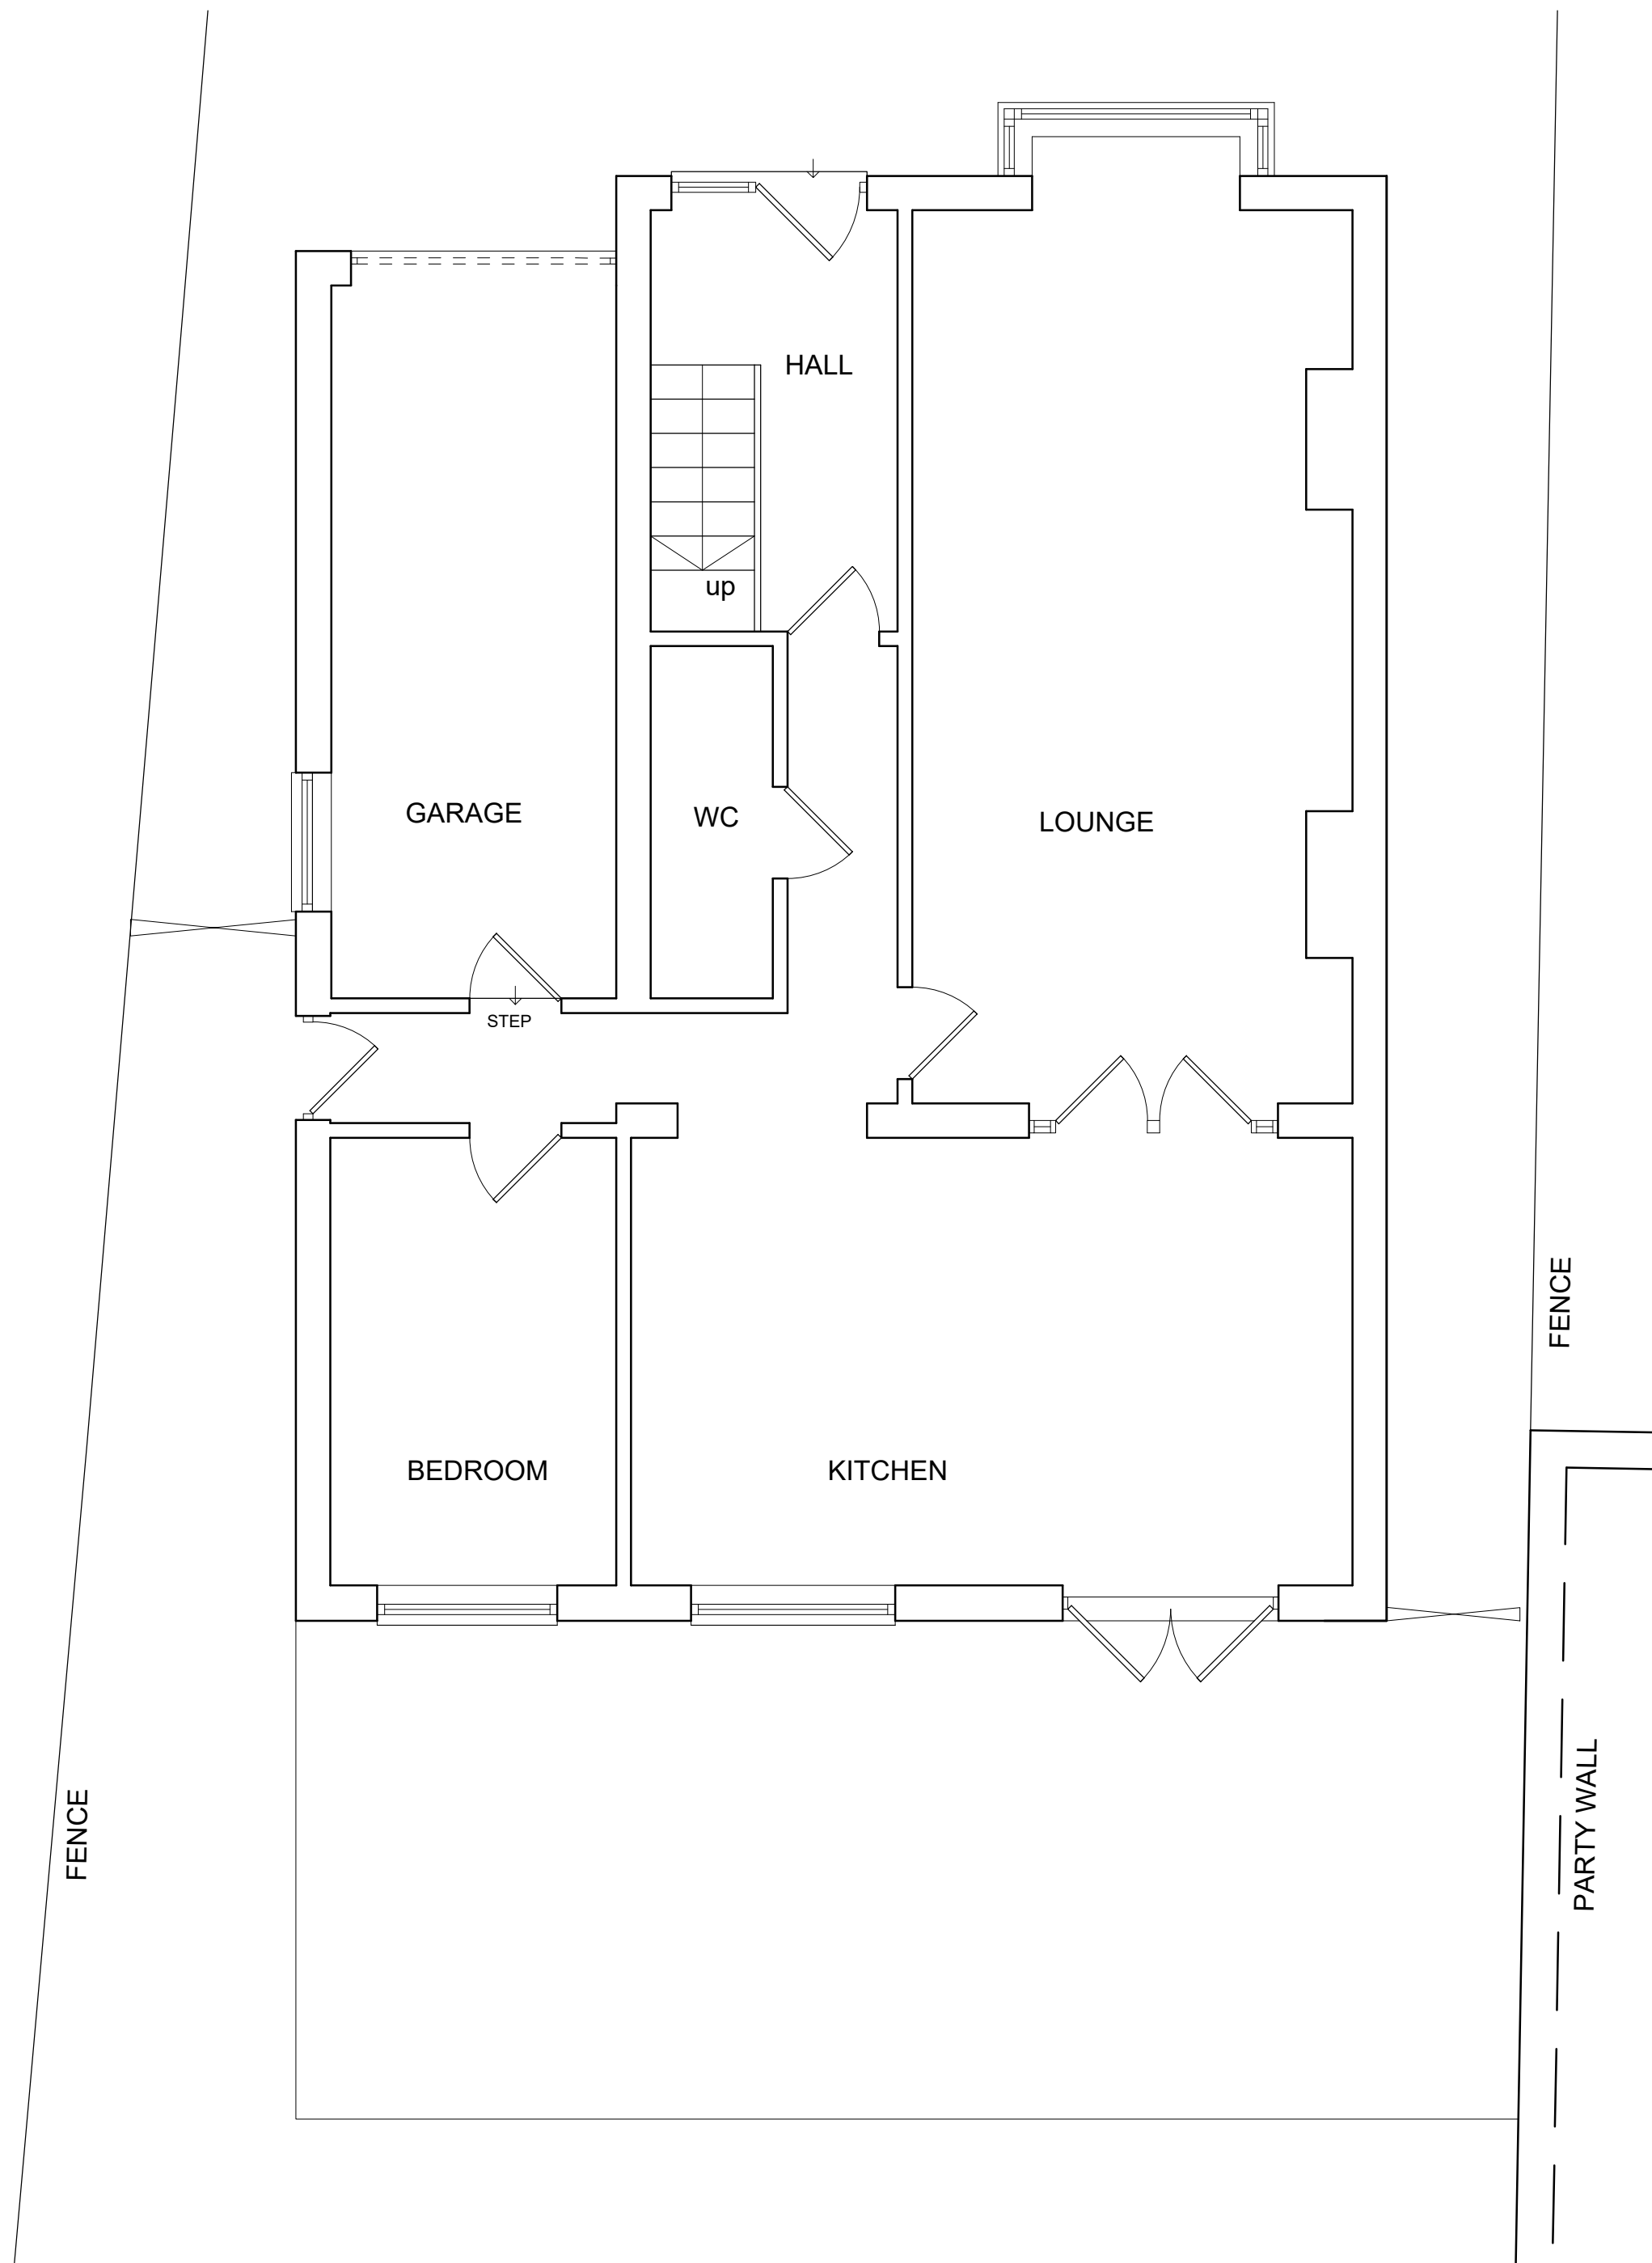

GROUND FLOOR PLAN

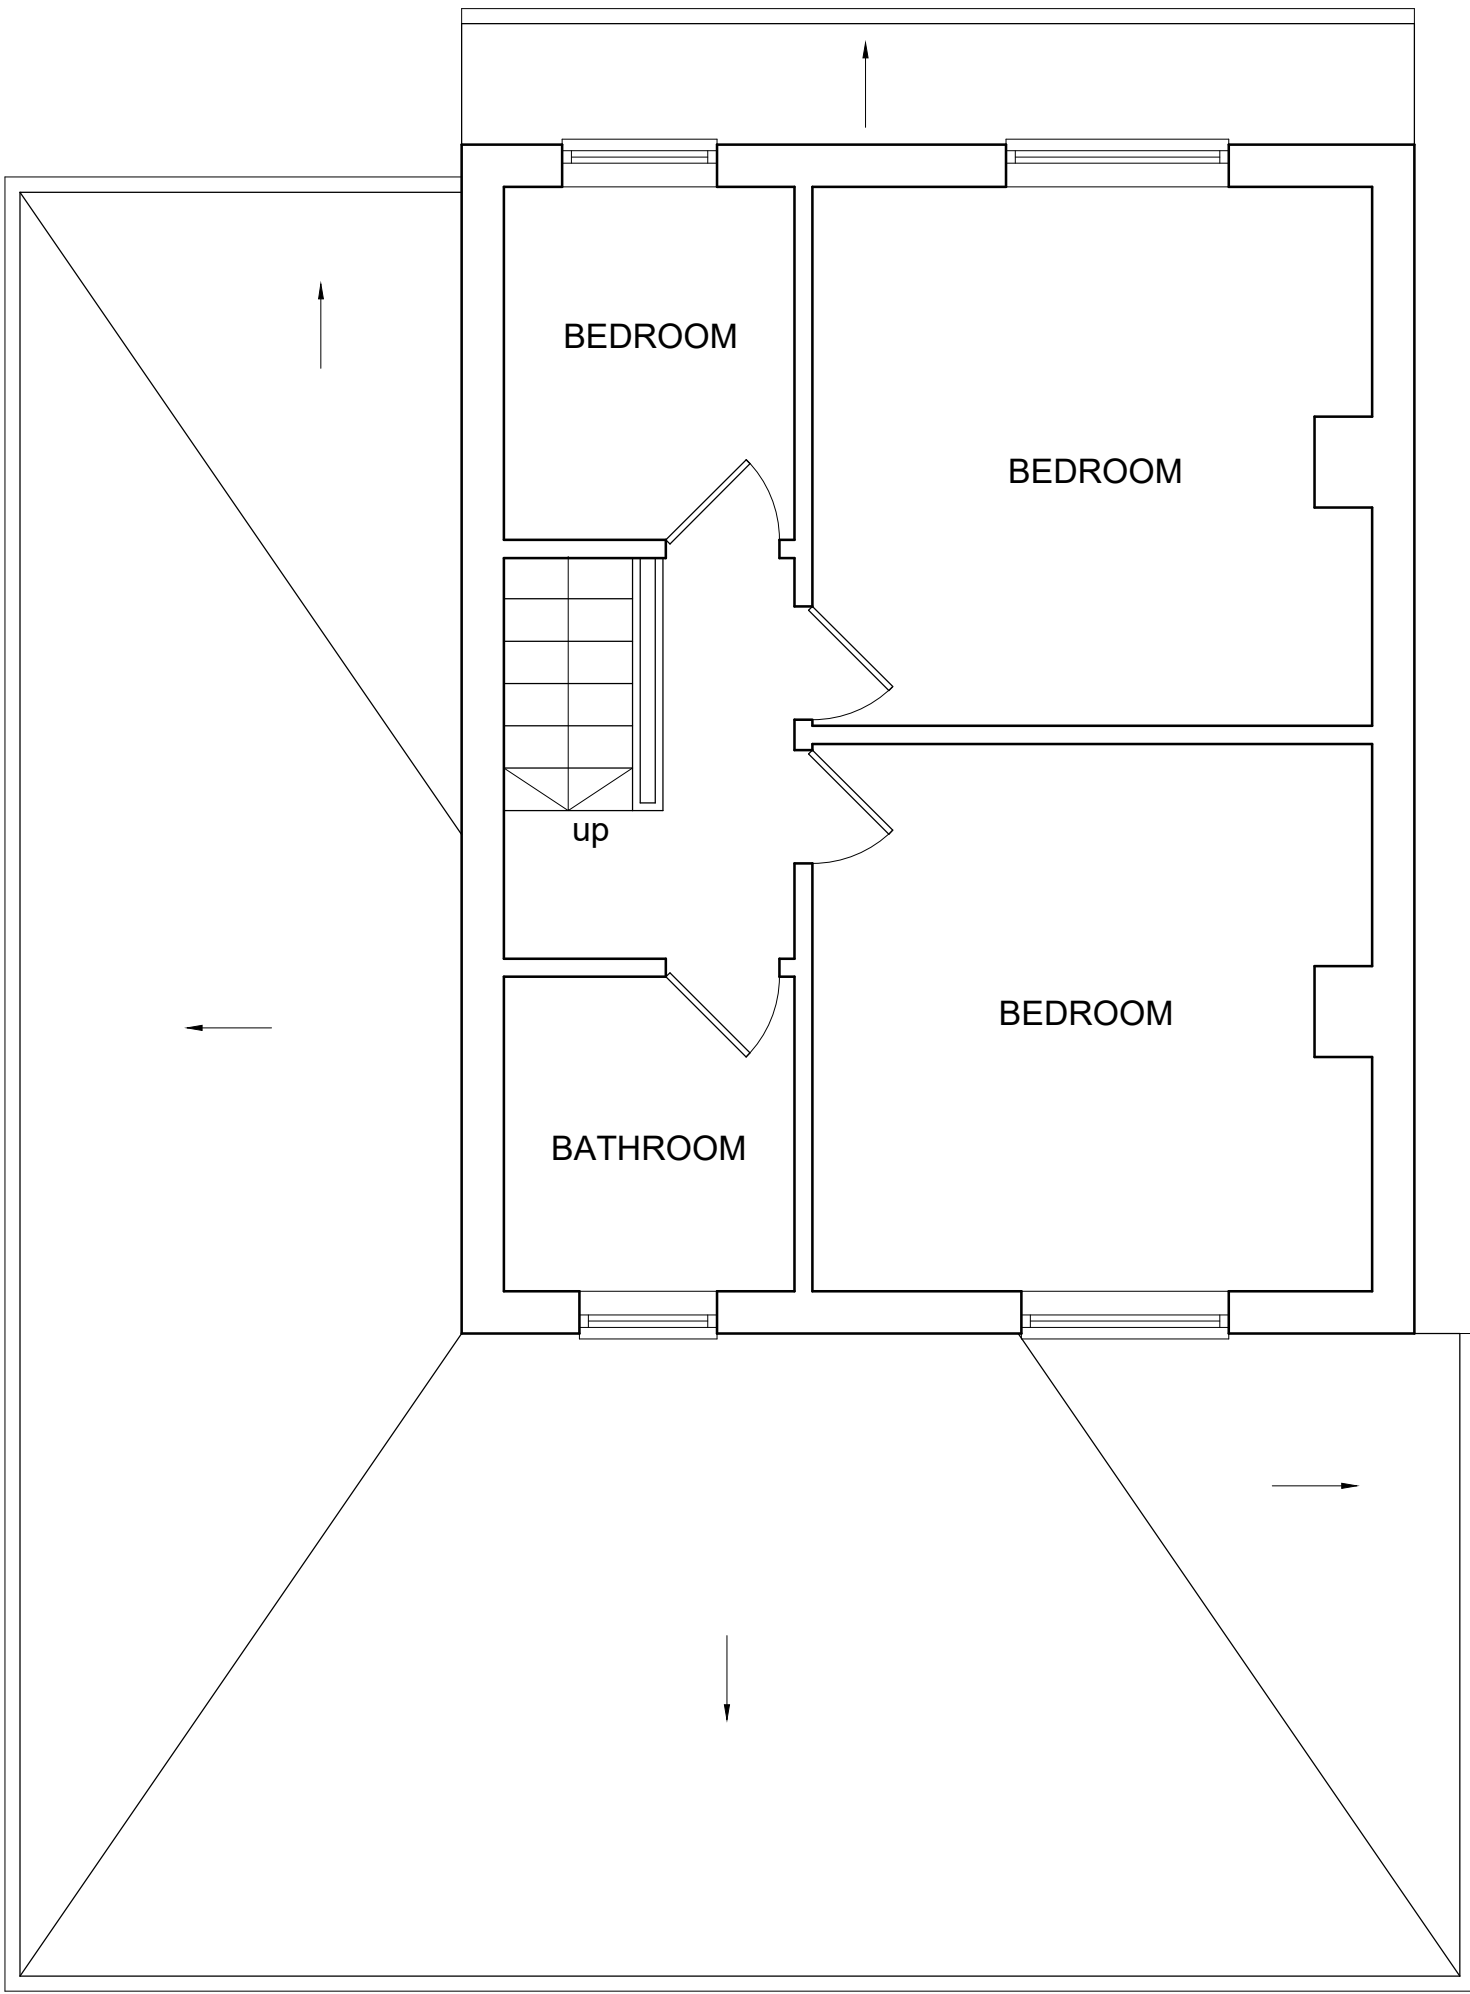

FIRST FLOOR PLAN

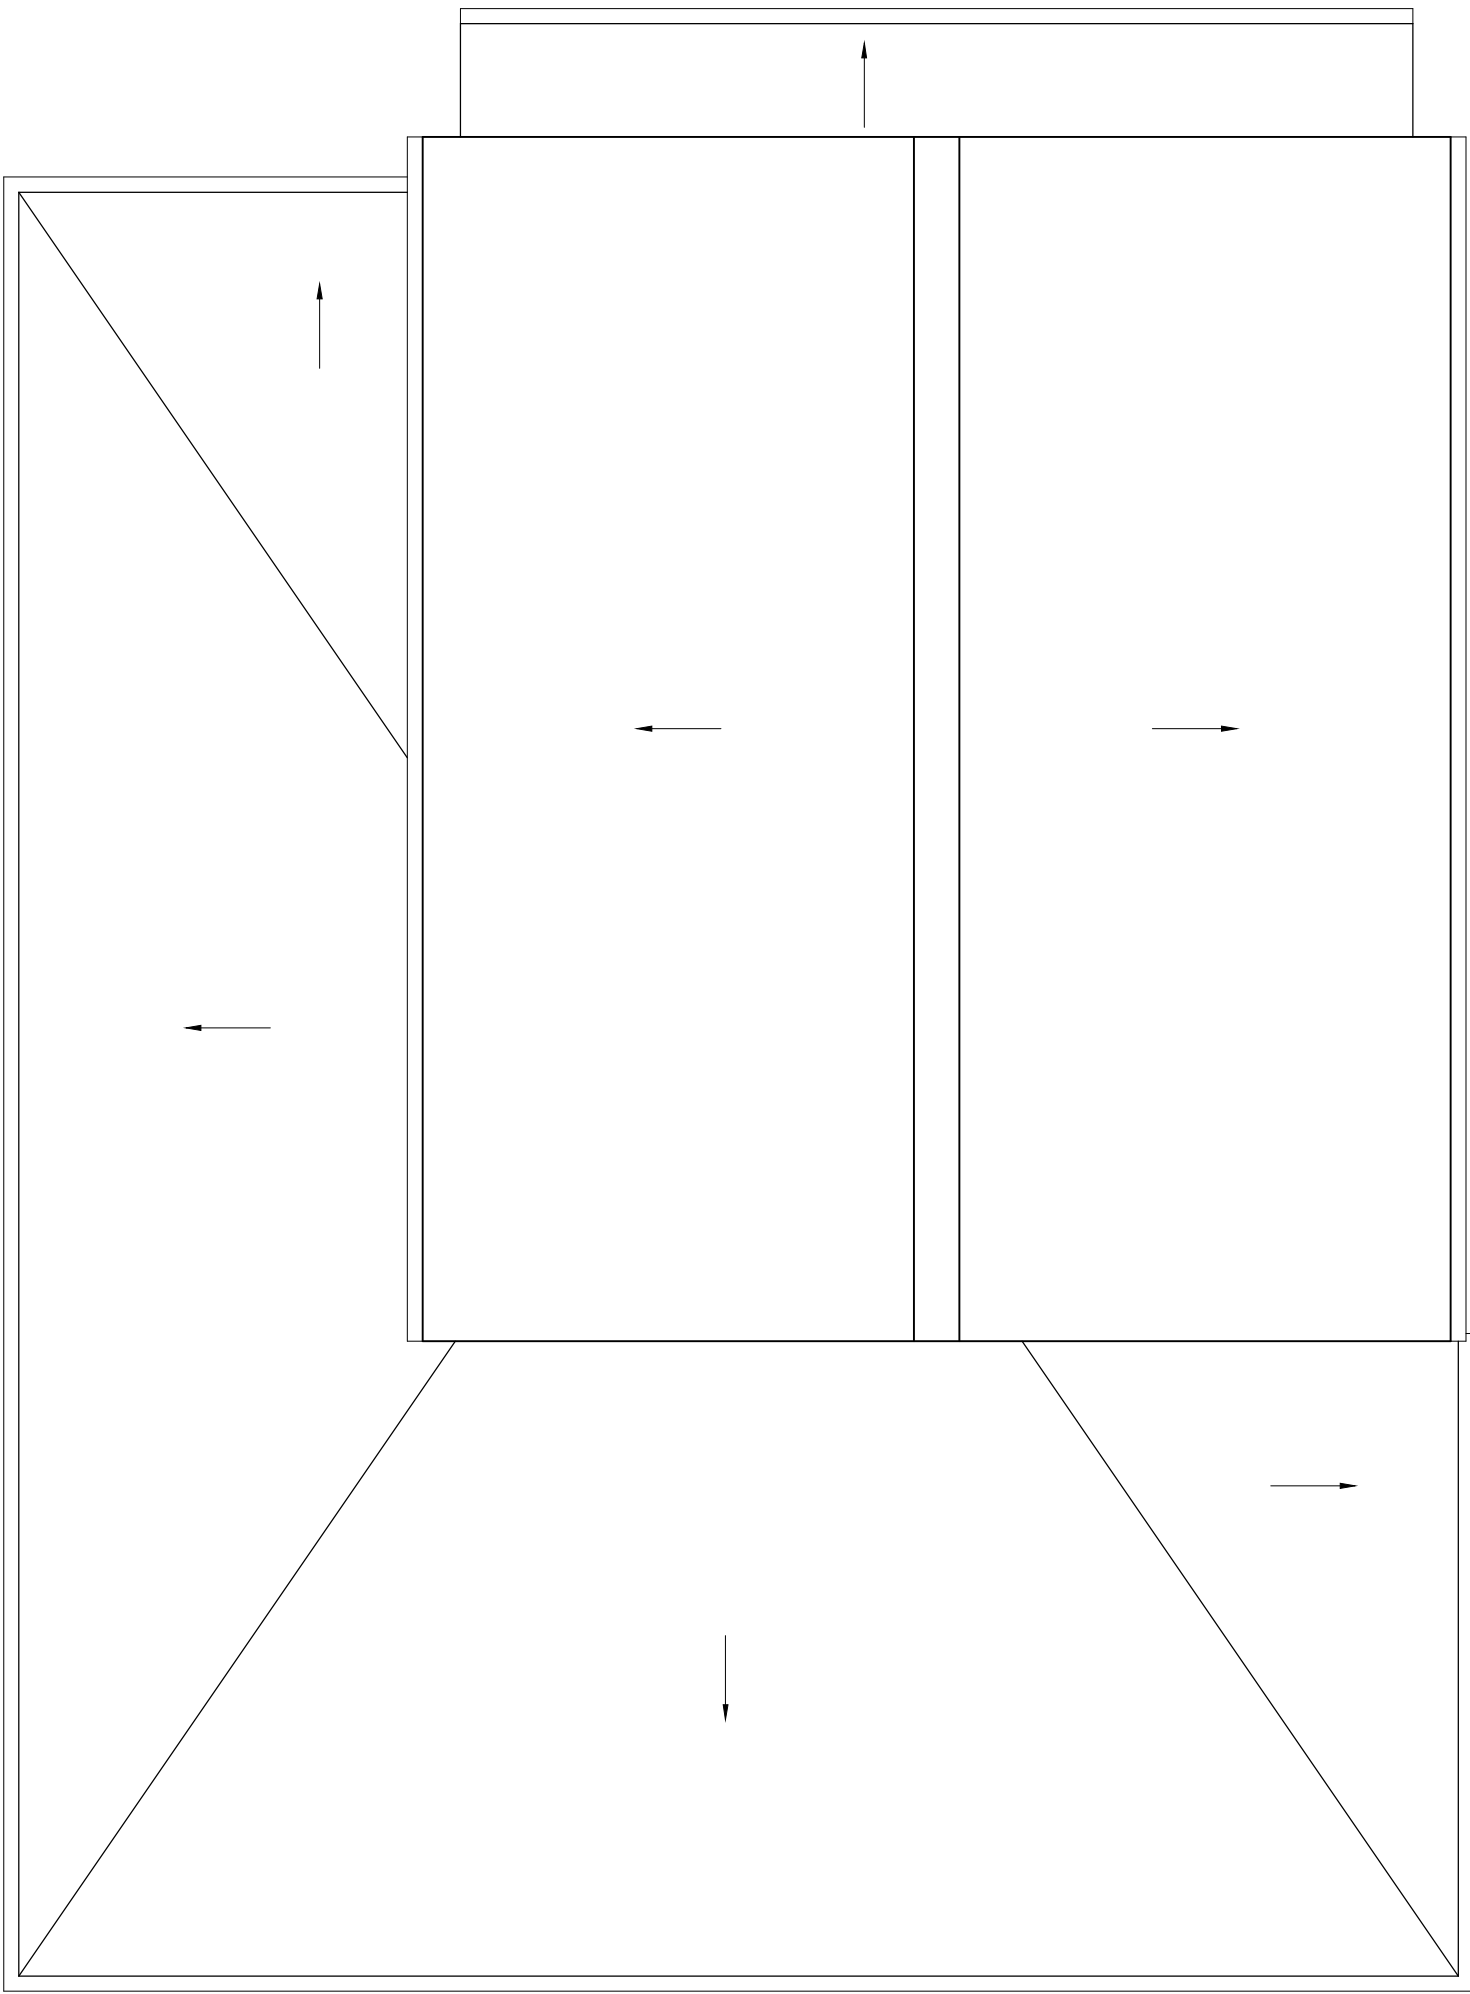


ROOF PLAN

notes: For existing elevations see drawing 5641 1300

revisions: A | 12.09.2019 | AT | Issued for planning
B | 15.10.2019 | AT | Issued for planning

revisions:

 

100mm @A1 / 50mm @A3

NOTE: The contractor is responsible for checking all site dimensions and levels. These should be checked prior to the ordering of any components and before the commencement of the works. All discrepancies should be brought to the attention of the Contract Administrator.

Mr. A. Cockburn
Conservatory
77 Silvester Road, Waterlooville

drawing information title : Existing Plans

status : Planning
date : September 19
scale : 1:50 @ A1 / 1:100 @ A3
drawn : AT
checked : JS



PWP Architects Ltd 61 South Street, Havant, Hampshire PO9 1BZ
t: 02392 462404 f: 02392 481152
e: design@pwp-architects.com
w: www.pwp-architects.com

job: 5641 dwg: 1200 rev: B