


THIS DRAWING HAS BEEN PRODUCED FOR THE PURPOSE OF PLANNING AND BUILDING REGULATIONS ONLY. THIS IS NOT A WORKING DRAWING. FOR FURTHER INFORMATION CONTACT KALOTEC LTD. THIS DRAWING IS TO BE READ IN CONJUNCTION WITH THE BUILDING REGULATIONS AND CONSTRUCTION SPECIFICATION. THE STRUCTURAL ENGINEERS DESIGN / DETAILS AND ANY SPECIALIST MANUFACTURERS DESIGNS AND DETAILS. DO NOT SCALE OFF THIS DRAWING. USE FIGURED DIMENSIONS ONLY. ALL DIMENSIONAL DISCREPANCIES TO BE BROUGHT TO THE IMMEDIATE ATTENTION OF KALOTEC LTD.

key:-
ch ceiling height
Fl Floor level relative to external survey
h head height from floor
im immersion heater
min minimum height from floor
max maximum height from floor
s sill height from floor
u/s height to underside


KEY:
bt British Telecom
cb Control Box
cl Cover Level
ctv Cable Television
dk Drop Kers
el Electric
ep Electricity Pole
fh Fire Hydrant
gu Gully
gsv Gas Stop Valve
ht Height
ic Inspection Cover
il Invert Level
lp Lamp Post
mkr Marker
o/h Overhead
pb Post Box
pxg Pram Crossing
np Name Plate
rs Road Sign
sv Stop Valve
tb Telephone Box
tl Traffic Light
tt Top of Tree
th Threshold
tw Top of Wall
utl Unable to Lift
vp Vent pipe
wm Water Meter
wsv Water Stop Valve



INDICATIVE

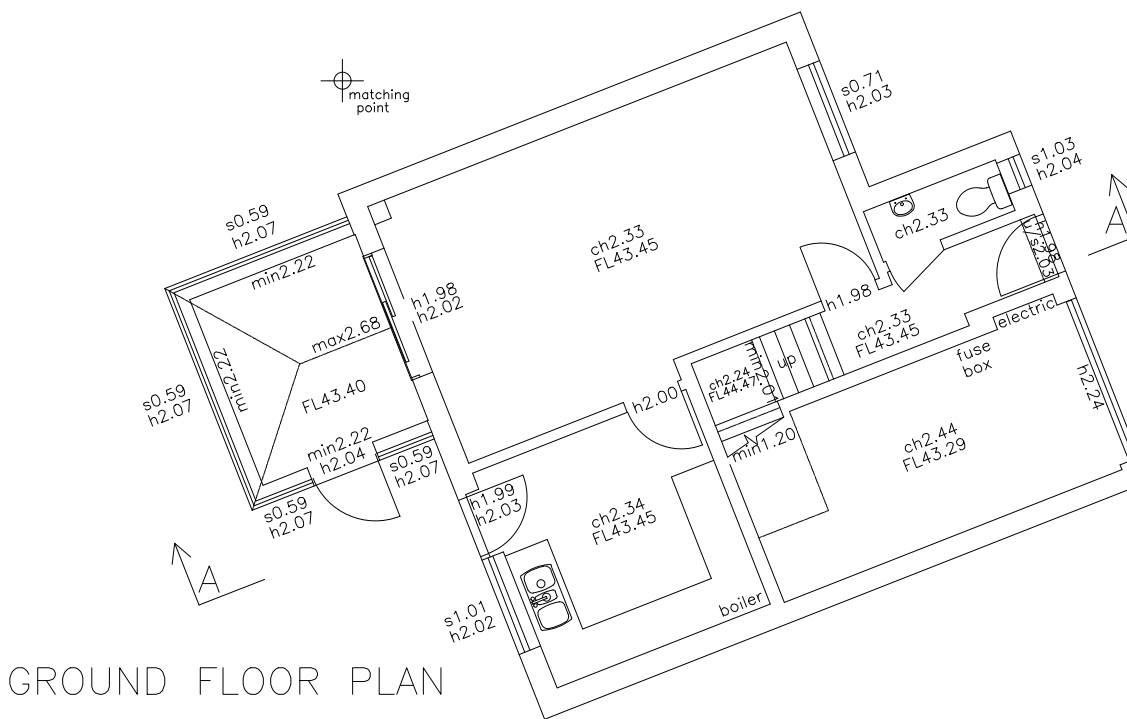

GROUND FLOOR PLAN

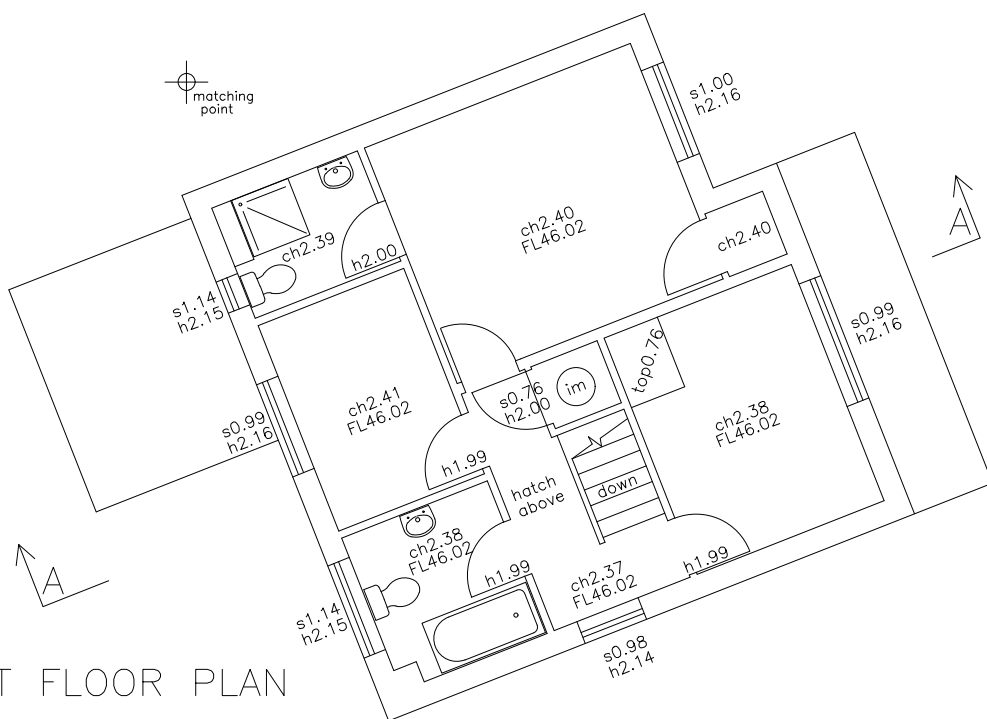


FIRST FLOOR PLAN




42.0m DATUM
EAST ELEVATION



42.0m DATUM
SOUTH ELEVATION

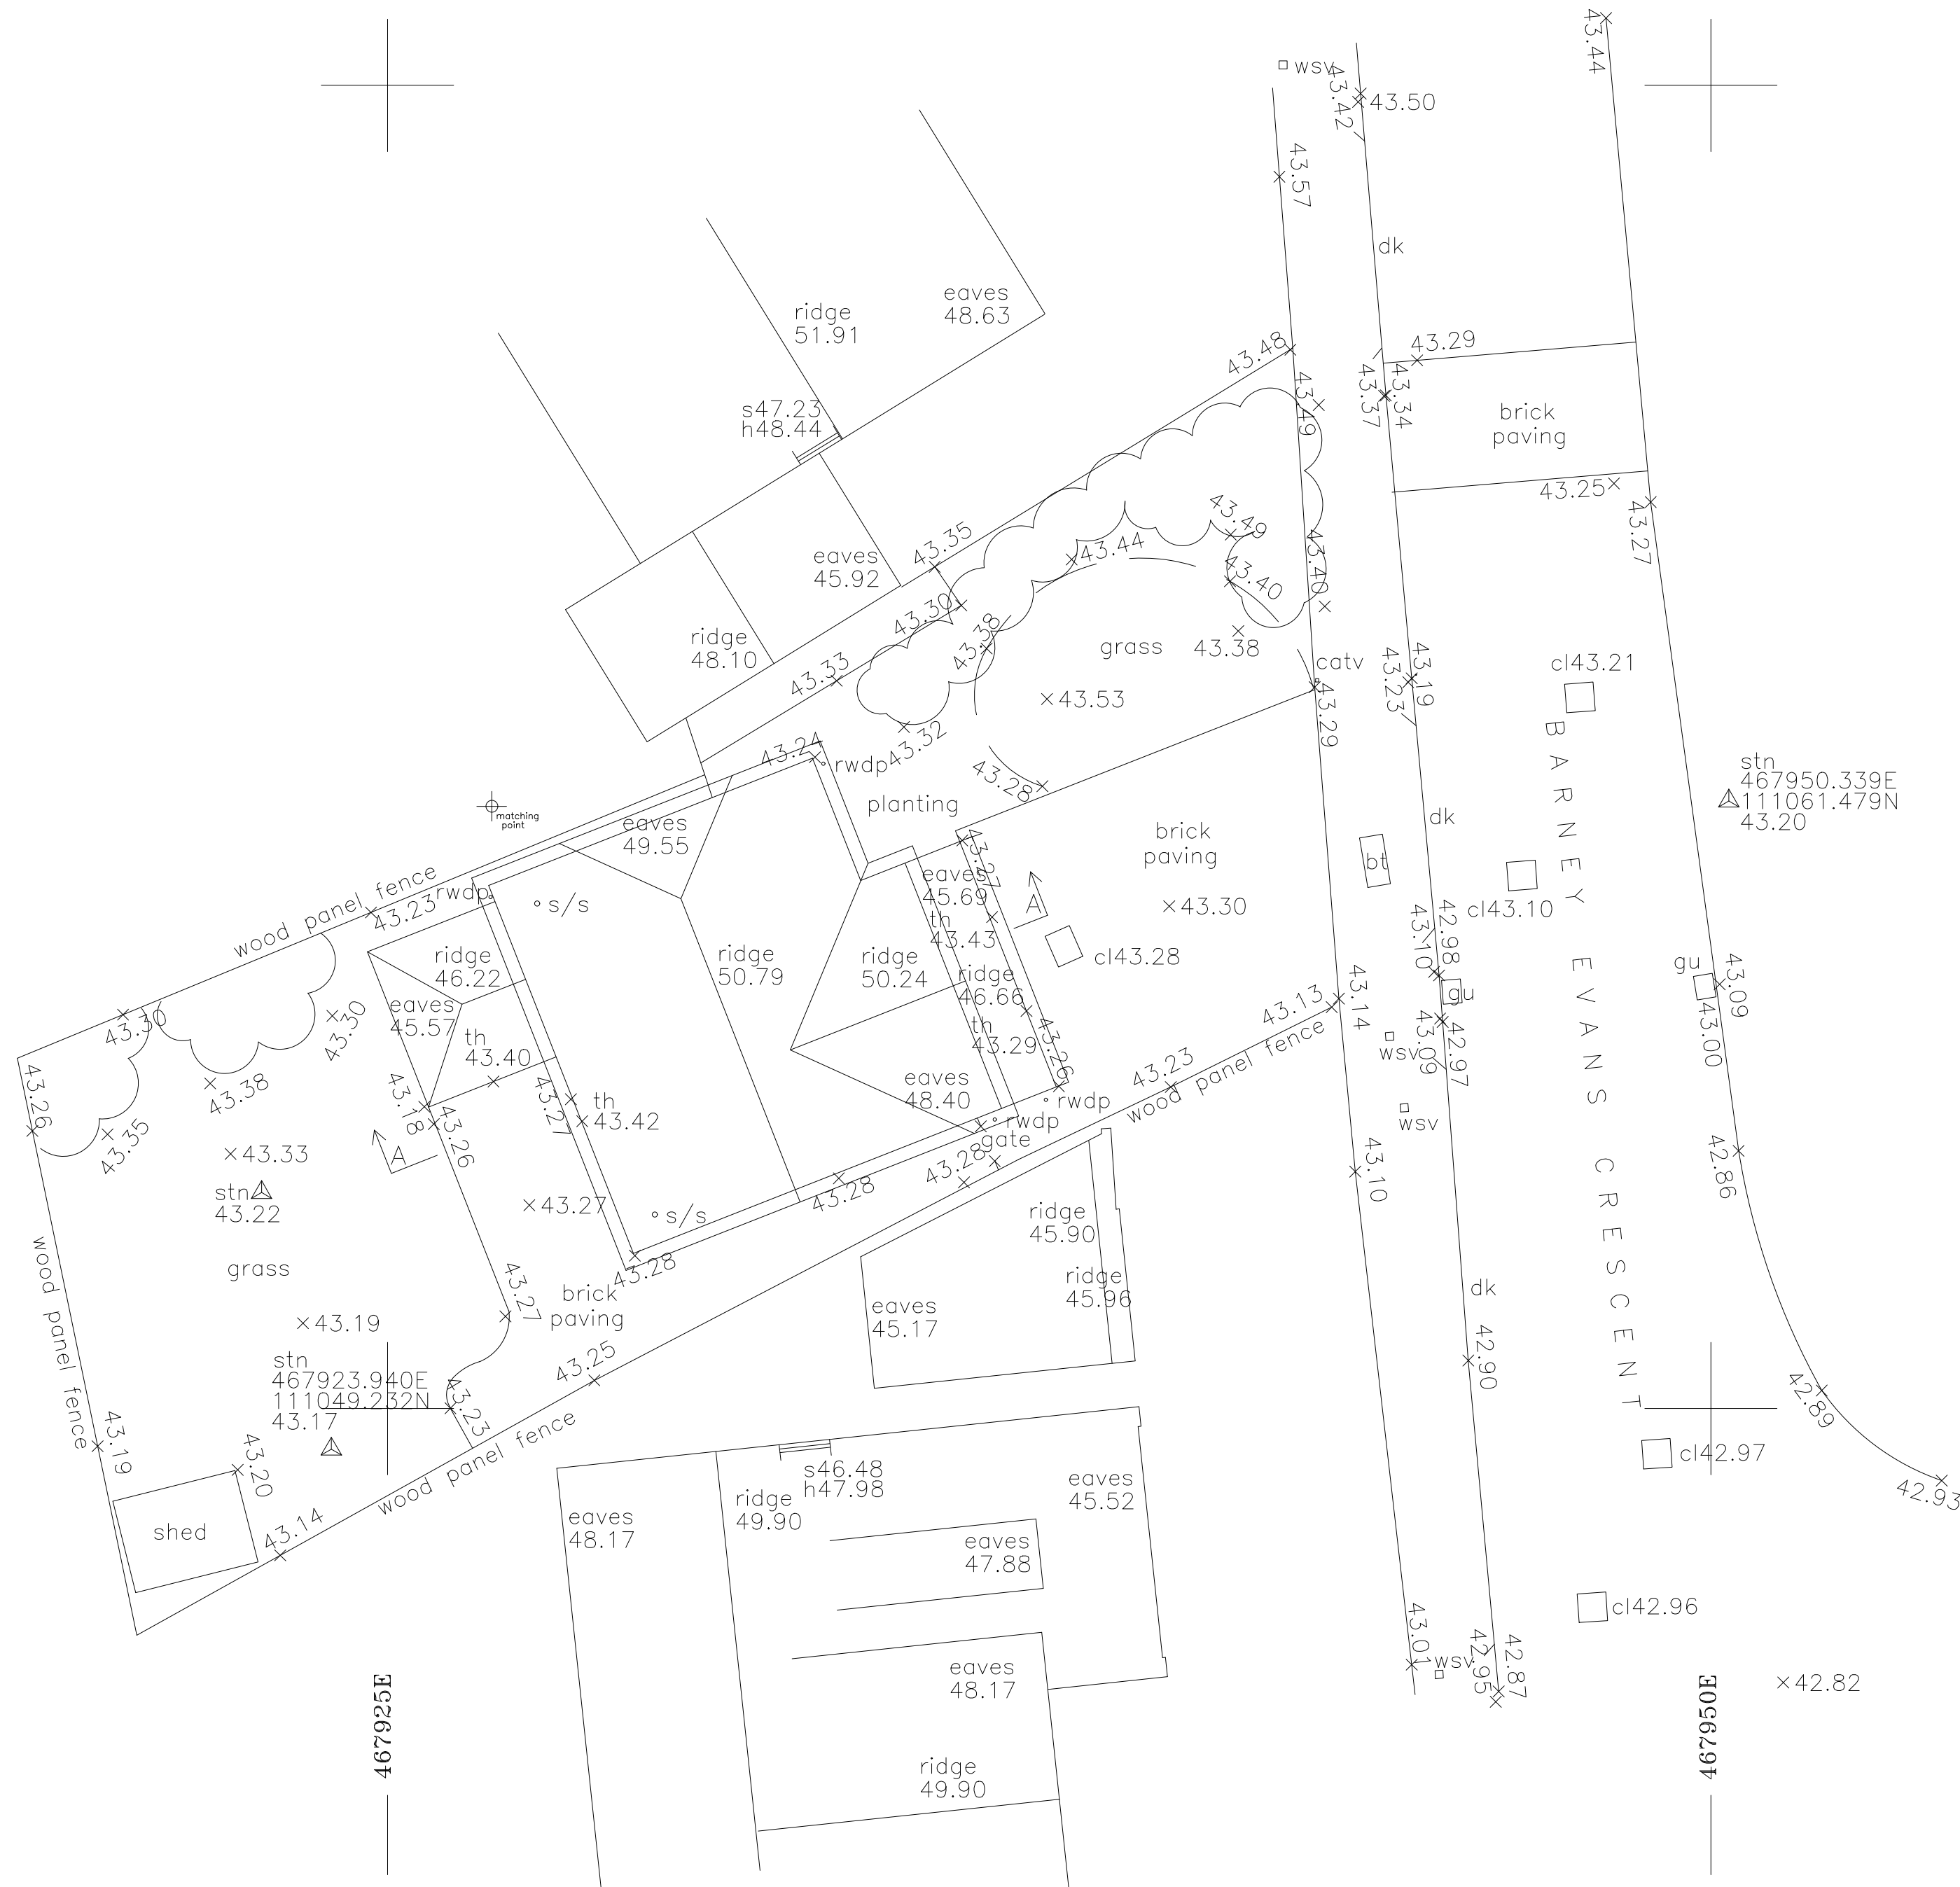


42.0m DATUM
WEST ELEVATION

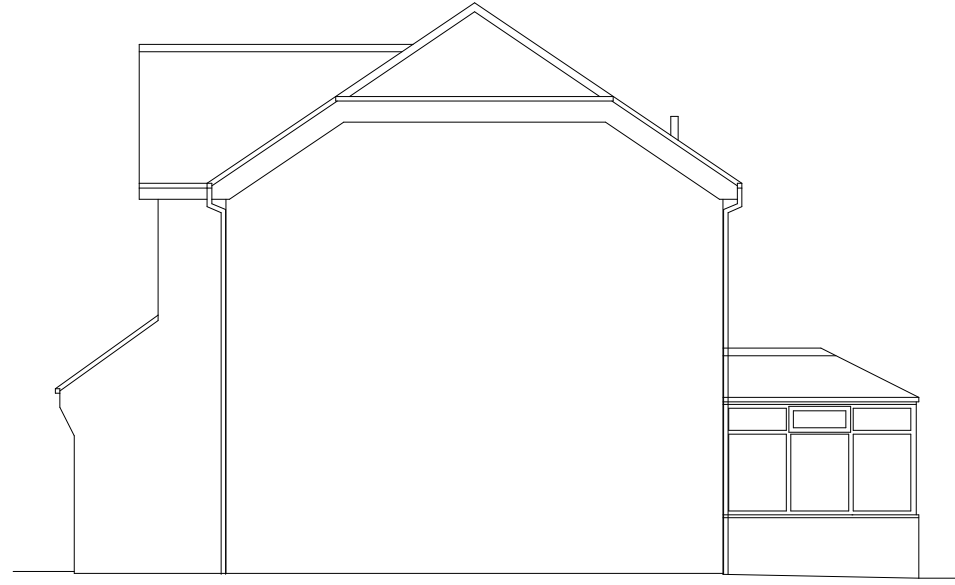

42.0m DATUM
NORTH ELEVATION



42.0m DATUM
SECTION

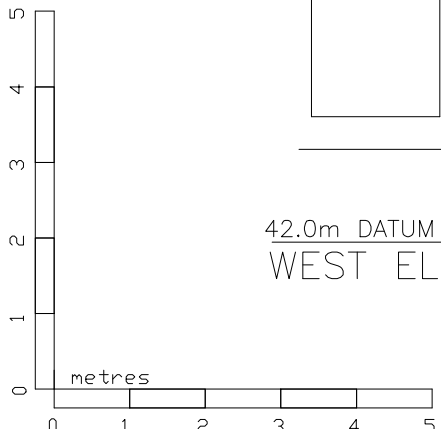

Revision:
A - Elevation files amended - 20/04/2019

CLIENT Mr & Mrs Neilson		
SITE 15 Barney Evans Crescent, Waterloooville		
TITLE Existing Plans		
SCALE 1:100 (A1)	DRAWING NO. KALO-0209-01	REVISION A
DATE Jan 19	CHECKED	
Kalotec Limited, Carrs Hall, Farnham, Hampshire, PO16 8AB Telephone: 01203 227 624 Email: info@kalotec.co.uk Website: www.kalotec.co.uk		
COPYRIGHT © KALOTEC LIMITED		