


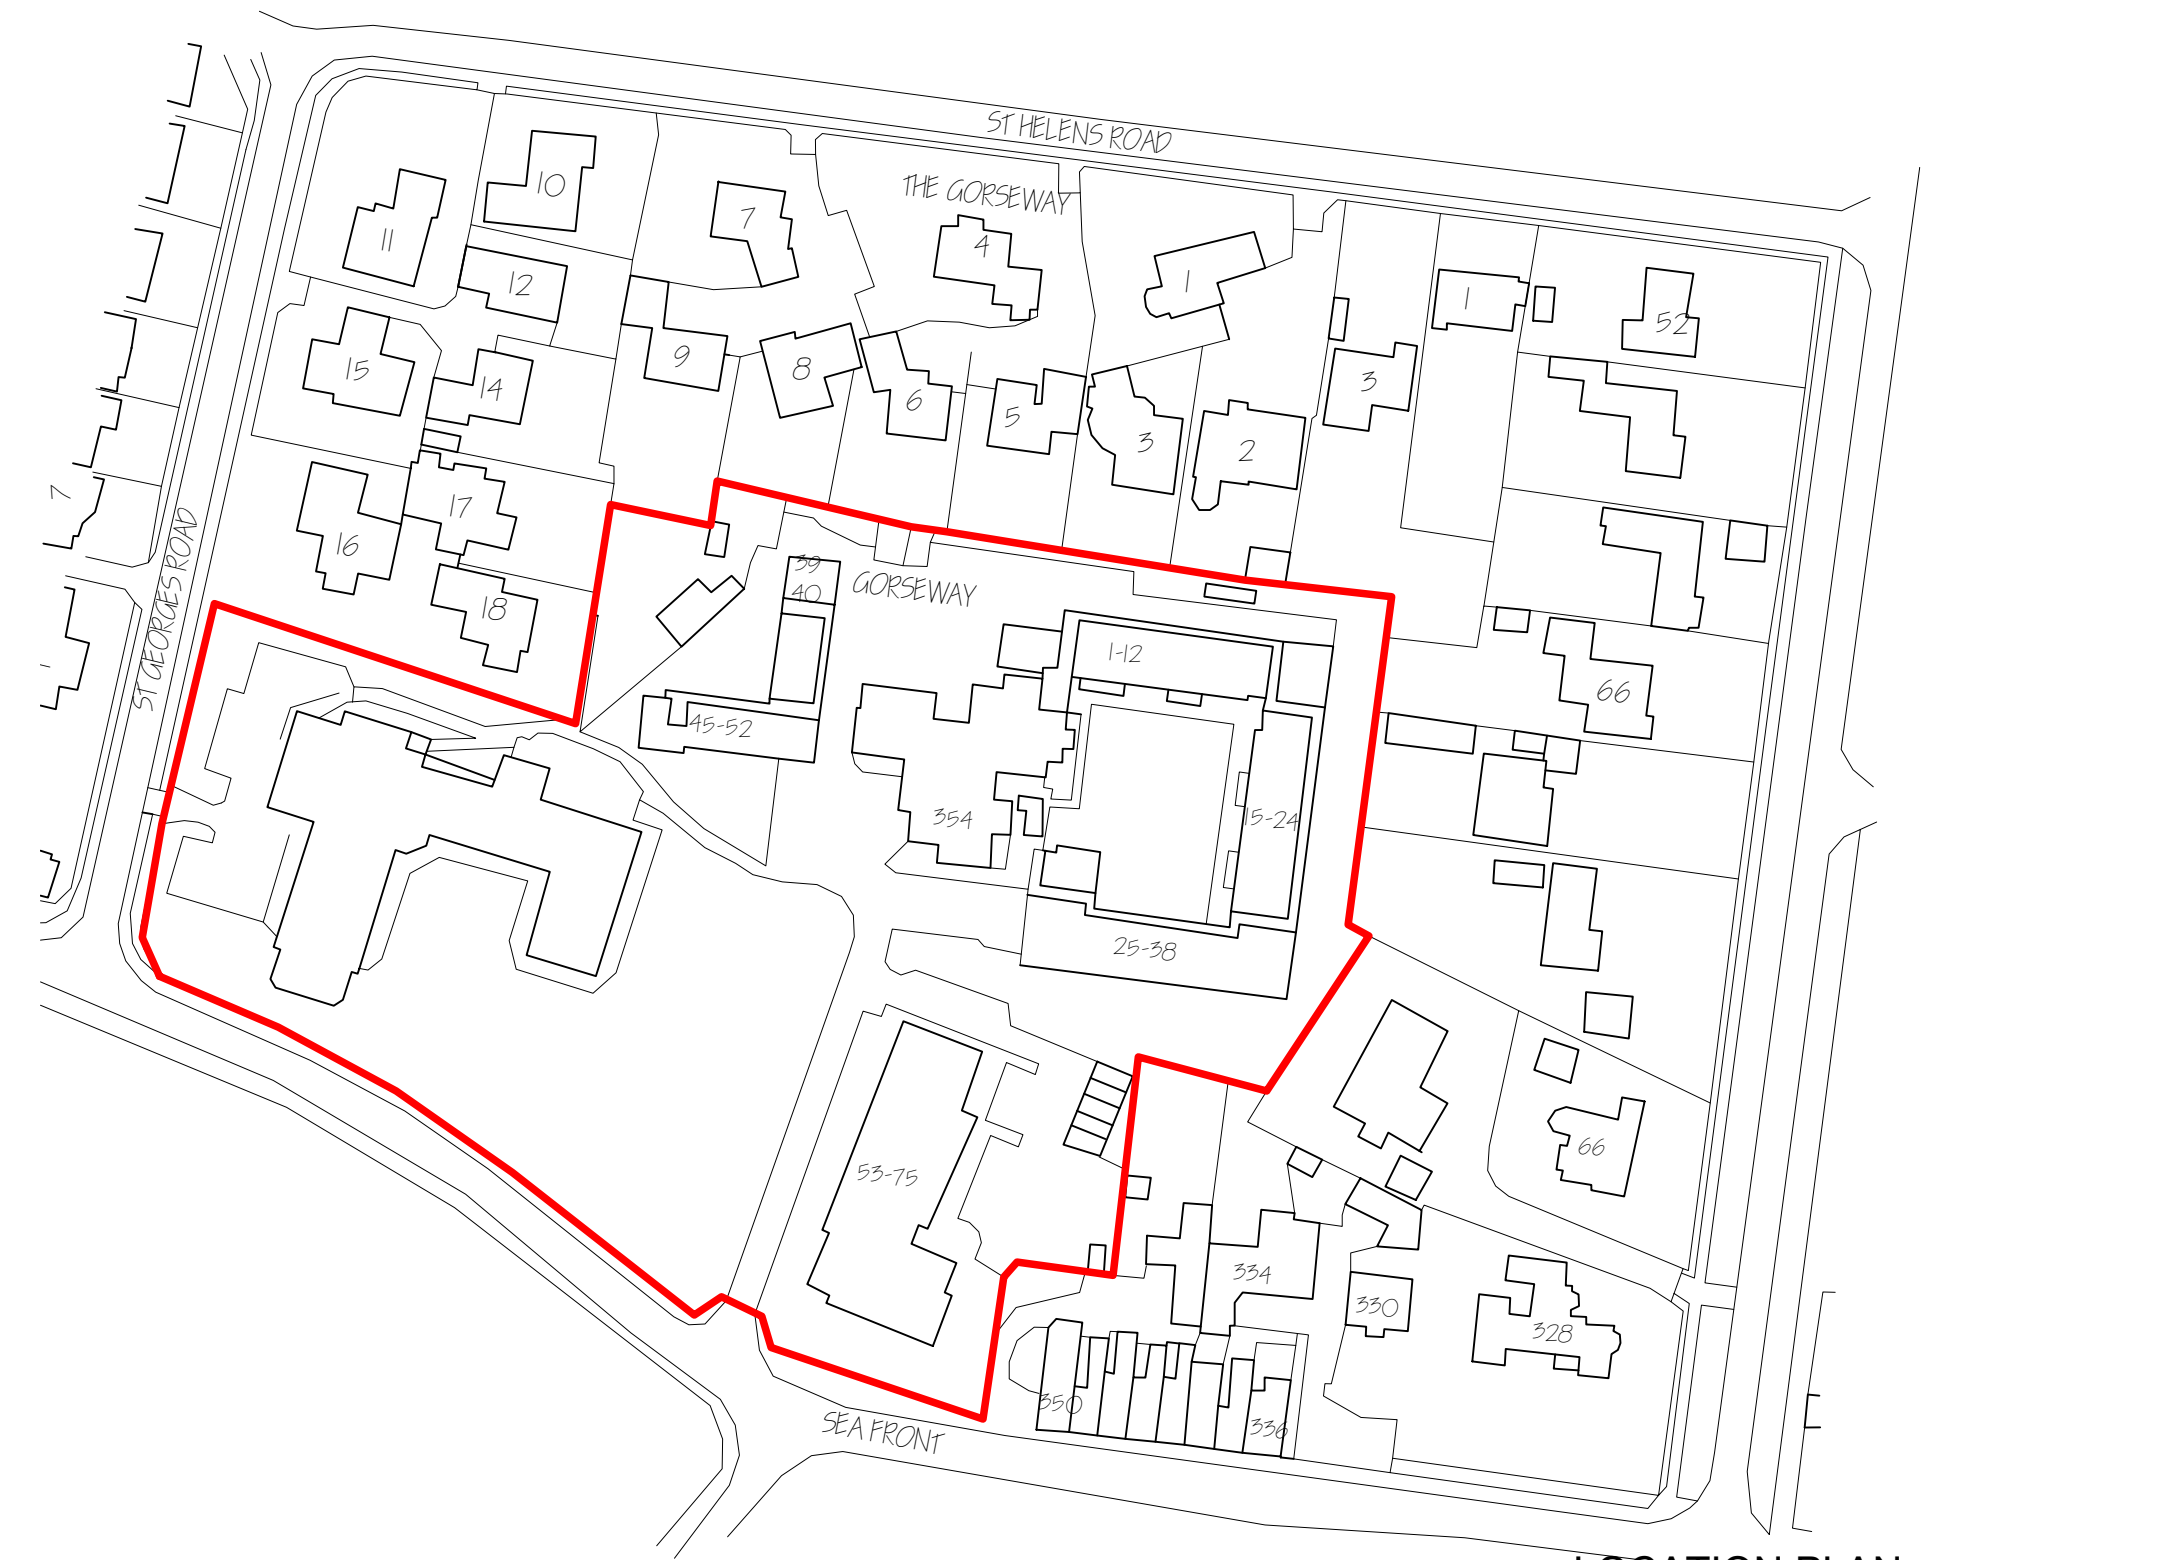

LOCATION PLAN  
Scale 1:1250



SITE PLAN  
Scale 1:500



Client  
Agincare- Gorseway

Scale  
As Shown

Date  
24.05.2019