



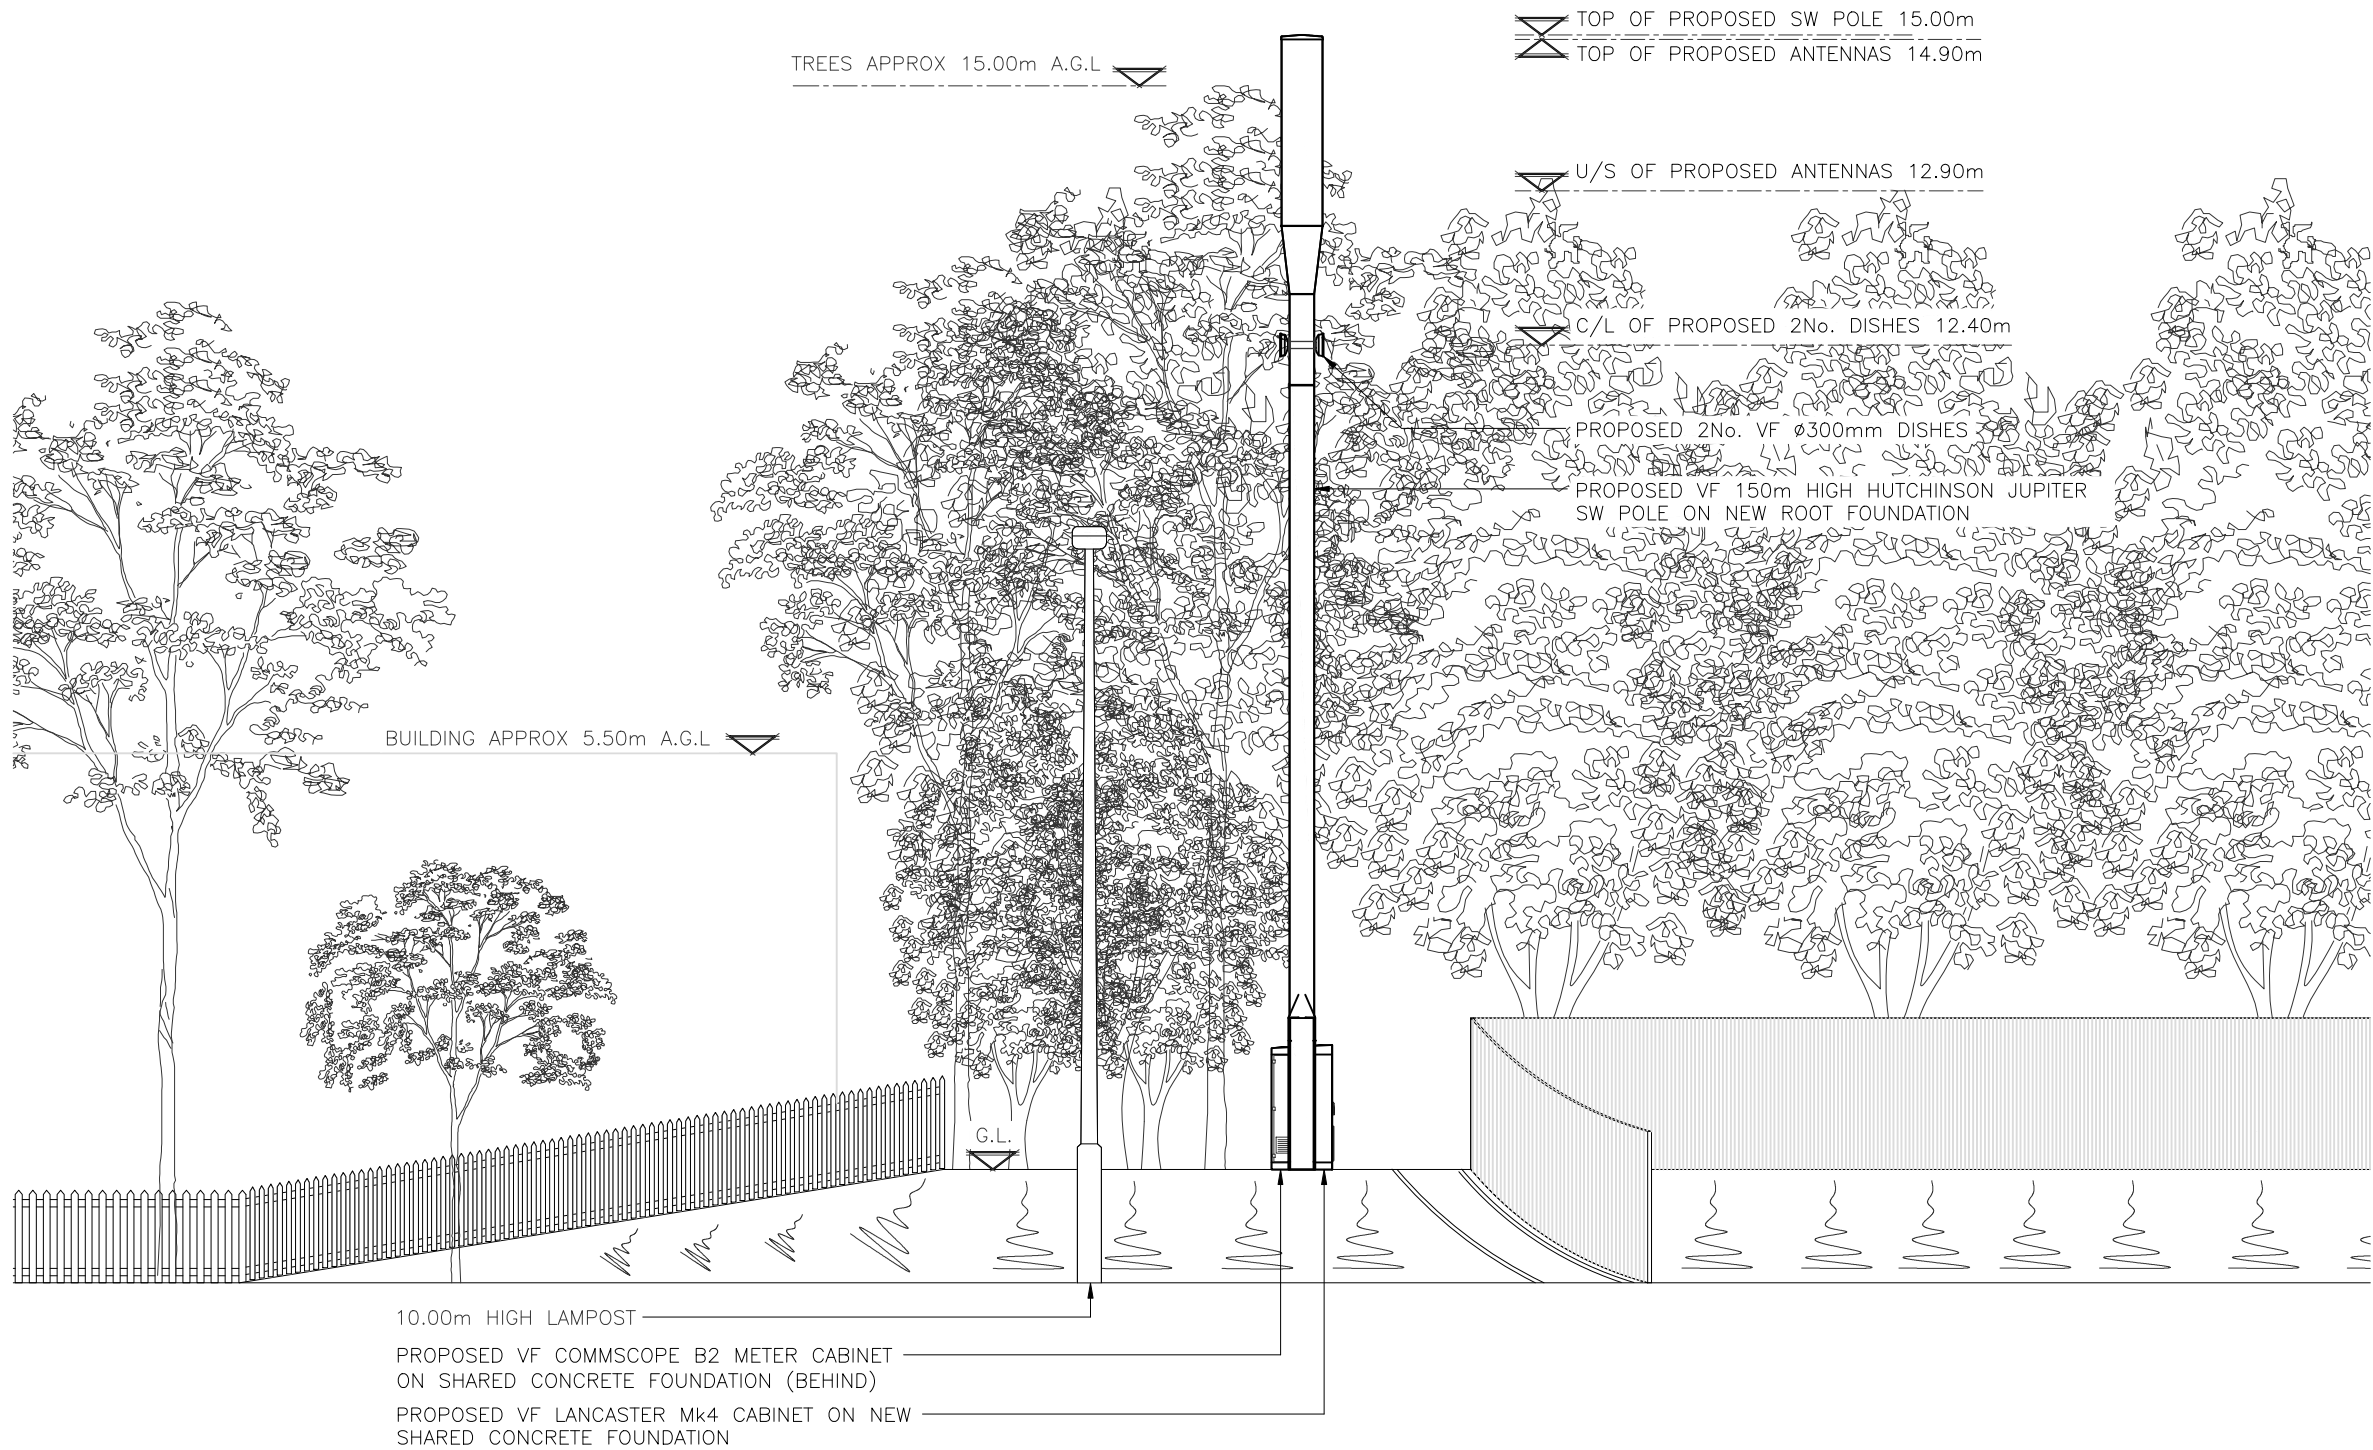

PROPOSED SOUTH EAST ELEVATION
(1:100)

 

ALL DIMENSIONS ARE IN mm UNLESS NOTED OTHERWISE

N.G.R. E: 468524 N: 111950

CONCESSION REQUIRED NO

NOTES:

B	SW Pole Height Changed	MF	RWB	25.10.19
A	Issued for Construction	MF	RWB	27.06.19

REV	MODIFICATION	BY	CH	DATE
-----	--------------	----	----	------



WOLVEY - HINCKLEY - LEICESTERSHIRE - LE10 3JF
Tel: +44 (0)1455 222792 Fax: +44 (0)1455 222758



vodafone
CTIL - BEACON

Cell Name

EAGLE AVENUE SW

Cell ID No

CTIL TEF VF

245340 N/A 17445

Site Address / Contact Details

EAGLE AVENUE
WATERLOOVILLE
HAMPSHIRE
PO8 9QD

Drawing Title:
PROPOSED SITE ELEVATION

Purpose of issue:
CONSTRUCTION

Drawing Number:
300

Surveyed By:
MF

Original Sheet Size:
A3

Pack Issue:
B

Drawn: MF Date: 27.06.19 Checked: RWB Date: 27.06.19