




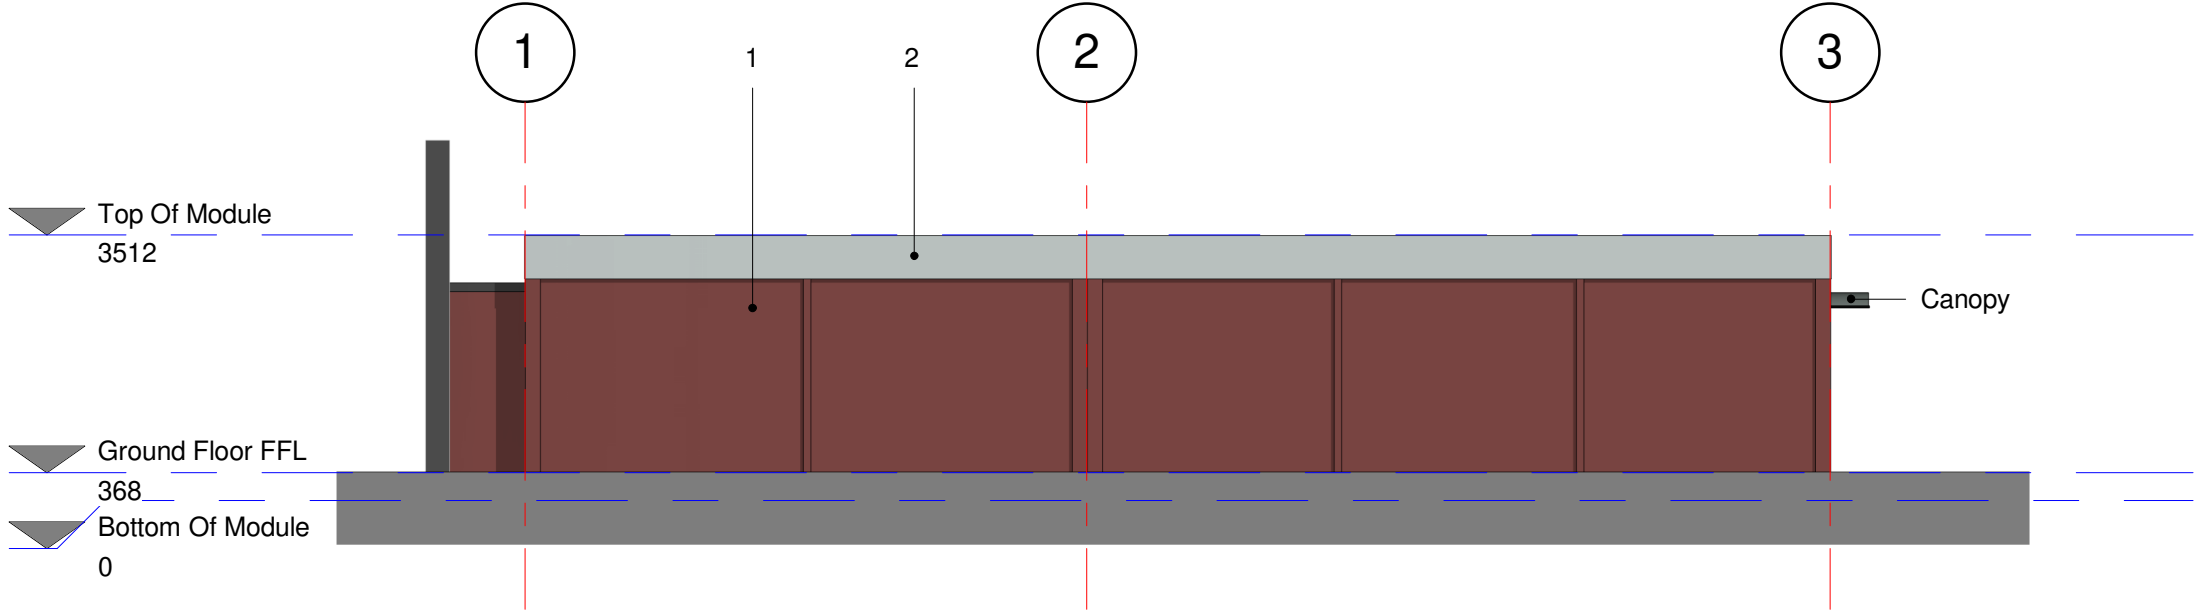


Elevation A
1 : 100

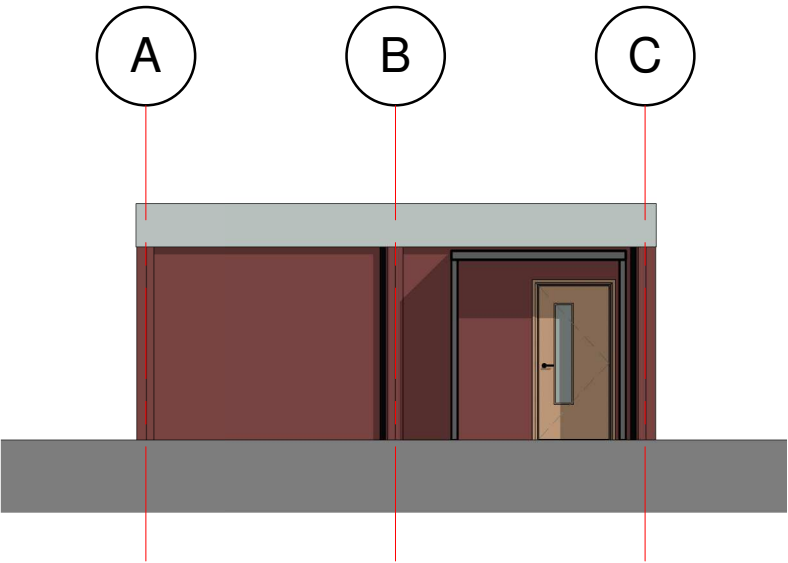

Elevation B
1 : 100

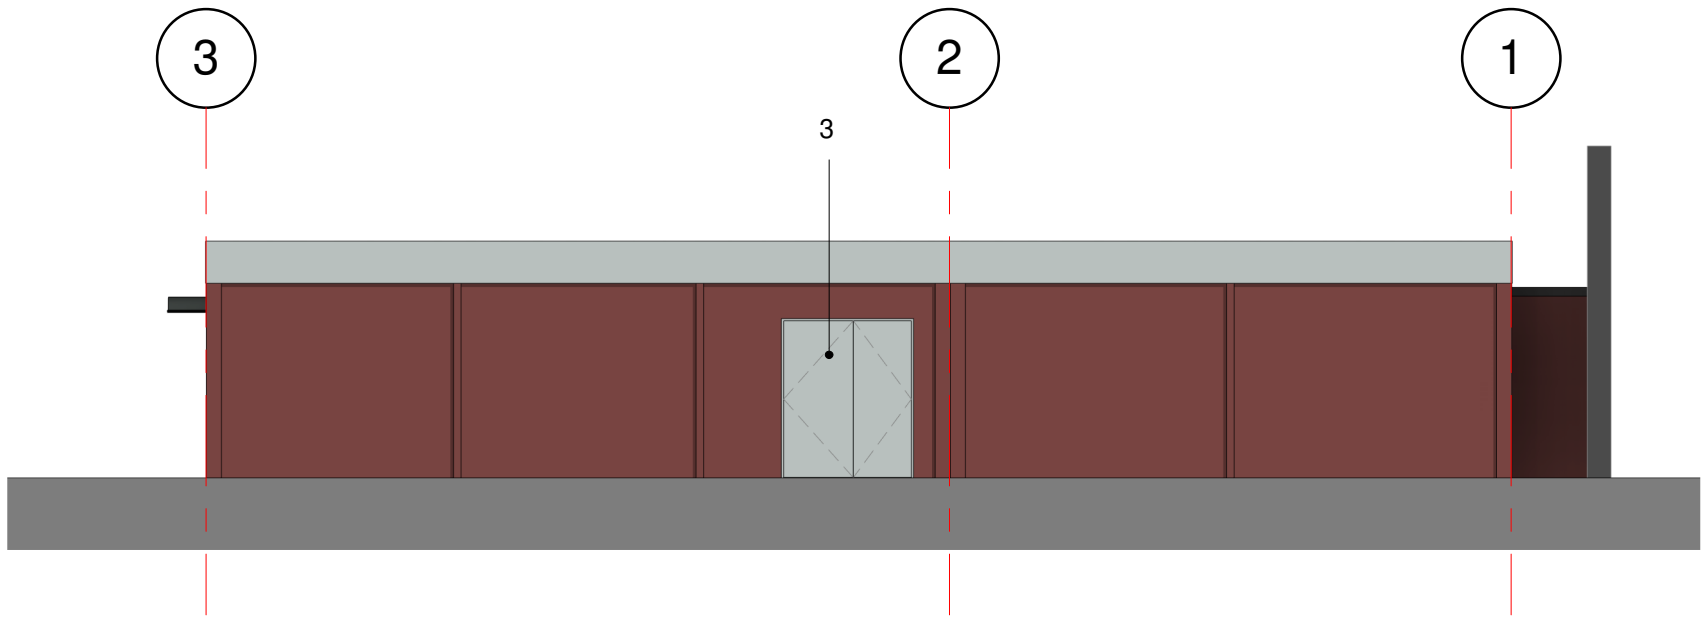


Elevation C
1 : 100

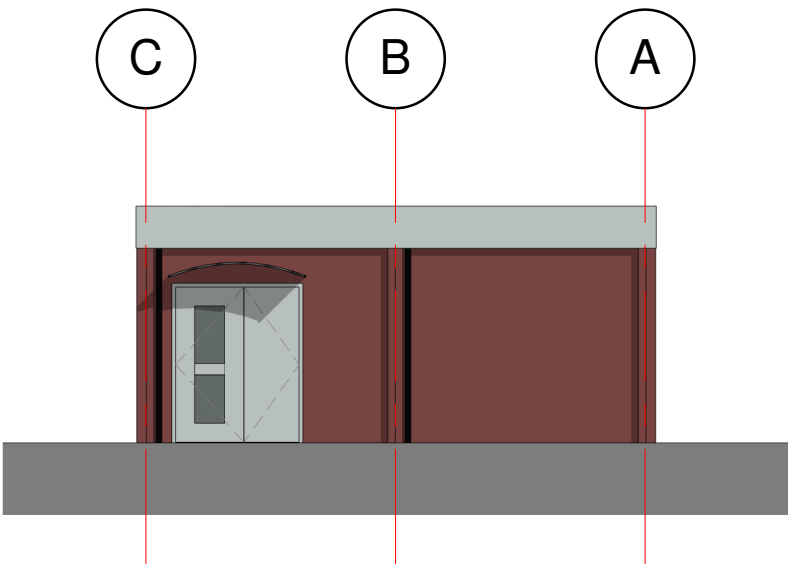

Elevation D
1 : 100

- Materials Key:**
- Module Wall Panel** - Colorcoat LG plastisol, colour Terracotta 04C39
 - Module Fascia** - Colorcoat LG plastisol, colour Albatross 18B17
 - Steel Faced External doors** - polyester powder coated, colour Albatross 18B17

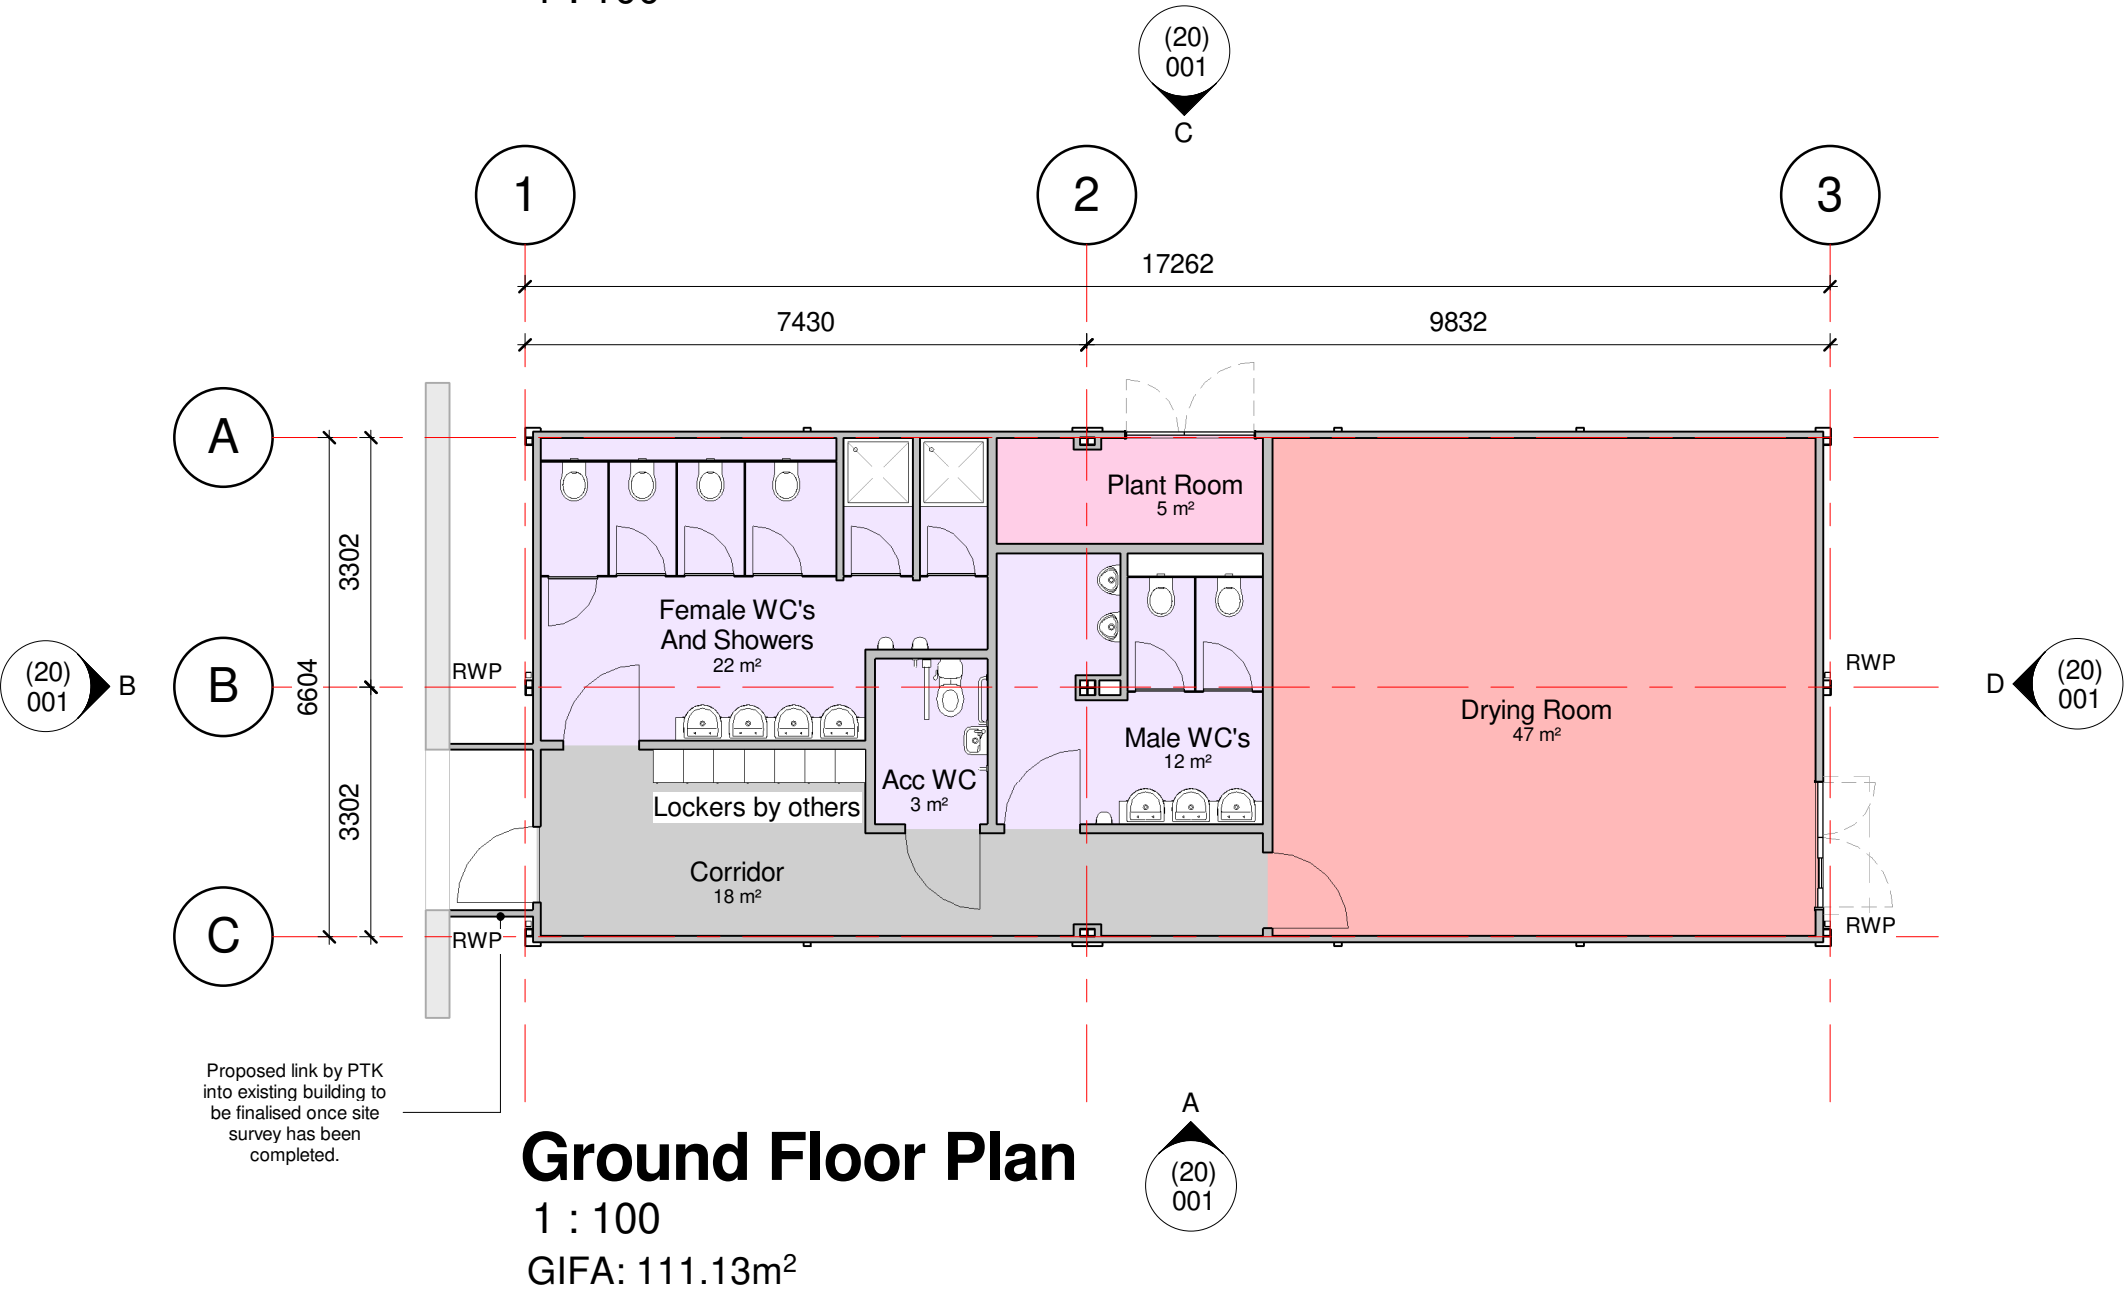

Ground Floor Plan
1 : 100
GIFA: 111.13m²

Portakabin

Portakabin Limited New Lane Huntington
York YO32 9PT United Kingdom
+44 (0)1904 611655
portakabin.co.uk

Status:	S2	Purpose Of Issue:	Fit For Information
Client:	SSE plc		
Project:	Cyclists Changing and Drying Room		
Title:	Plans and Elevations		
Scale @ A2:	1 : 100	Date:	29.08.18
Drawn By:	AR	Checked By:	SPM
Project Number:	OPP1148479		
Originator	Zone	Level	Type
PTK	00	GF	DR
			Discipline:
			A
			Number:
			(20) 001
			Rev:
			P07