


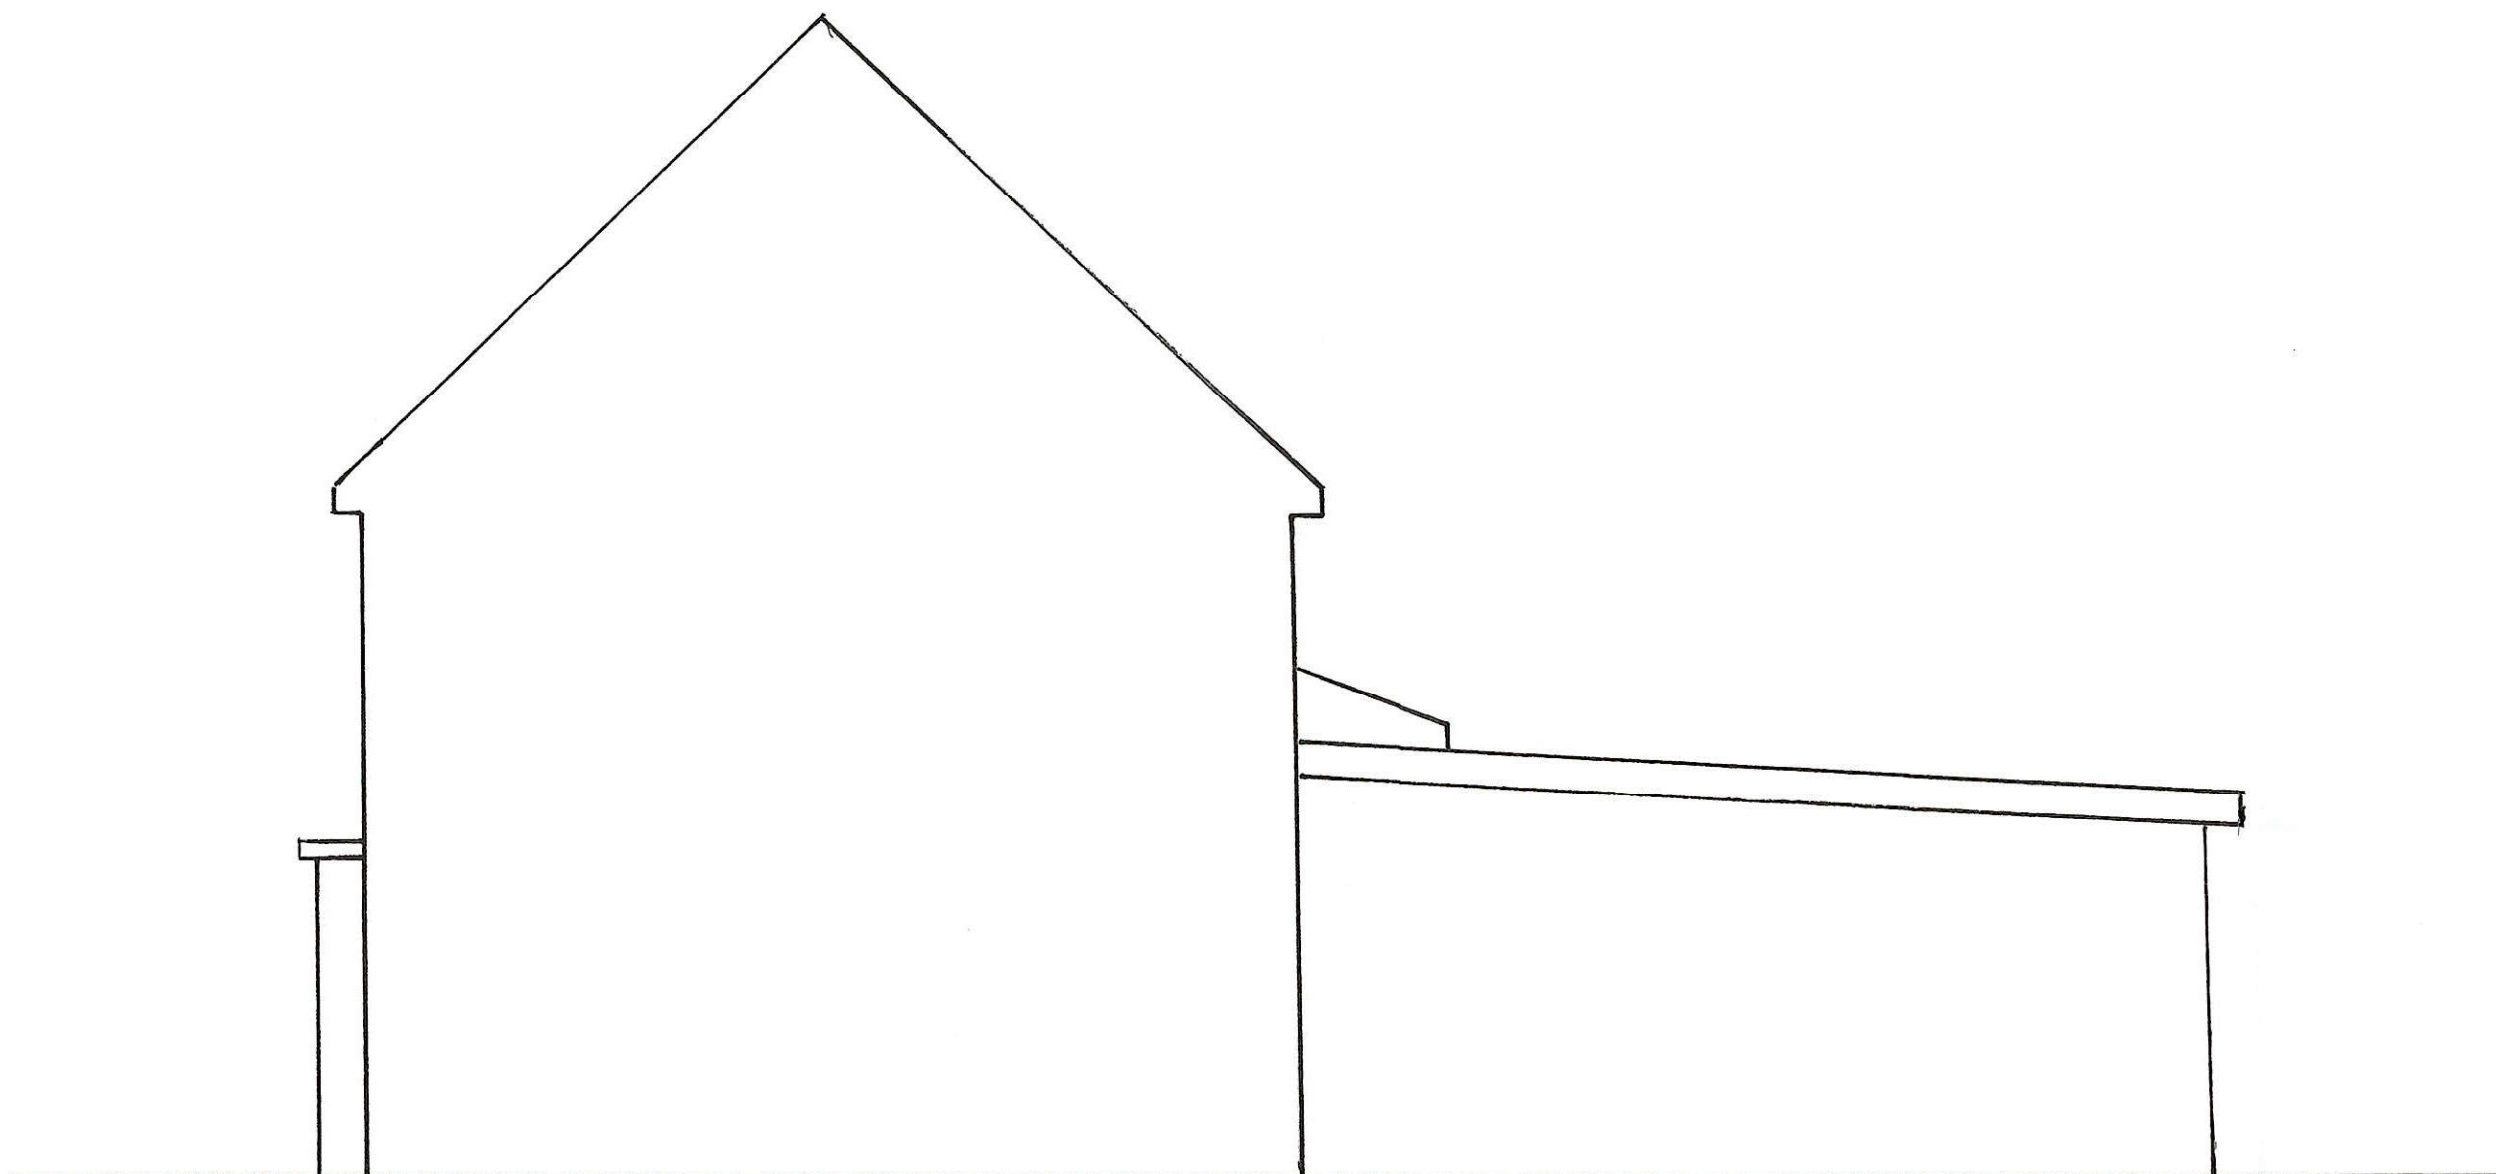

48 WINCHFIELD CRESCENT, BEDHAMPTON
PROPOSED WEST ELEVATION

DWG No P03
Rev A
Scale 1:50