


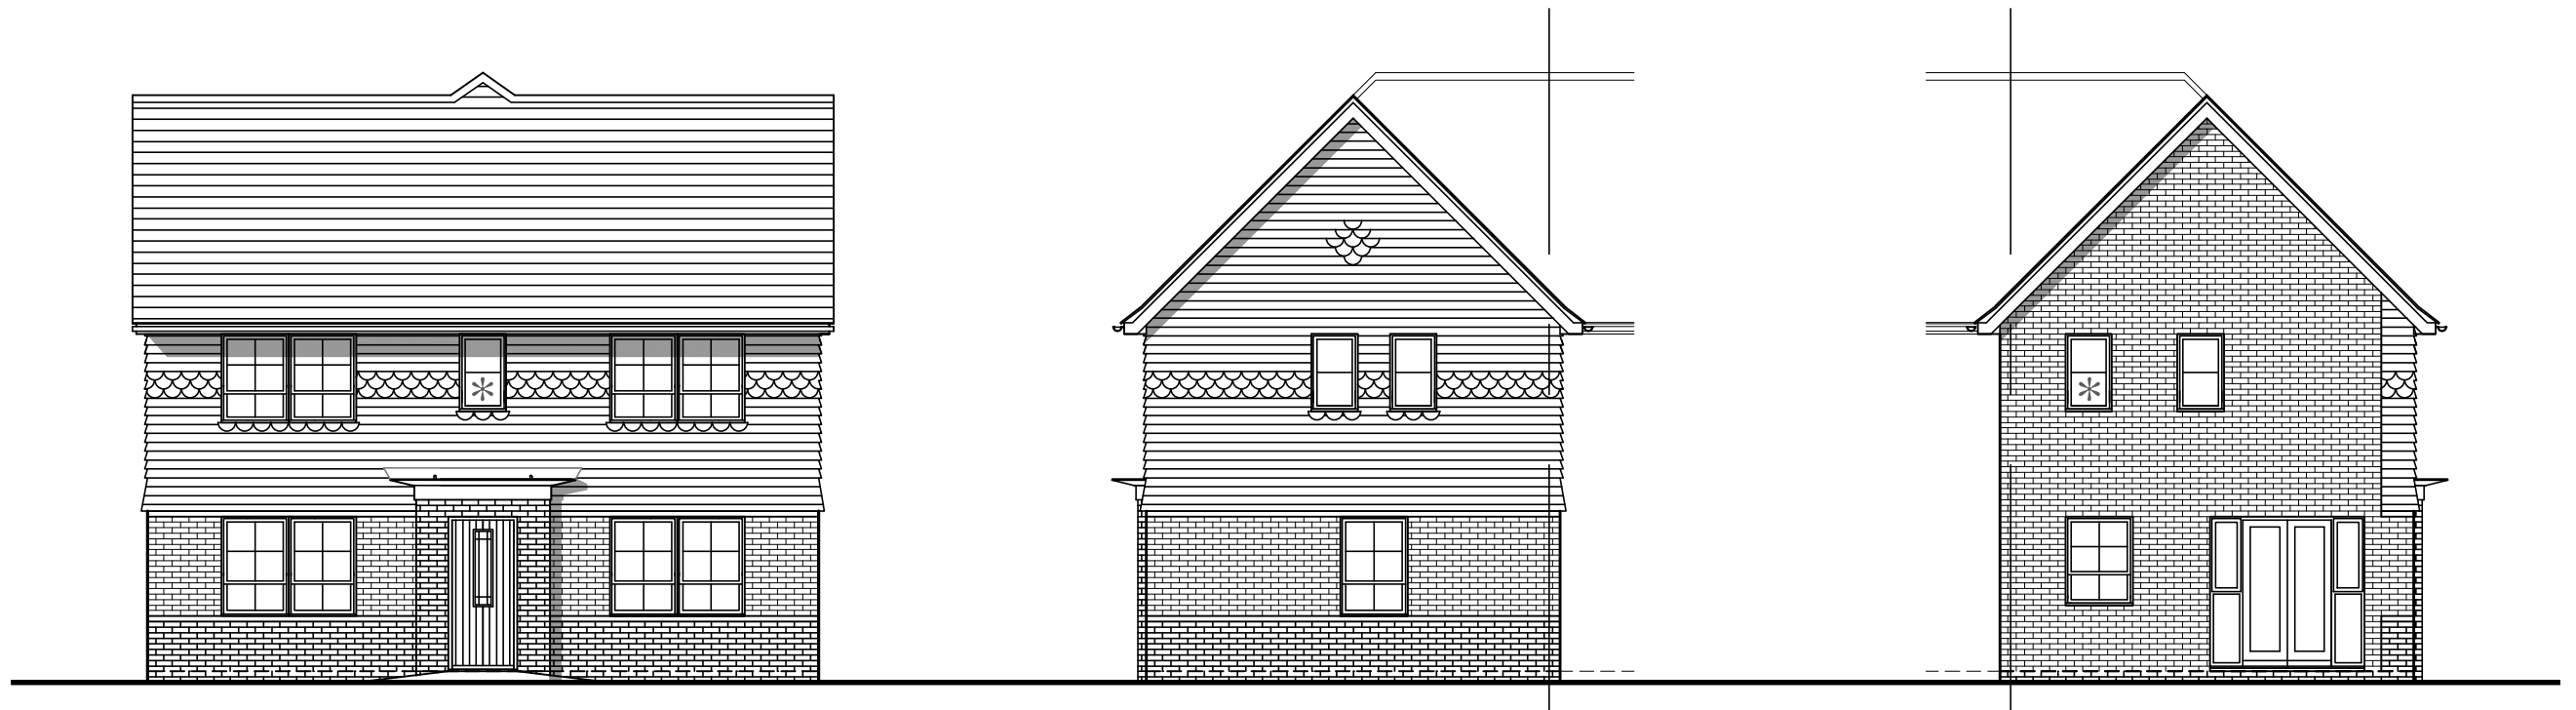

FRONT ELEVATION  
\* Obscure Glazed Windows

SIDE ELEVATION

REAR ELEVATION

PLOTS 17 (OPP), 24 (AS), 46 (AS),  
51 (OPP), 64 (OPP) & 140 (OPP)

3 BED (5 PERSON)  
HOUSE  
2.0 STOREY  
917 SqFt

Project:  
HAVANT ROAD,  
EMSWORTH

Title:  
ENNERDALE  
ELEVATIONS

Drawn by : RKDB Checked by : MAH

Scale @ A3:  
0 1 2 3 4 5m  
Scale 1:100

Date: OCTOBER 2017

| Rev | Date     | Drawn | Checked |
|-----|----------|-------|---------|
| D   | 29.03.19 | RKDB  | MAH     |

PLOT NUMBERS UPDATED

Drg No: CB\_I5\_I05\_EN\_E04

Rev: D

Client:

