



EXISTING NORTH ELEVATION
front to wallis gardens



EXISTING WEST ELEVATION
side to 7 wallis gardens




EXISTING SOUTH ELEVATION
rear to gardens




EXISTING EAST ELEVATION
side to 5 wallis gardens



MATERIALS SCHEDULE	
WALLS -	RED/ BROWN BRICKWORK THRU COLOURED RENDER (WHITE)
ROOF -	RED/ BROWN CONCRETE ROOF TILES PAINTED TIMBER FASCIA AND SOFFITS
WINDOWS / DOORS -	WHITE UPVC UNITS WITH CLEAR GLAZING
RAINWATER GOODS -	WHITE UPVC
NOTES	
DRAWING FOR PLANNING PURPOSES ONLY	
DO NOT SCALE FROM THIS DRAWING, USE ONLY WRITTEN DIMENSIONS	

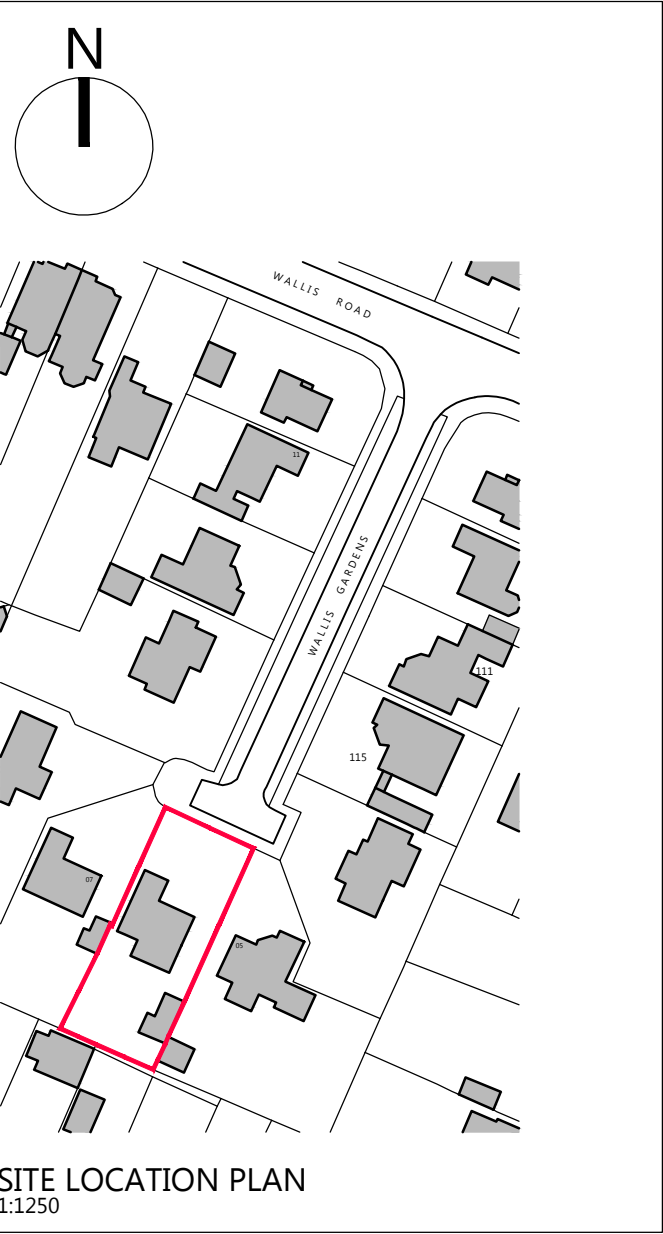

SITE LOCATION PLAN
1:1250

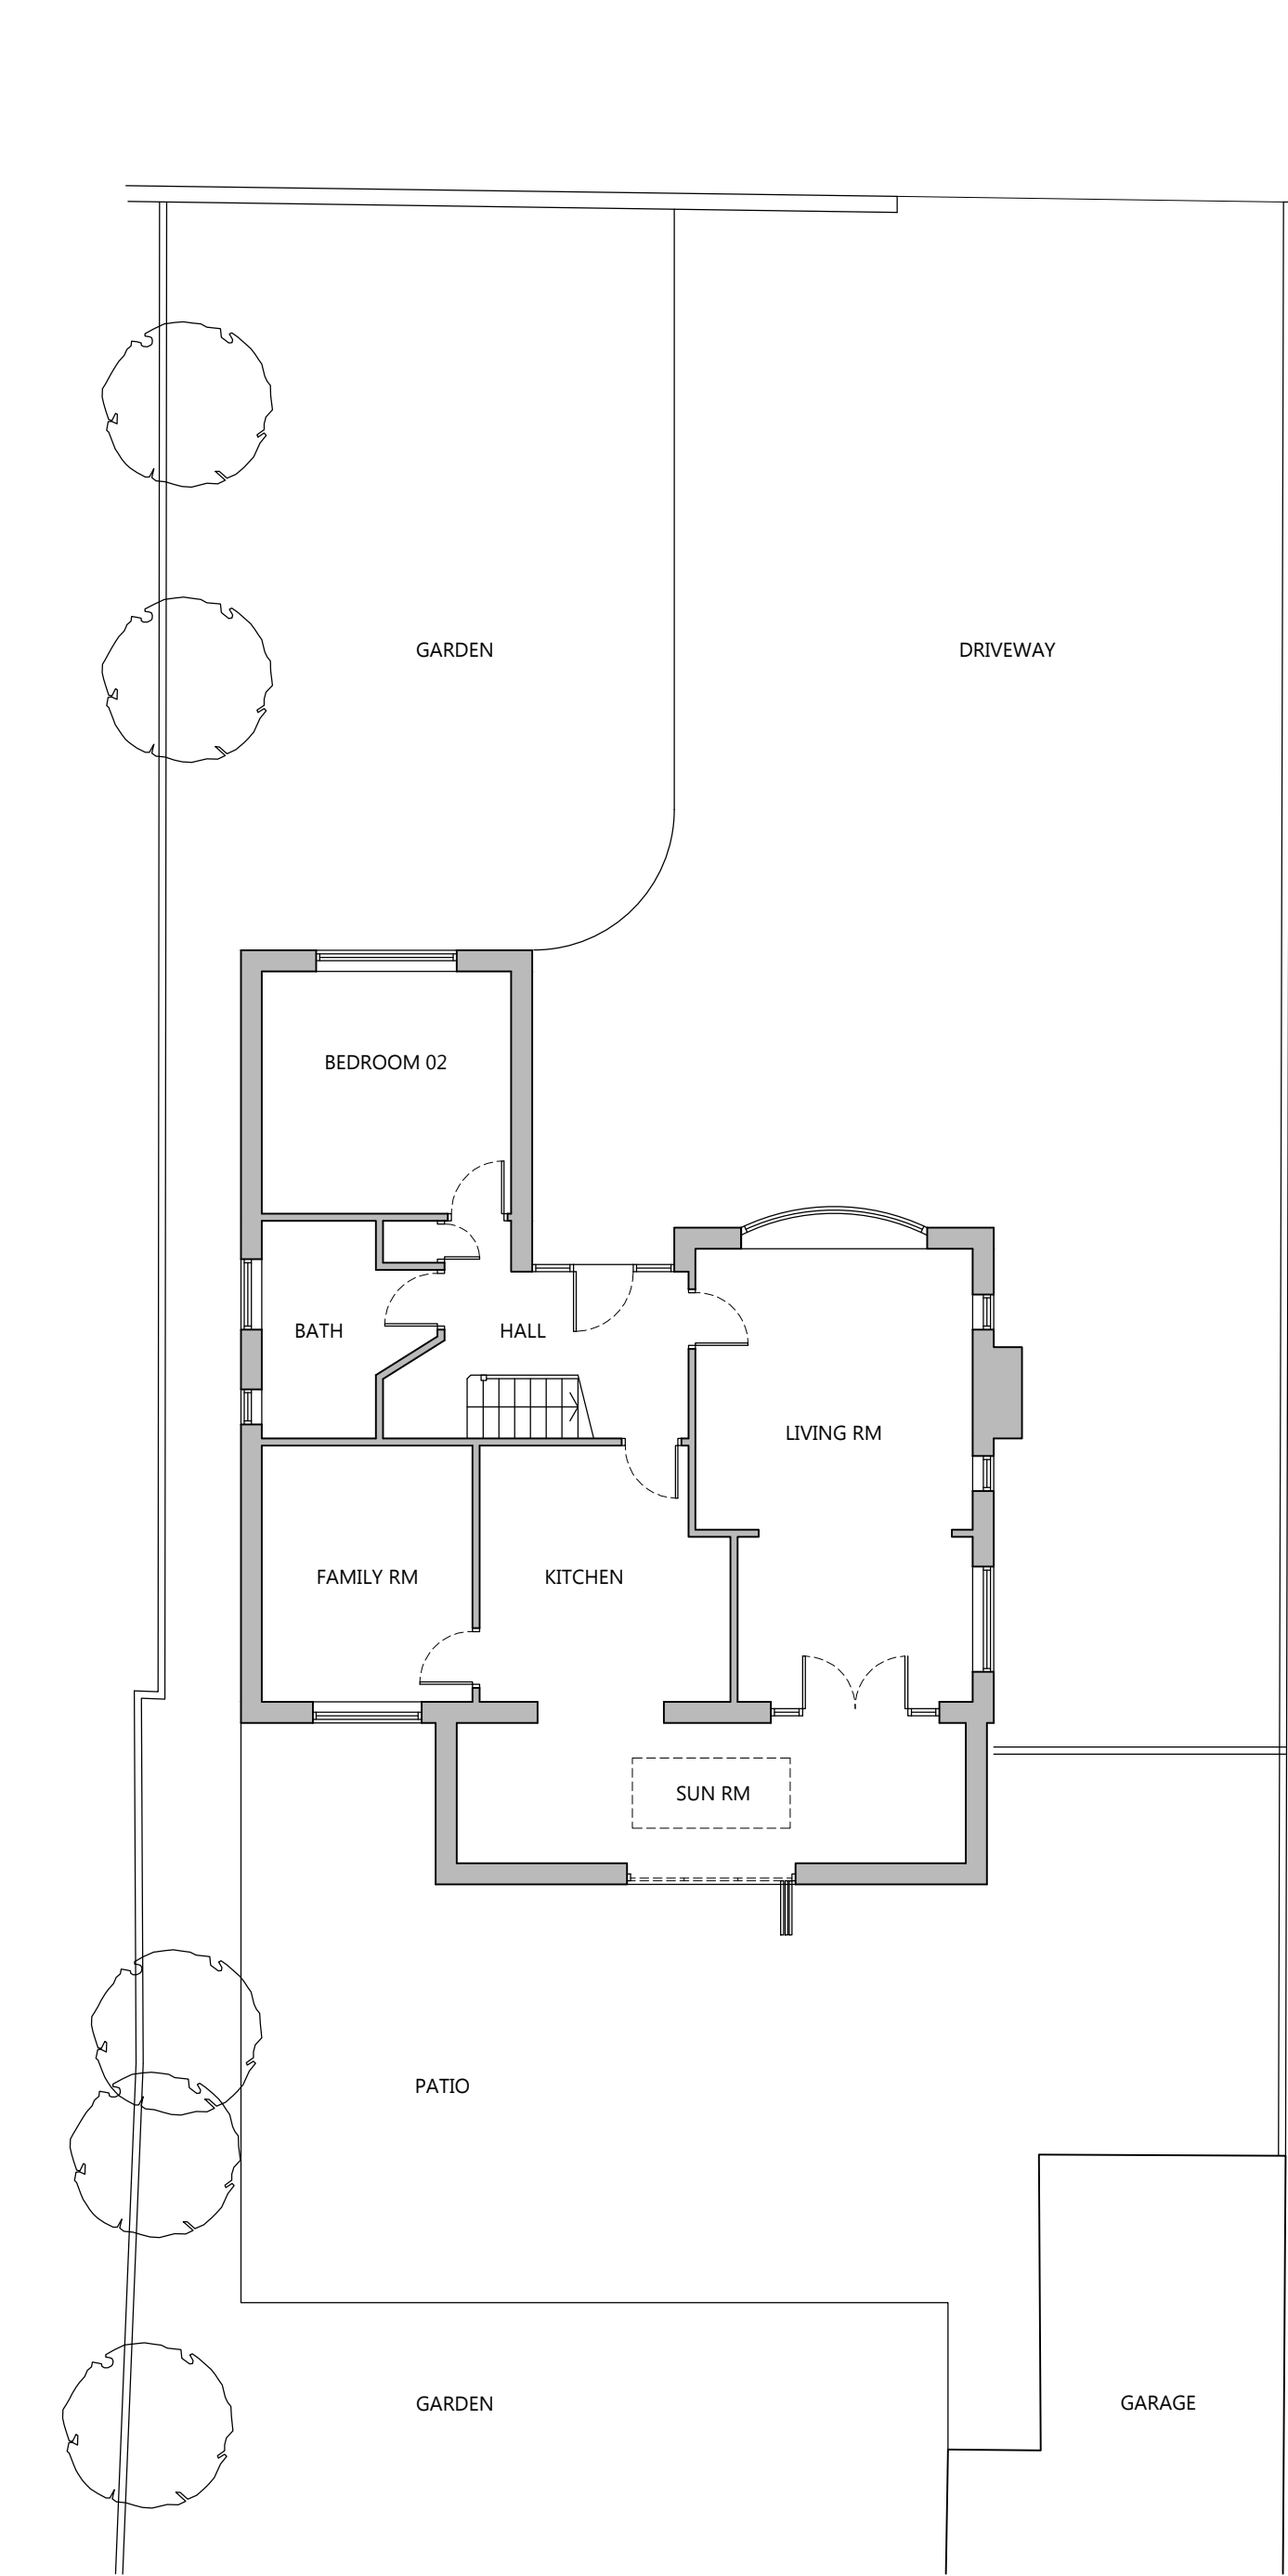

EXISTING GROUND FLOOR PLAN
1:100

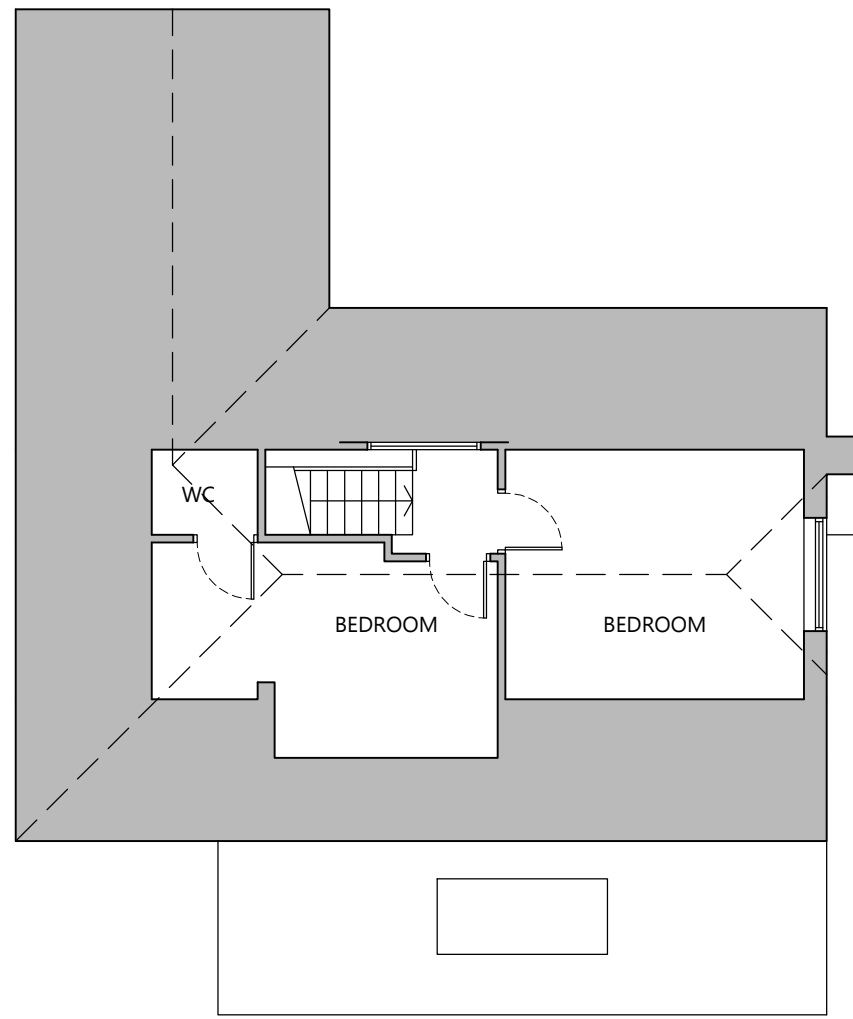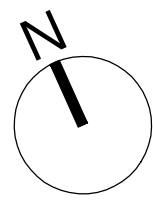

EXISTING FIRST FLOOR PLAN



A	18.04.19	ANNOTATION TO ELEVATIONS AMENDED	PJH
Rev		Description	Drawn
Client			MR. G. JUPE
Project			6 WALLIS GARDENS, WATERLOOVILLE, PO7 7SA
Drawing title			EXISTING BUILDING PLANS, ELEVATIONS & SITE PLAN
Scale	1:100@A1	Drawn	PJH
Date	10/01/2019	Checked	#
Drawing number	0131(P)101	Drawing status	Planning
		Revision	A