


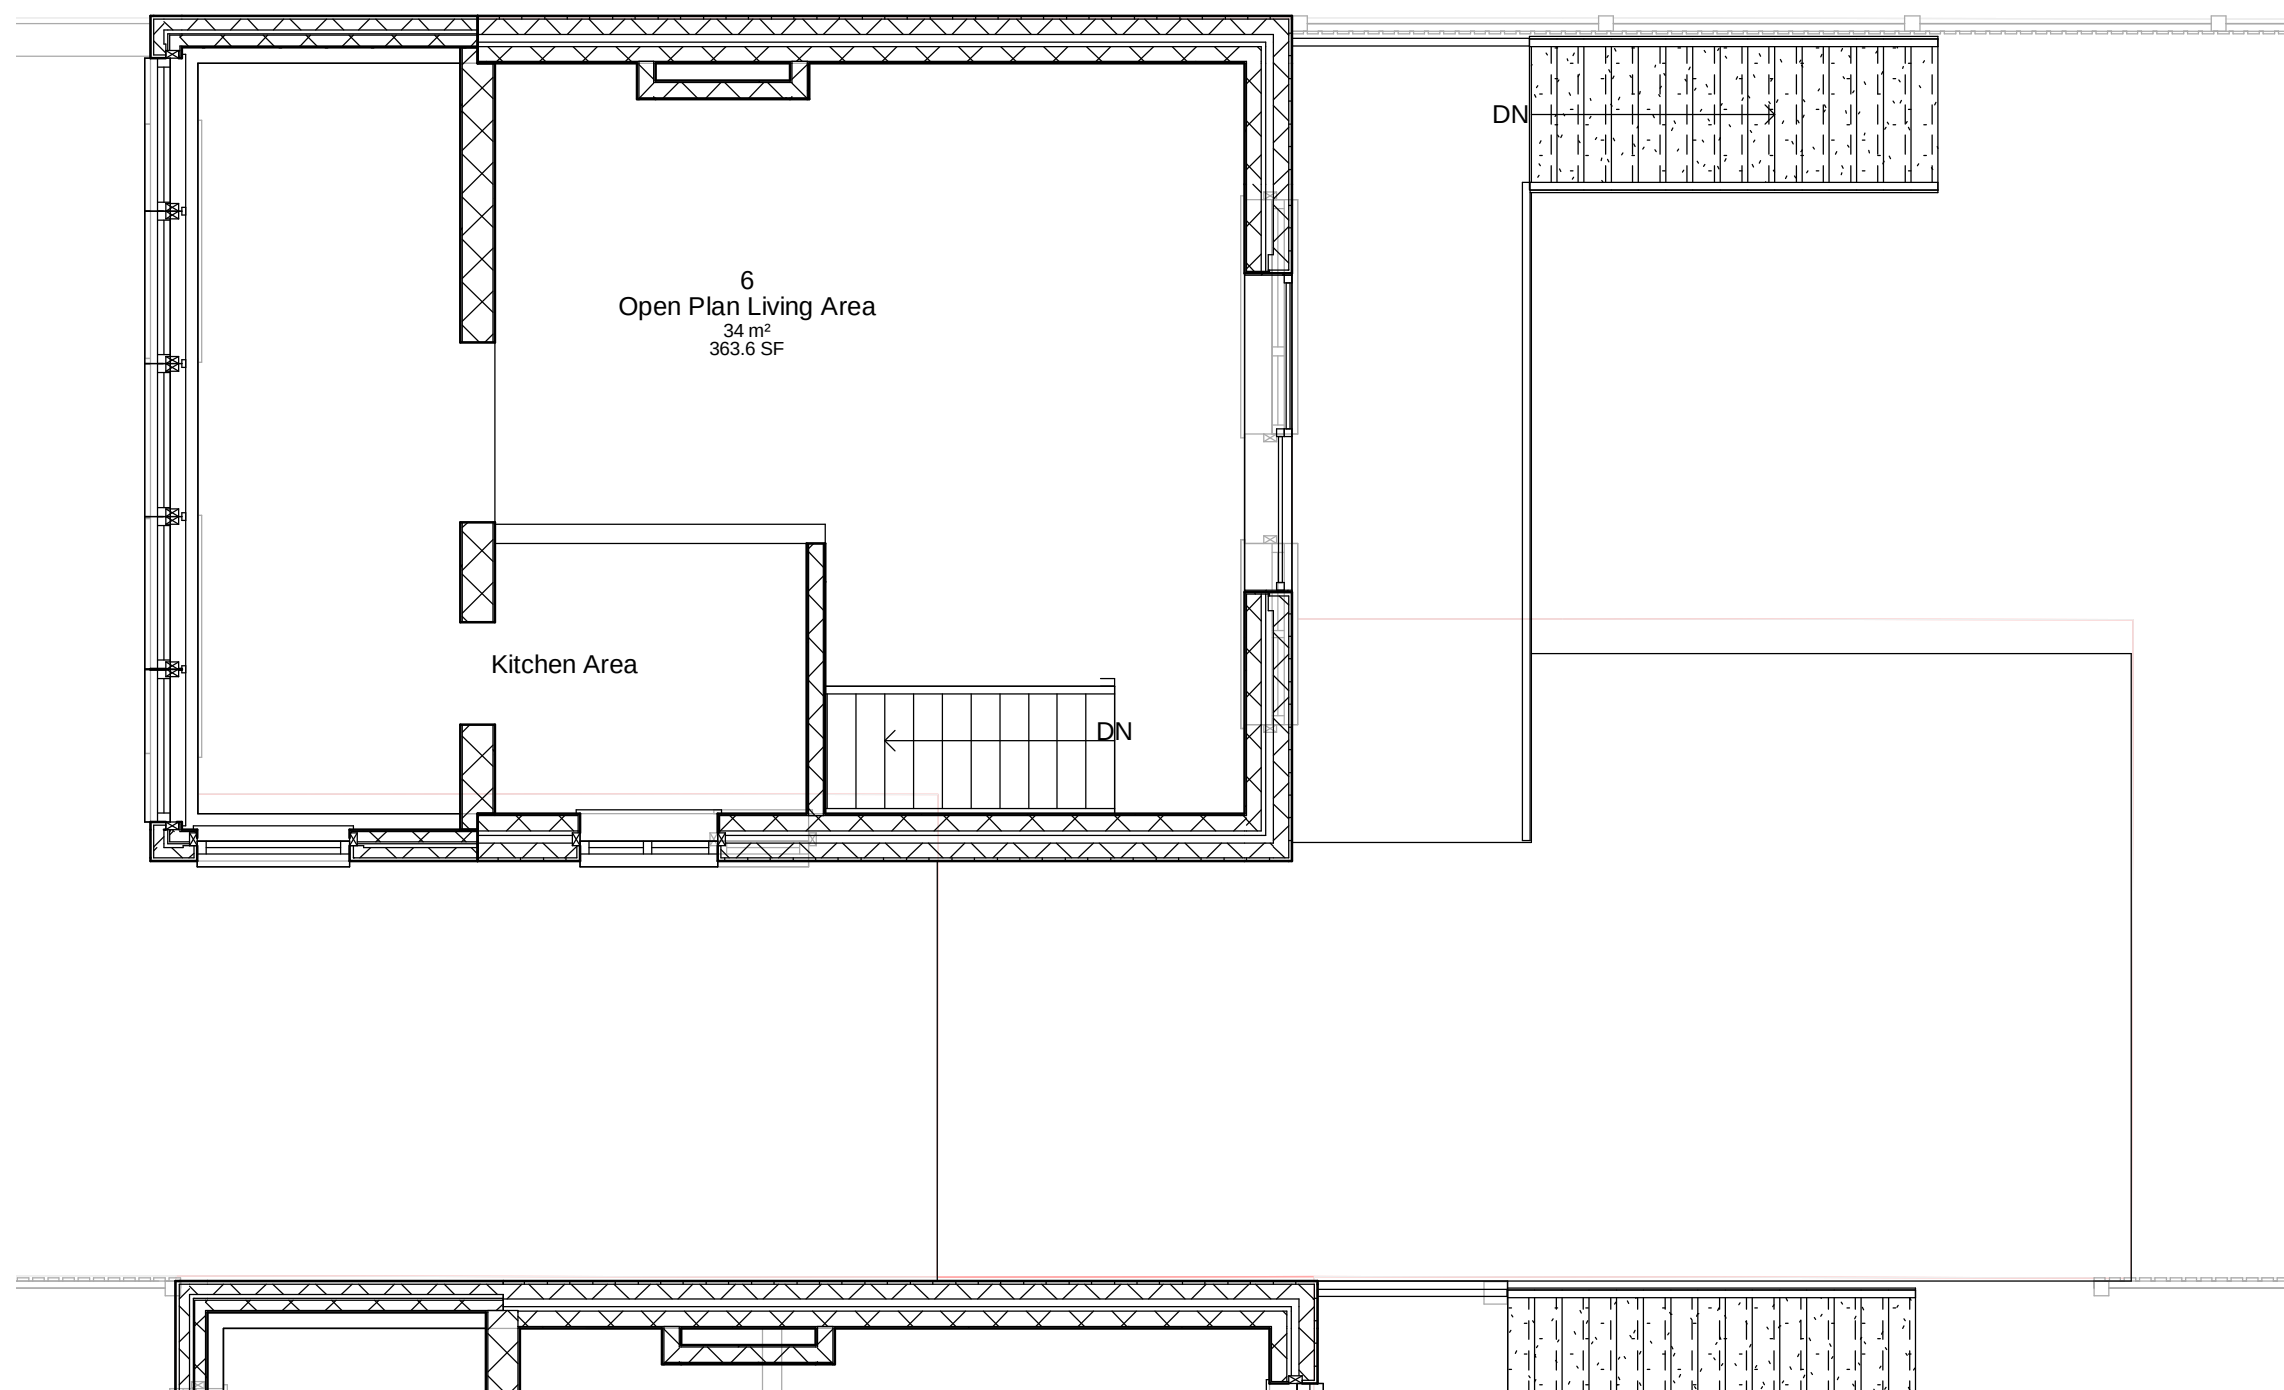

1 First Floor Plan
1 : 50

IJ Murray Associates

www.ijma.co.uk

No.	Description	Date

Rachael Surman

22 Sandy Beach Estate

Existing First Floor Plan

Project number	Project Number	A103
Date	Issue Date	
Drawn by	Author	
Checked by	Checker	Scale
		1 : 50