

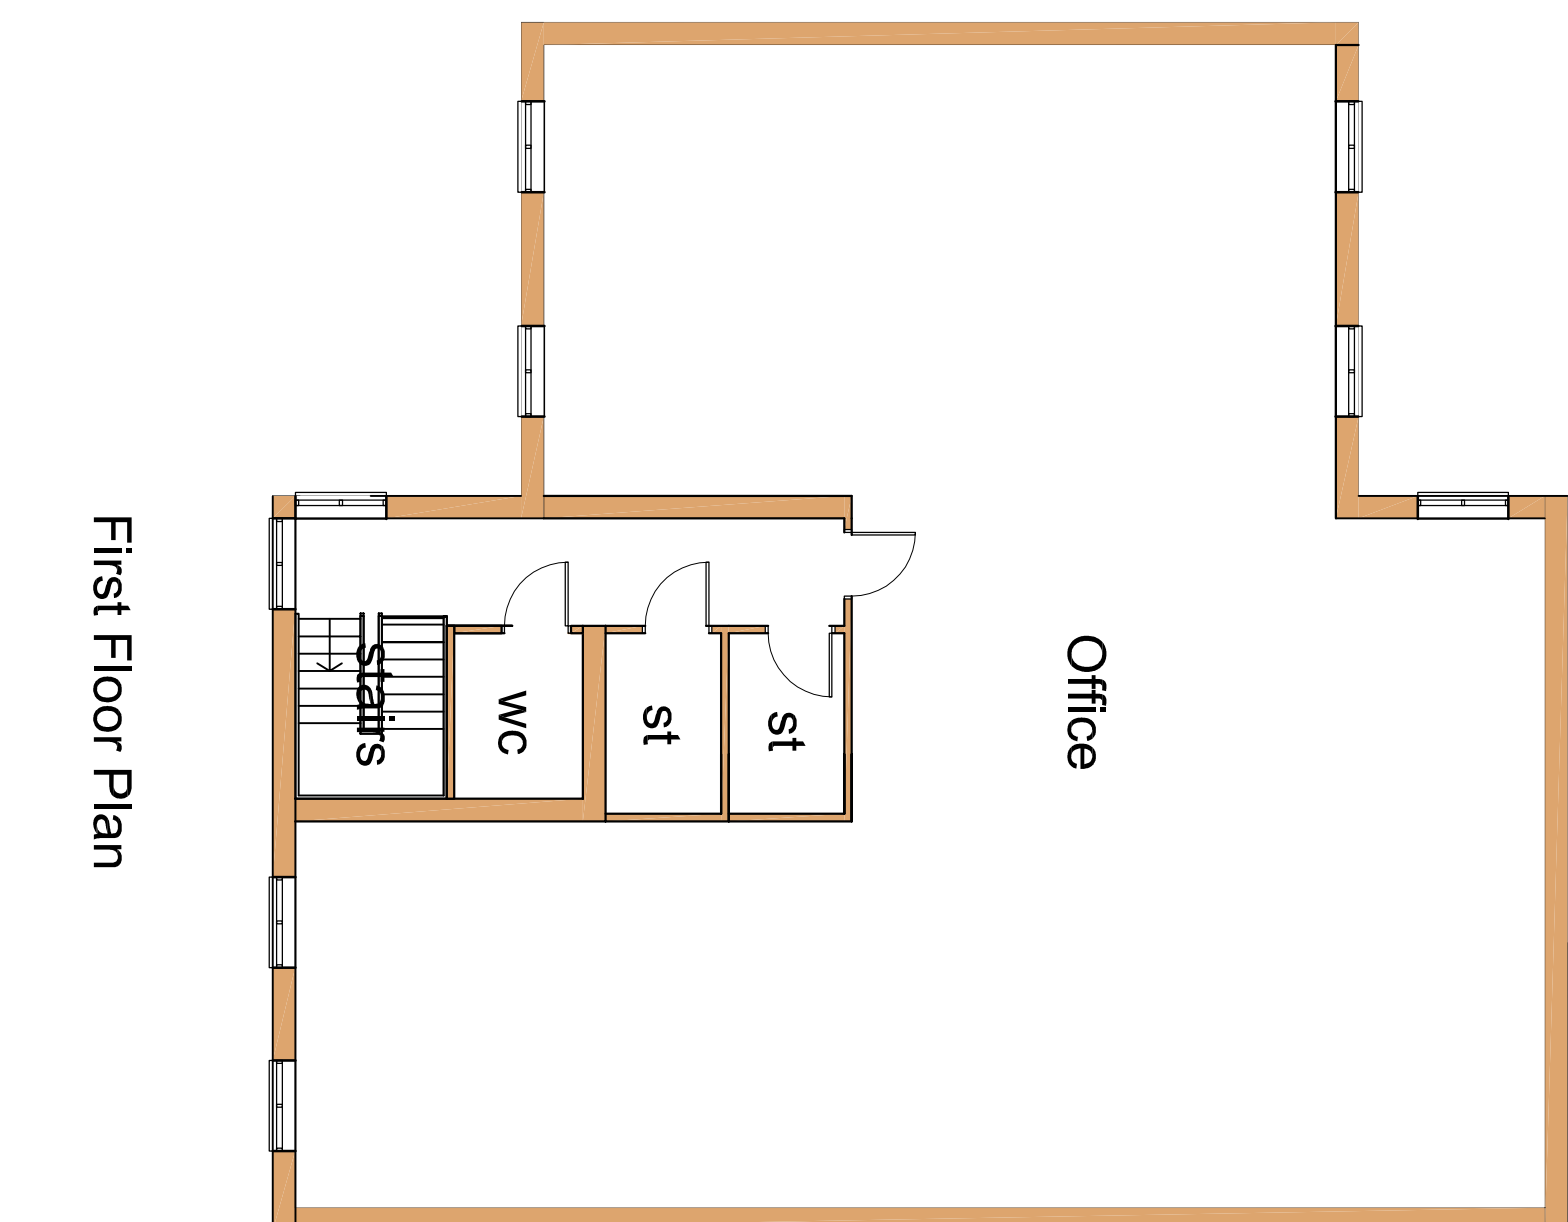
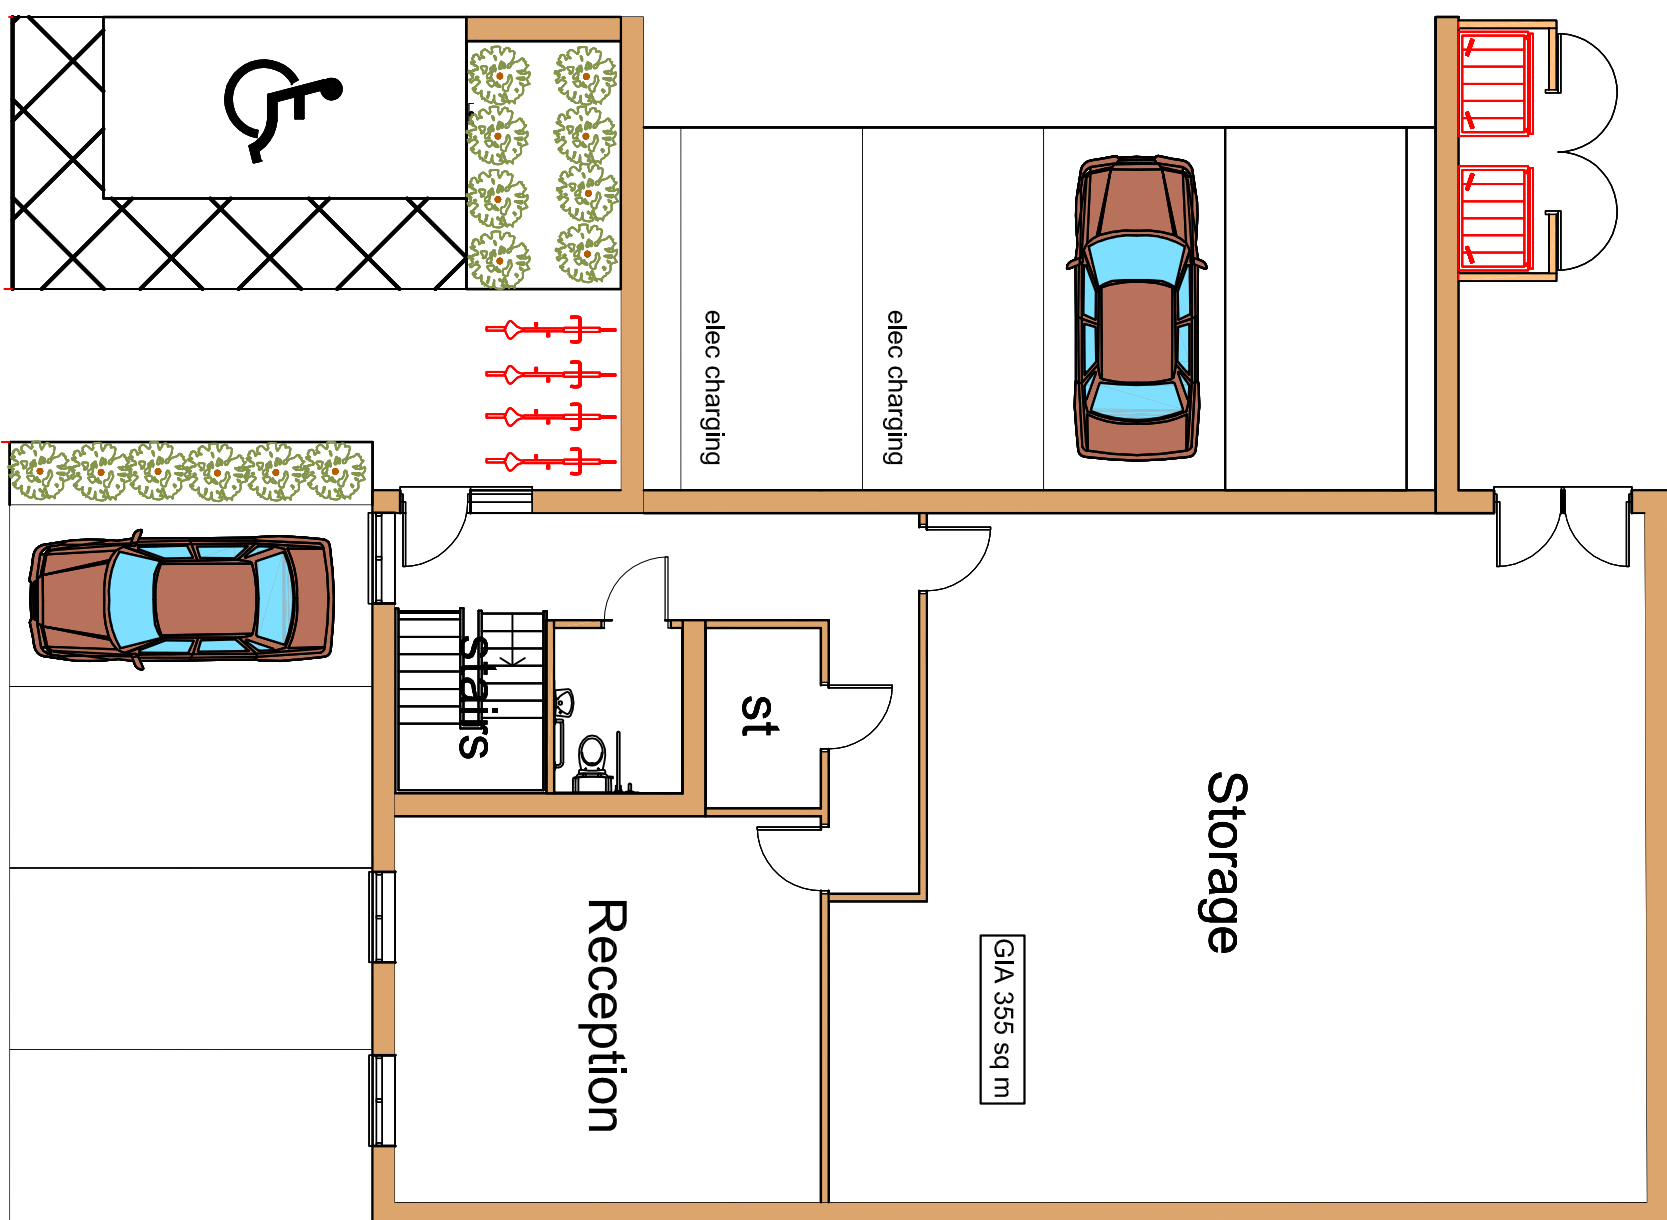


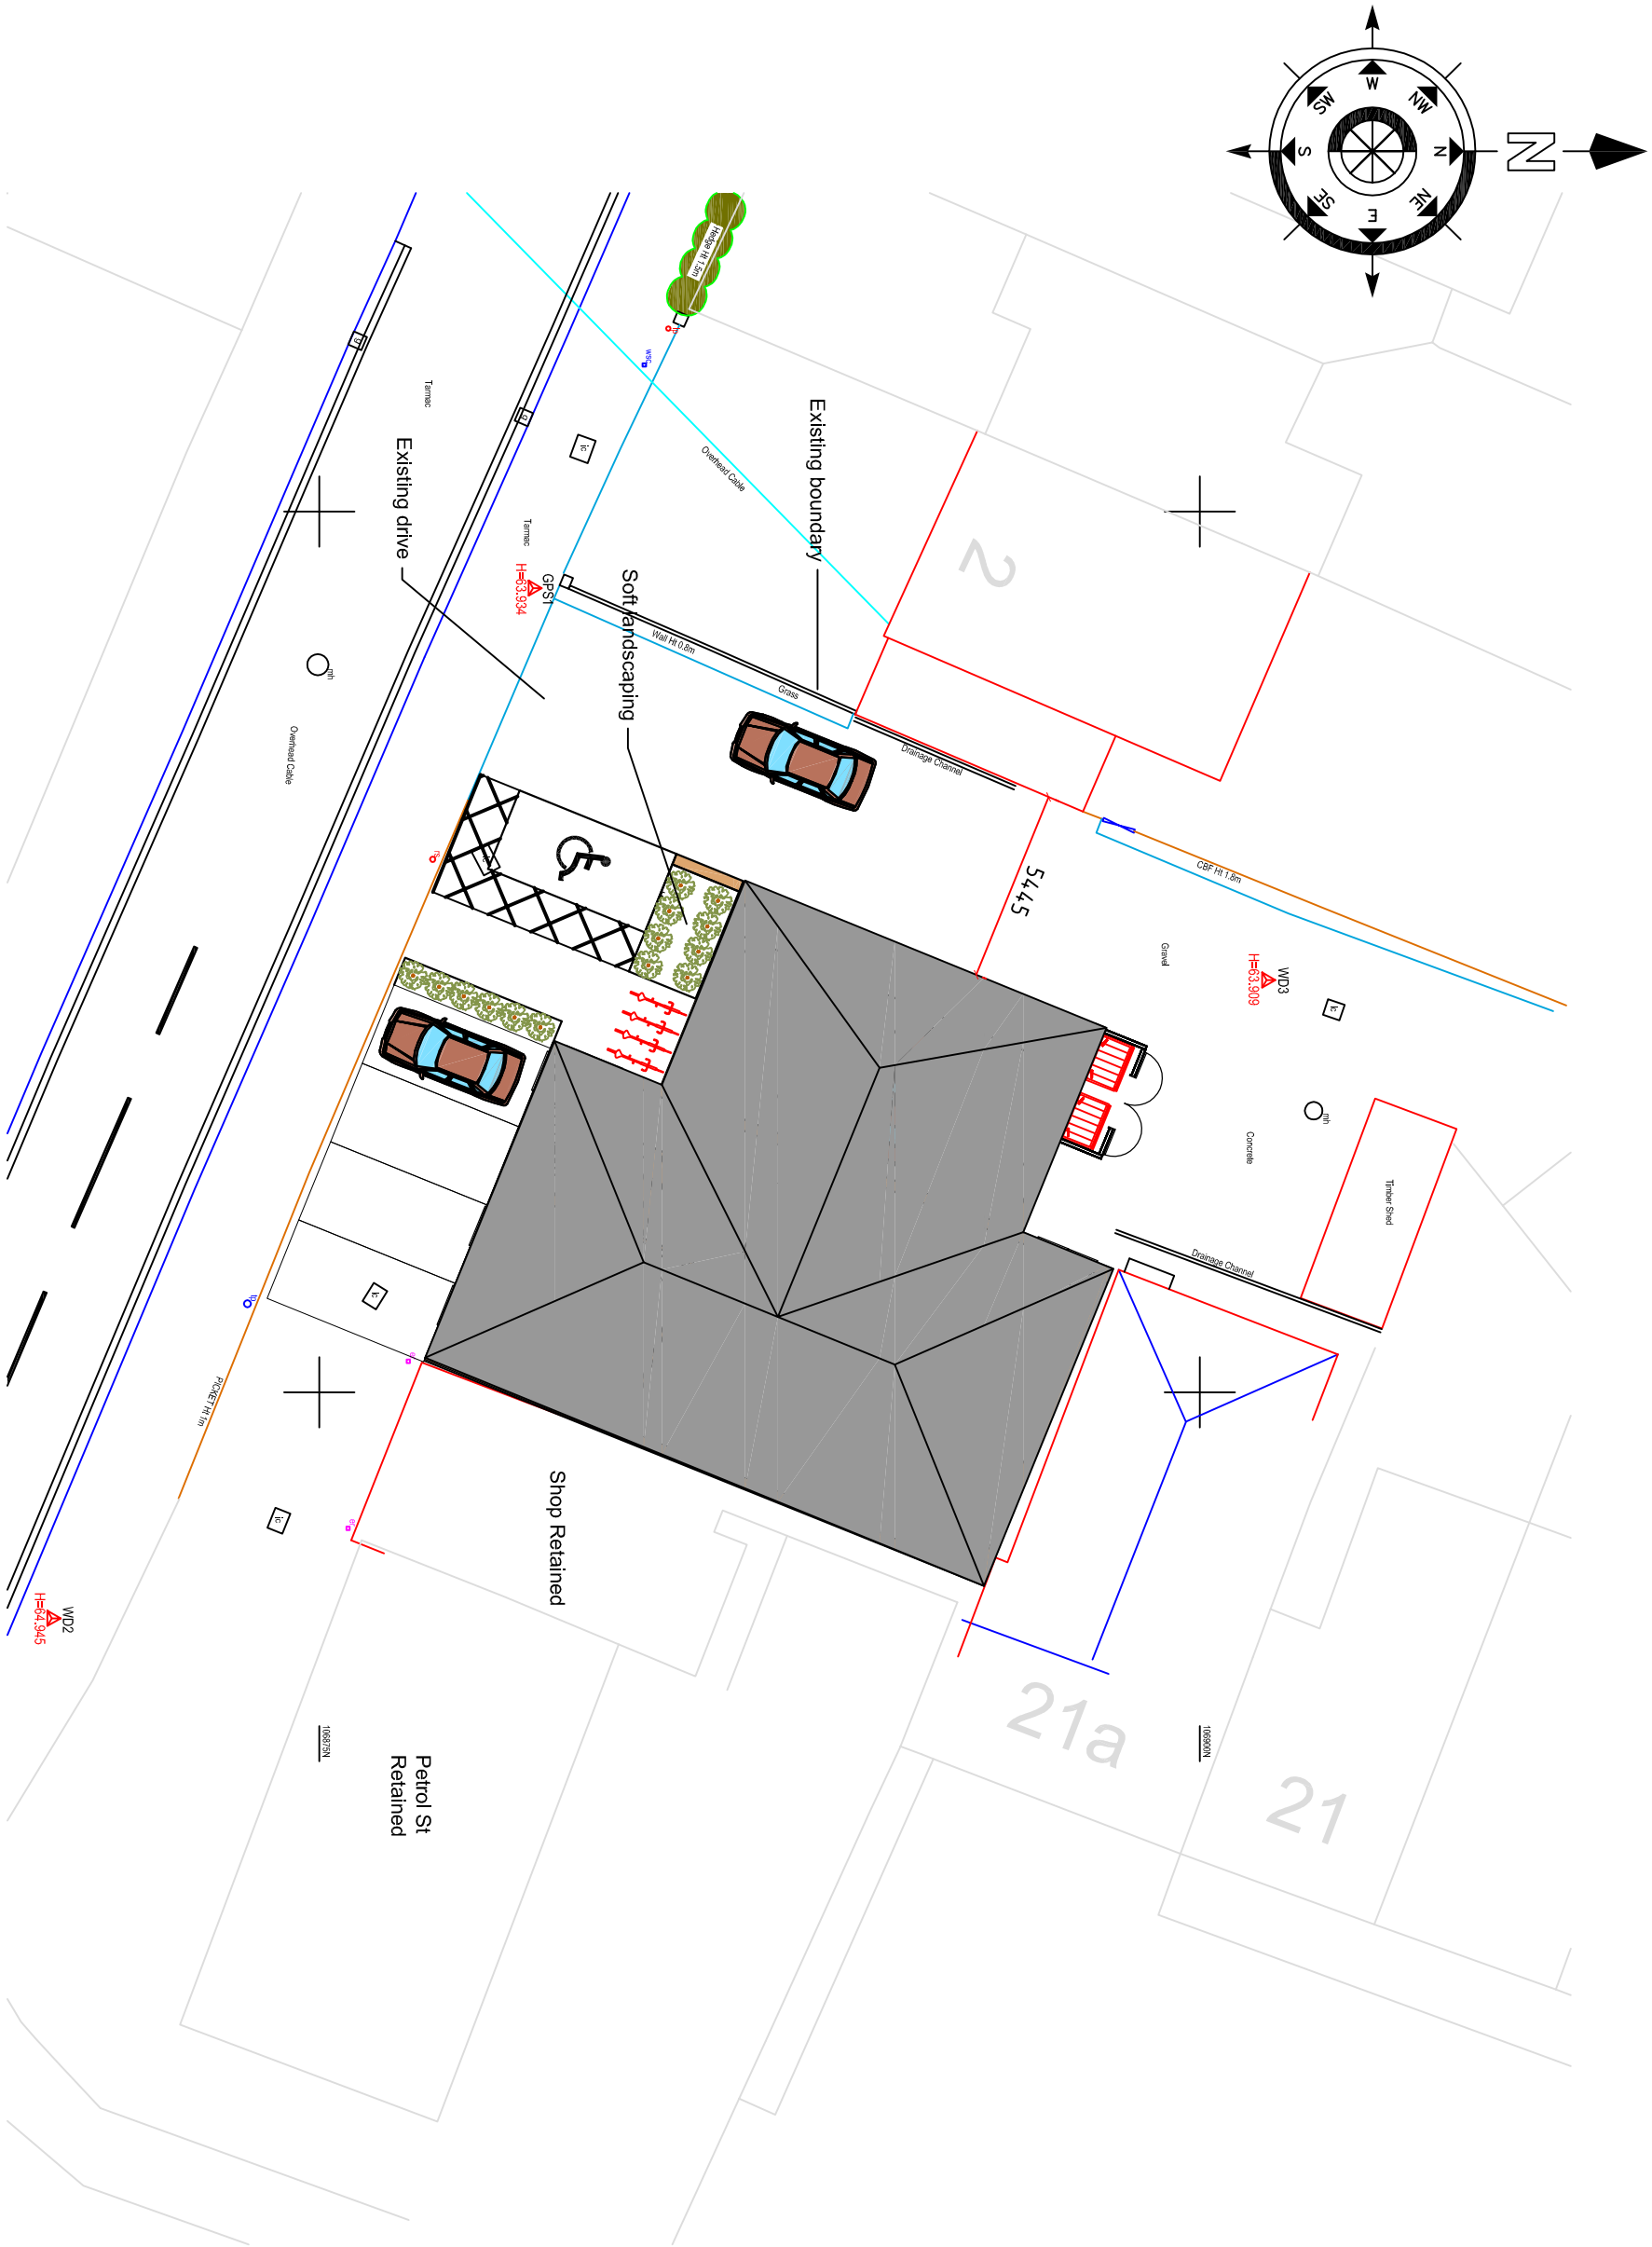


Ground Floor Plan


First Floor Plan

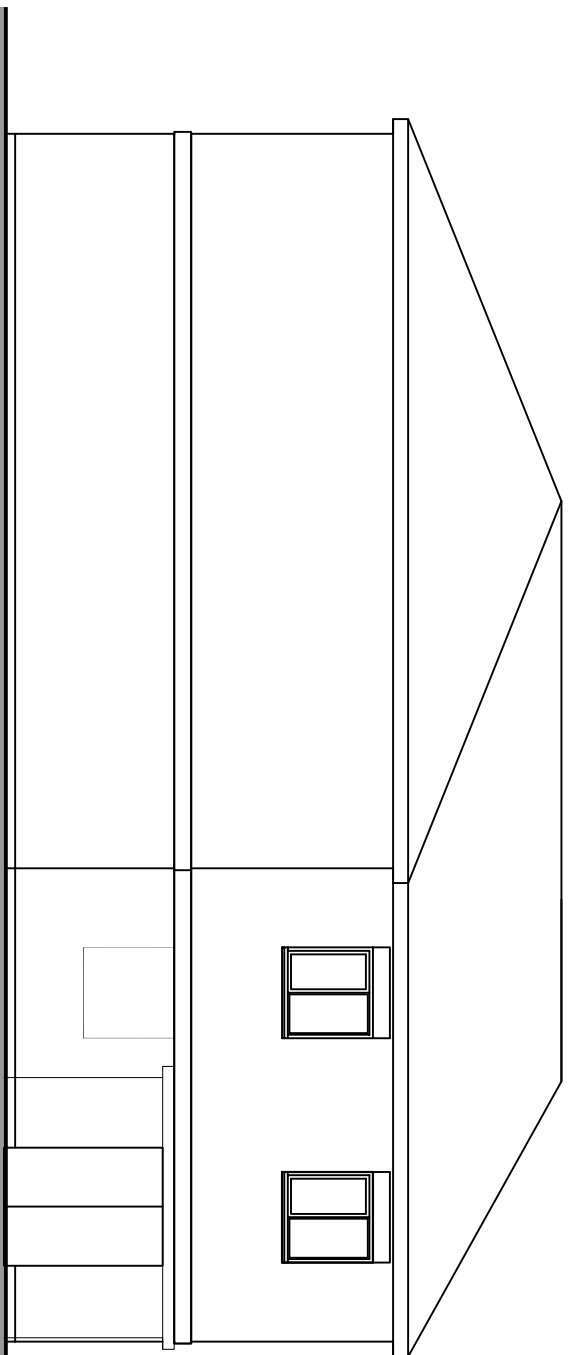


North Elevation

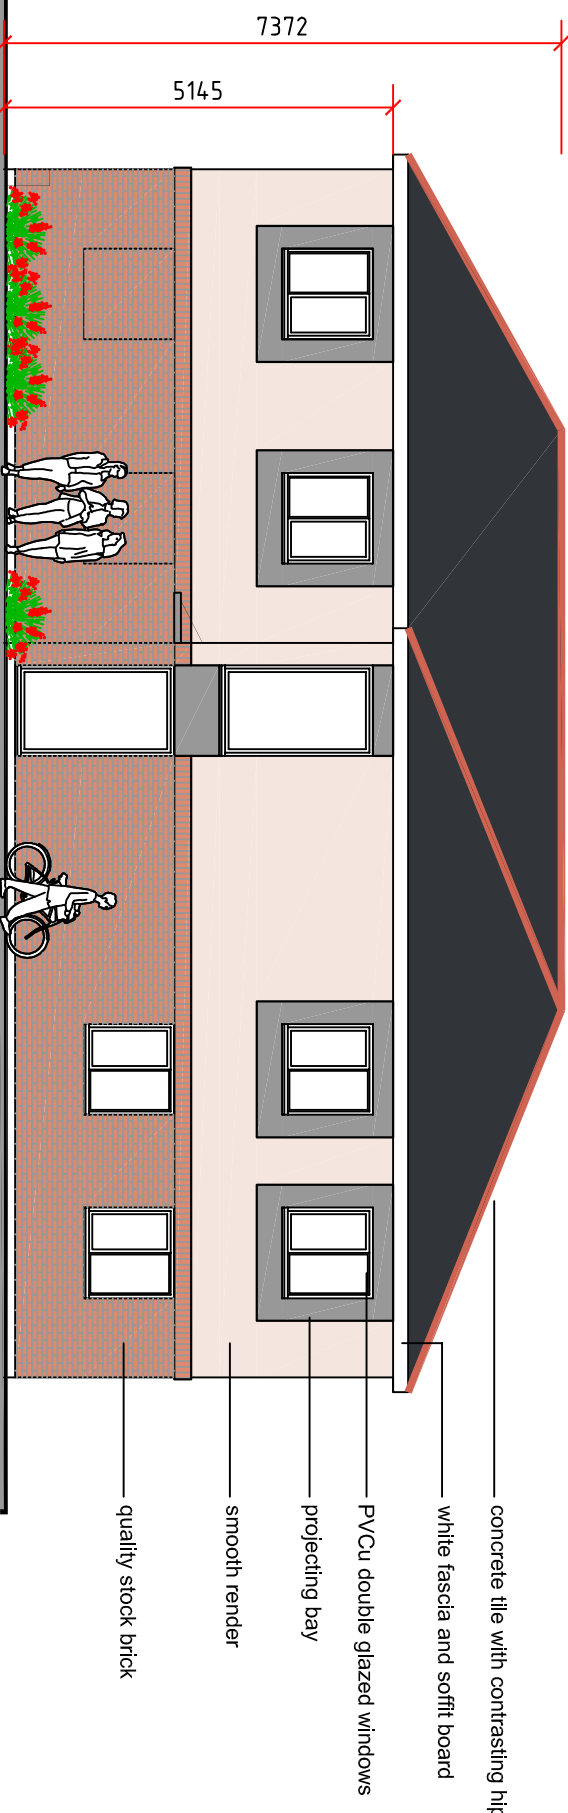


South Elevation

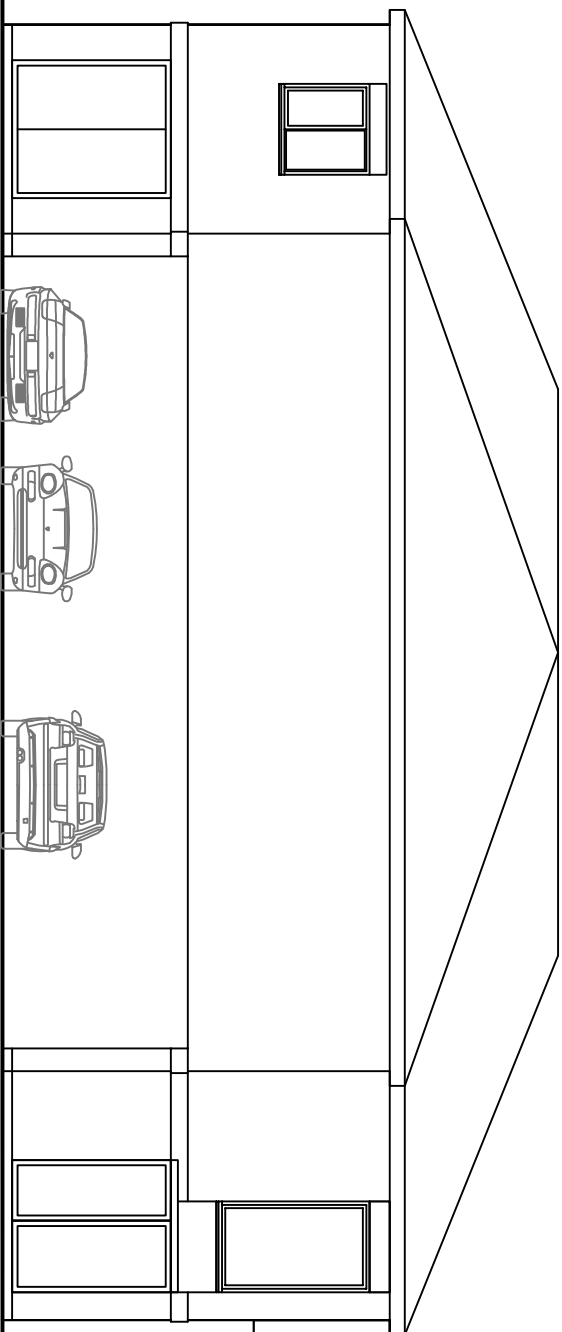

West Elevation

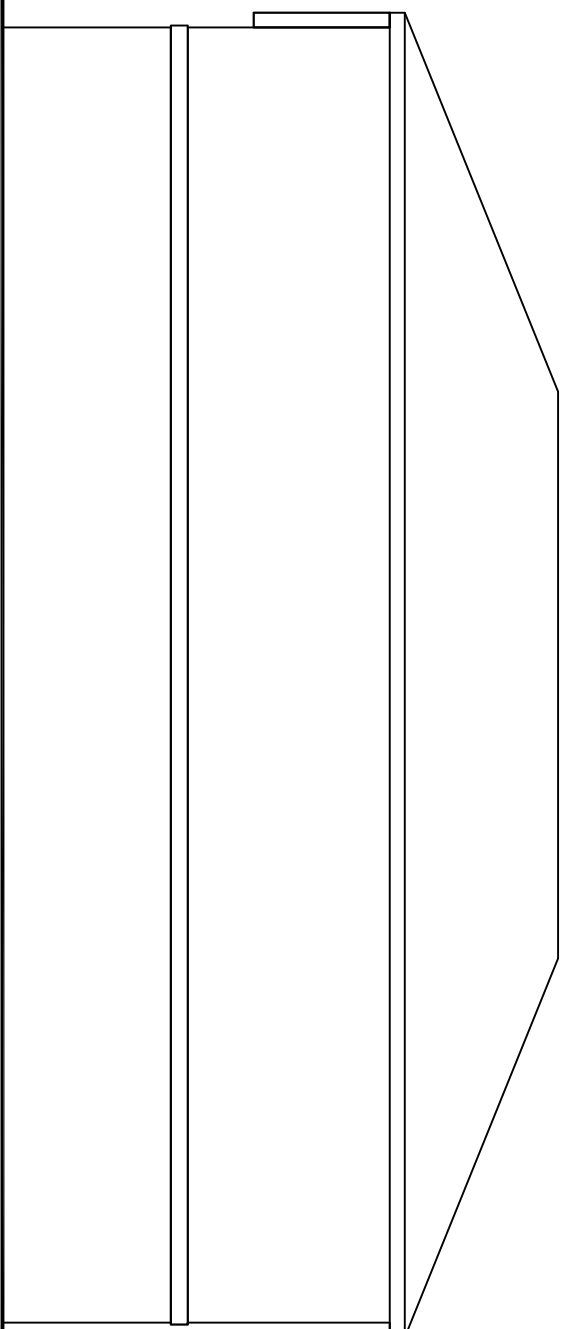

East Elevation

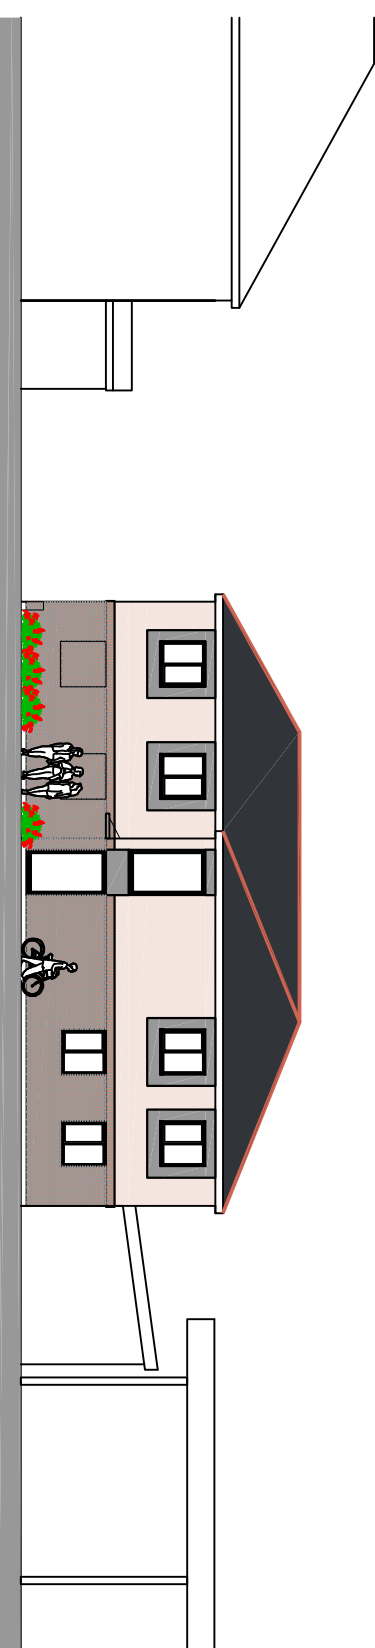

Proposed Street Scene

Revision	Description	Date	Drawn By
----------	-------------	------	----------

Revision	Description	Date	Drawn By
----------	-------------	------	----------

Project :	Twistspair
	19 London Rd,
	Widley,
	Waterlooville
	PO7 5AS

Proposed Plan

Chris Flint Associates Ltd
CHARTERED SURVEYORS - PROJECT MANAGERS
DEVELOPMENT CONSULTANTS

Drawn By	Date	SHEET SIZE	Approved By
CF	01/05/19	A1	

Drawn By	Date	Rescale	Scale
CFA	FULL	01	1-100

PLANNING

2 Emerald Close Waterlooville, Hants PO7 7XZ
Tel: 023 92 43248 Fax: 023 92 35854
Email: chrisflintassociates@gmail.com