



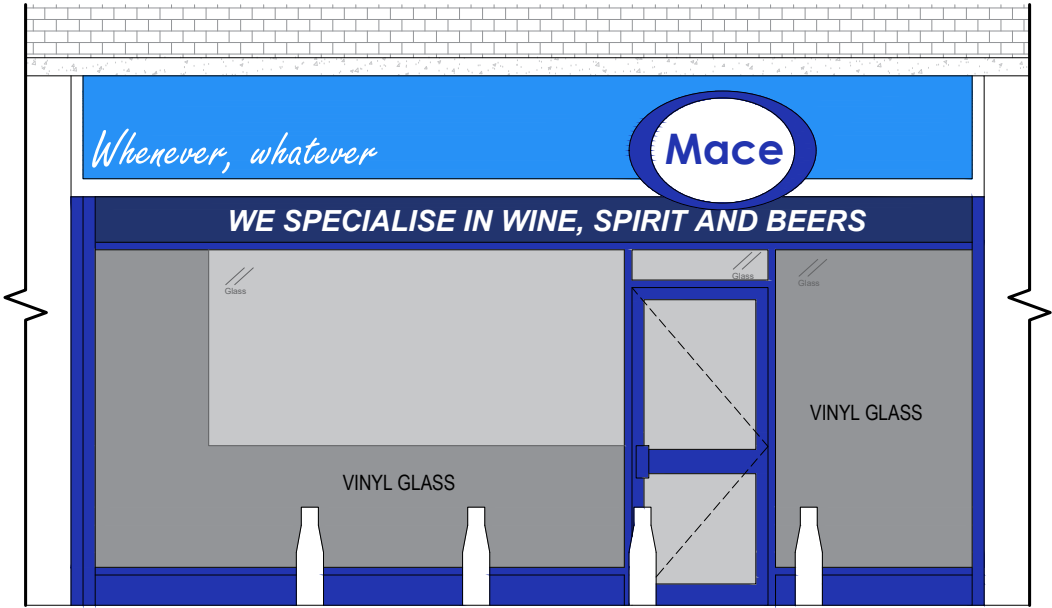

PRE-EXISTING FRONT ELEVATION

Scale 1:50

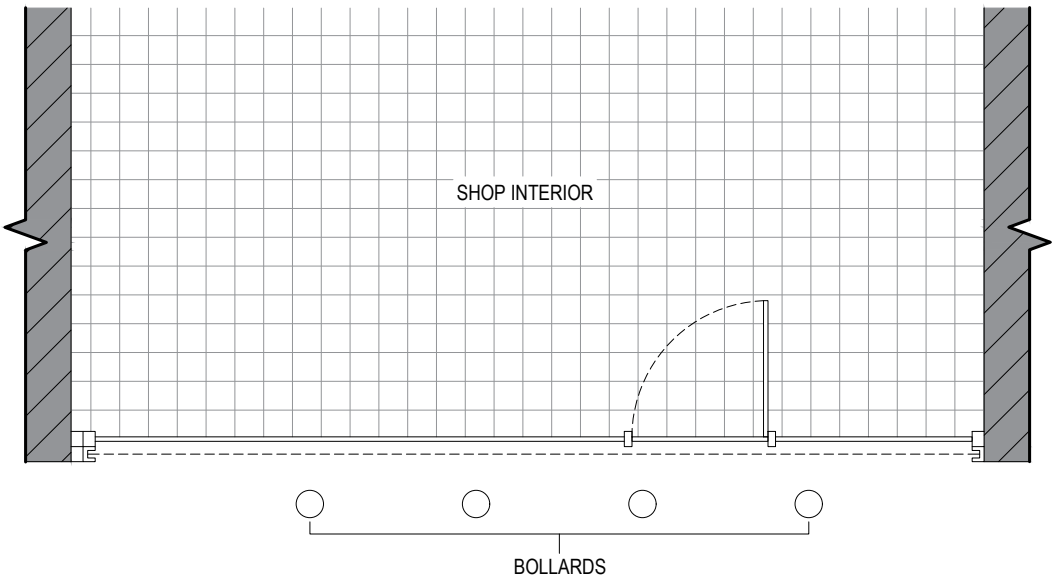

PRE-EXISTING PART PLAN

Scale 1:50

Date:	Comments:	By:
-------	-----------	-----

GENERAL NOTES:

1) All dimensions in millimeters unless otherwise stated.

Site:
 Best One Waterlooville,
 2a Hambledon Road,
 Waterlooville,
 PO7 6XE

Drawing Title:
 Pre-Existing Plan and Elevation

Ref: T019458_PE	Date: 08/11/2019	Rev:
Scale: 1:50	Paper: A3	Date Rev: