

Saxted House, Tower Street, Emsworth, PO10 7BH.
Proposed First Floor & Garage Plans

NOTES:

Dimensions to be checked on site before commencing work. Any discrepancies shall be reported to the architect immediately.

Do not scale from these drawings except for planning purposes.


Use figured dimensions only.

Where applicable this drawing is to be read in conjunction with other consultants' drawings.



All drawings to be read in conjunction with specification and all other drawings including structural engineer and mechanical and electrical drawings / specification

Key:


- Existing Walls
- Removed Walls
- Proposed Works

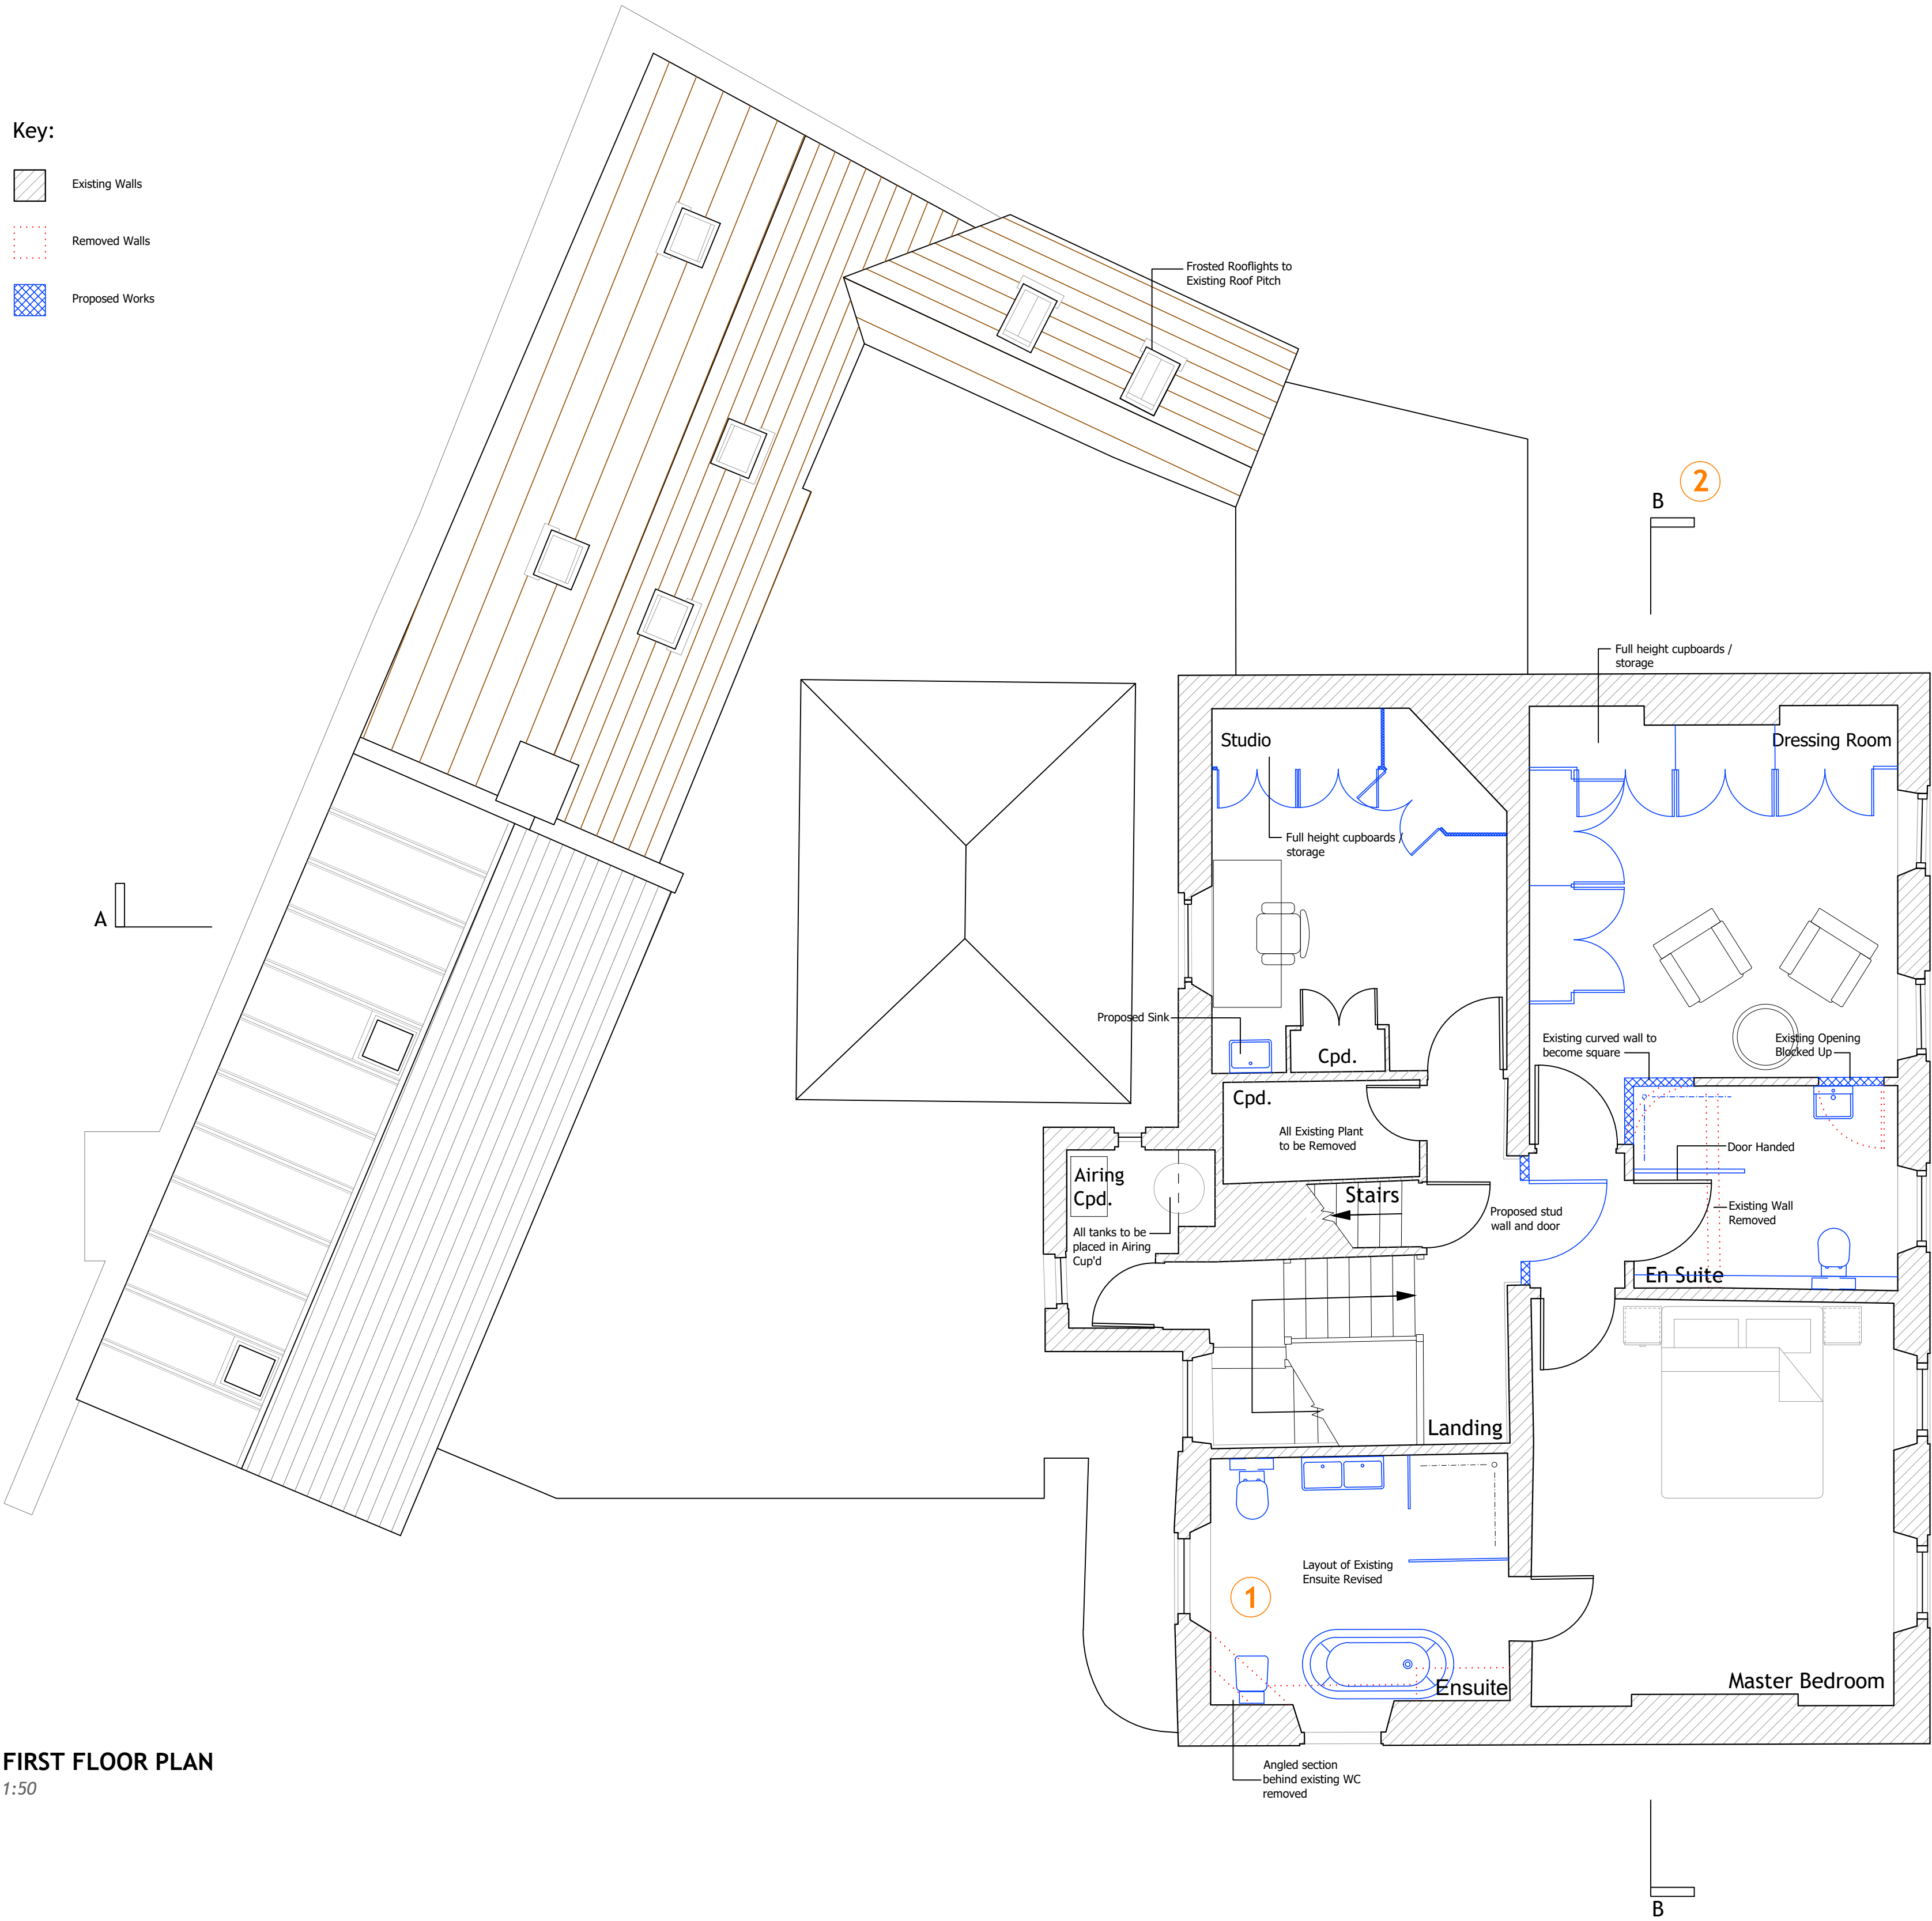

FIRST FLOOR PLAN
1:50

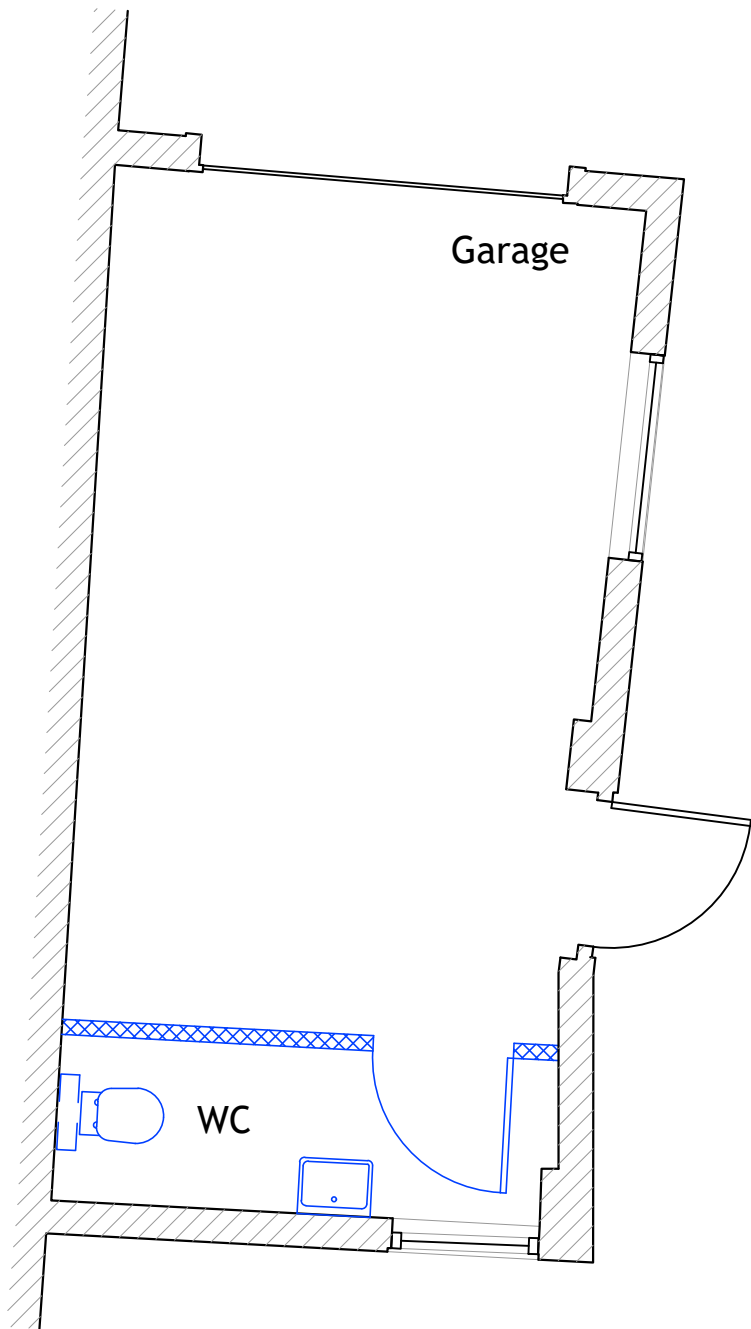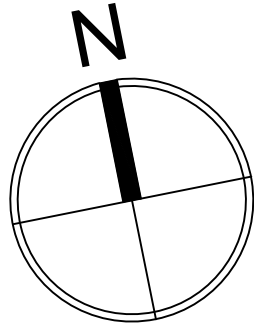

GARAGE PLAN AND WC
1:50

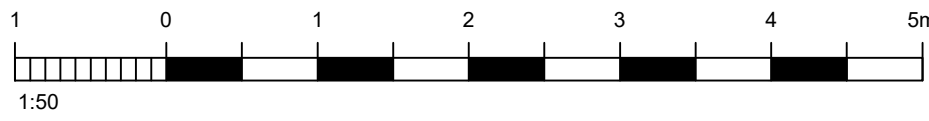

REV	DATE	AMENDMENT	DRAWN

Helyer Davies Architects Ltd
1 The Old Flour Mill,
Emsworth, PO10 7BT
01243 370 715
www.hdarchitects.co.uk mail@hdarchitects.co.uk

PROJECT
Saxted House Tower Street Emsworth PO10 7BH

DRAWING	SCALE
Proposed First Floor & Garage Plans	as noted @A1

DATE	Oct 2019	DRAWN	EK
DRAWING NUMBER	19123-04	REVISION	