


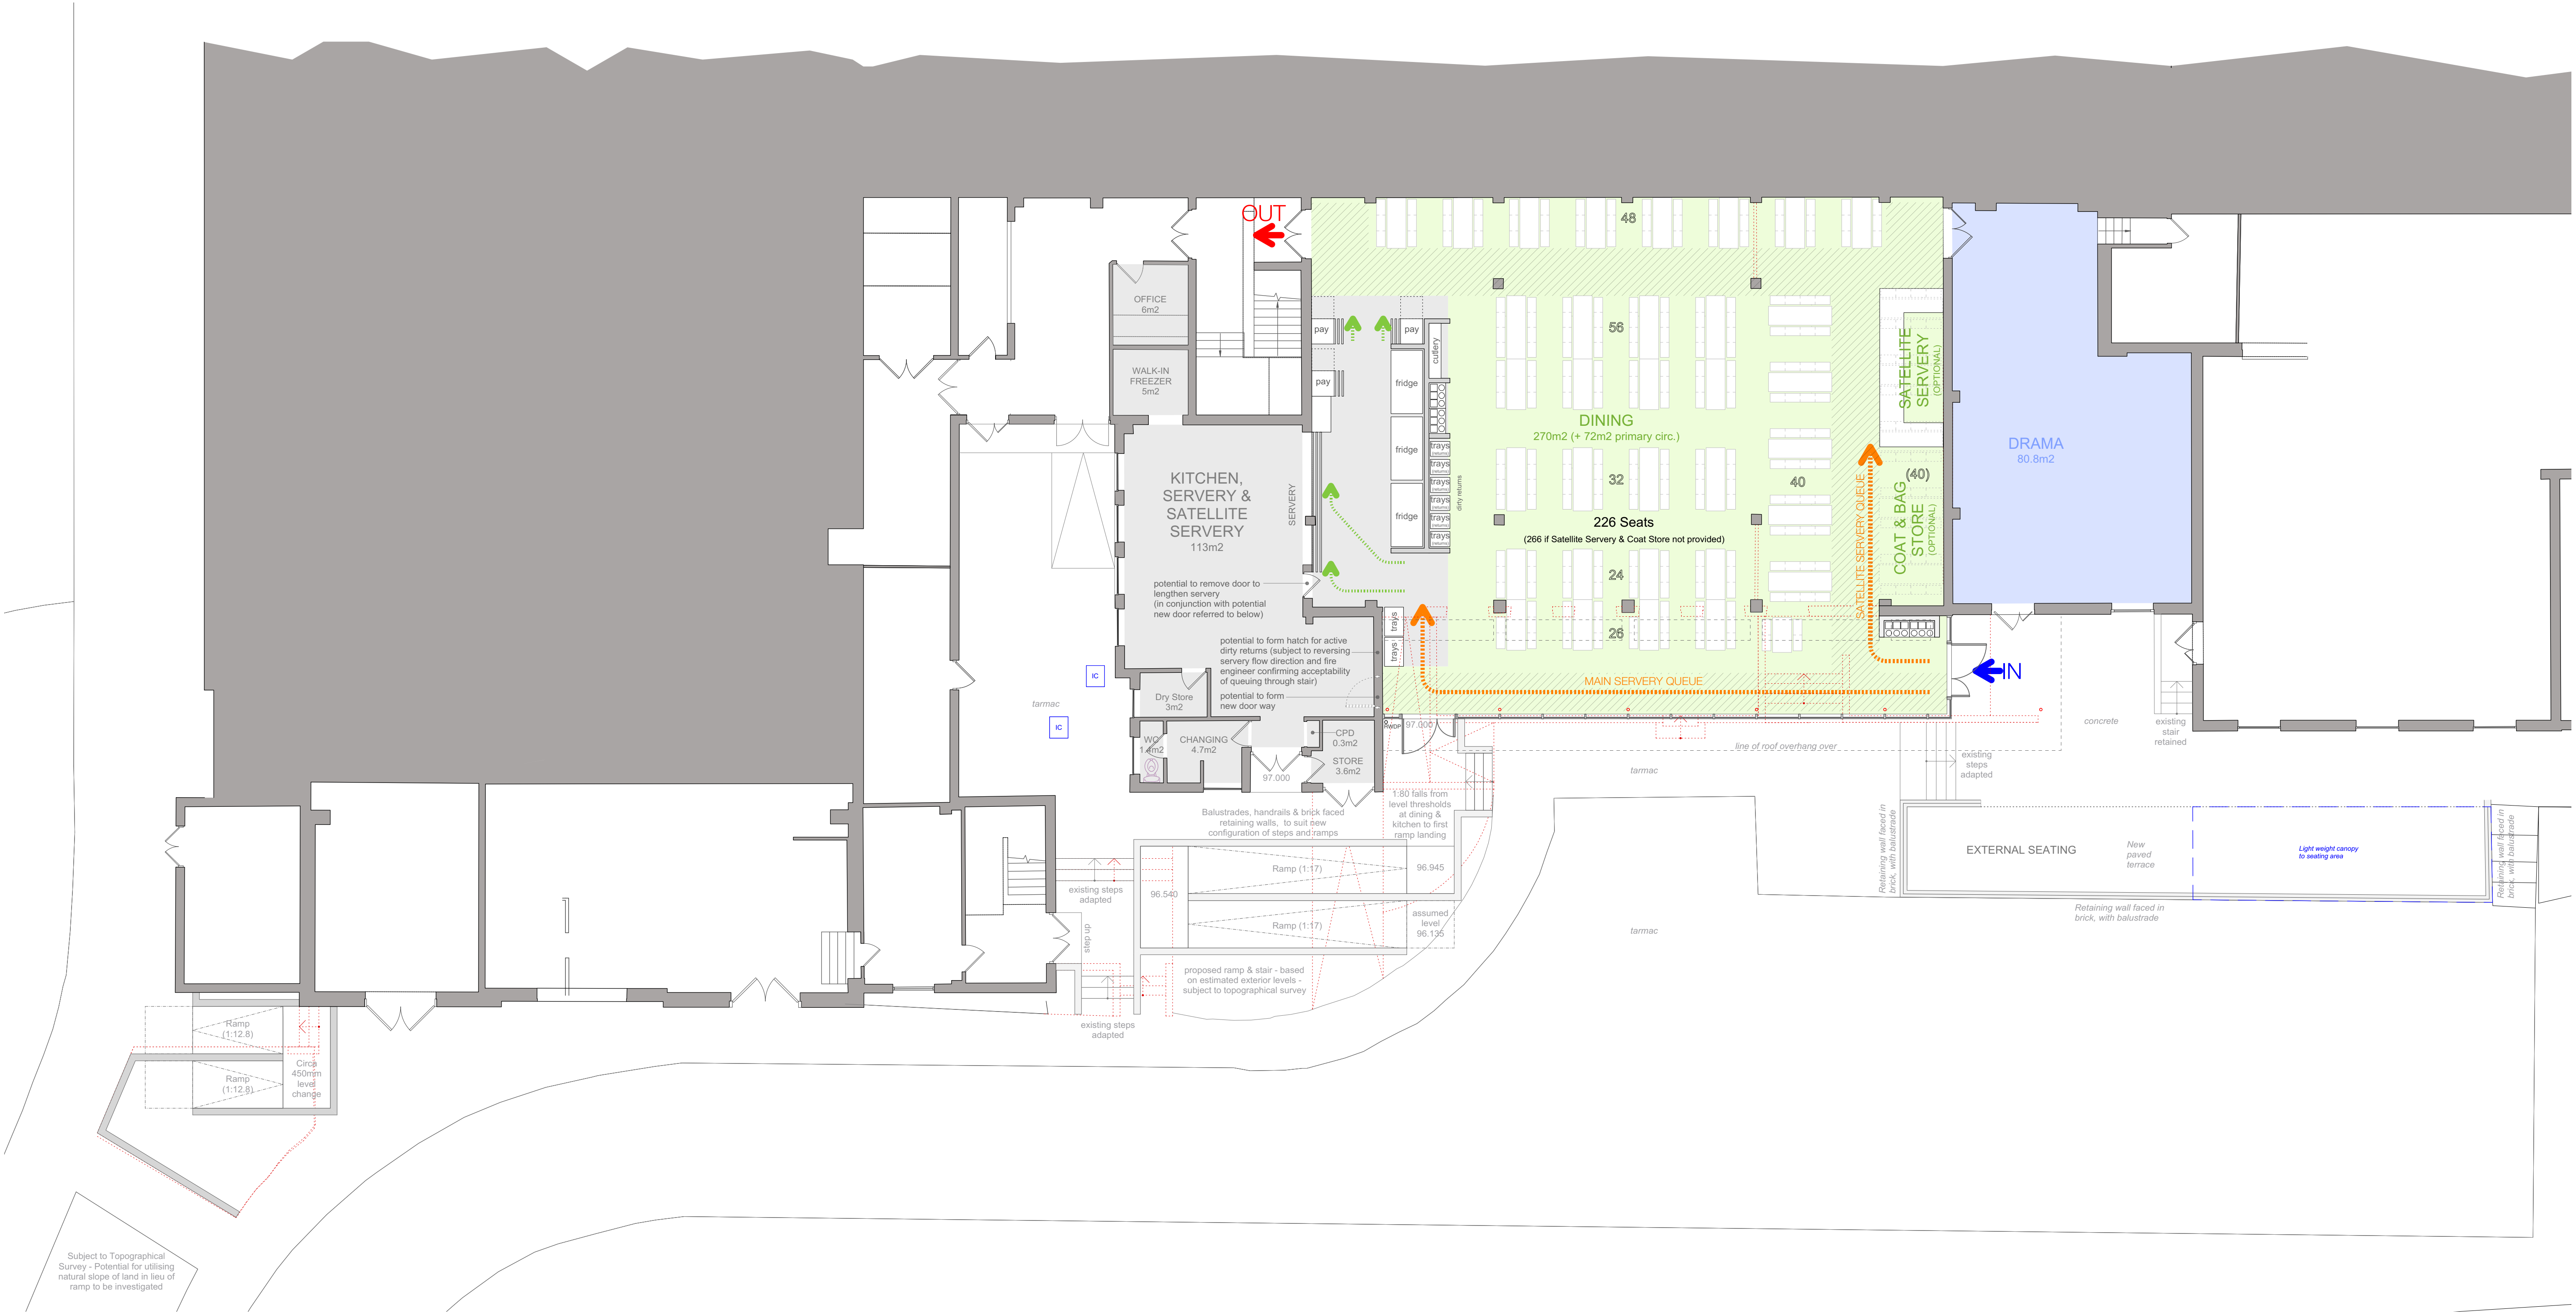

PROPOSED BASEMENT FLOOR PLAN



Chartered Architects
Chartered Building Surveyors
Interior Designers
CDM Services

Project
Romero Block Phase 2

Client
Oaklands Catholic School
& Sixth Form College

Scale
1:100

Paper Size
A1

Filename
190601.vwx

P0111/10/19 JS PS Notes updated.

Rev Date By Ap Note

Drawing Title
Proposed Floor Plan
('Basement')

Project Number
190601-1101

Drawing Number
P01

Date Drawn Checked Status
09/10/19 CSa JS PLANNING

Check all dimensions and levels on site