




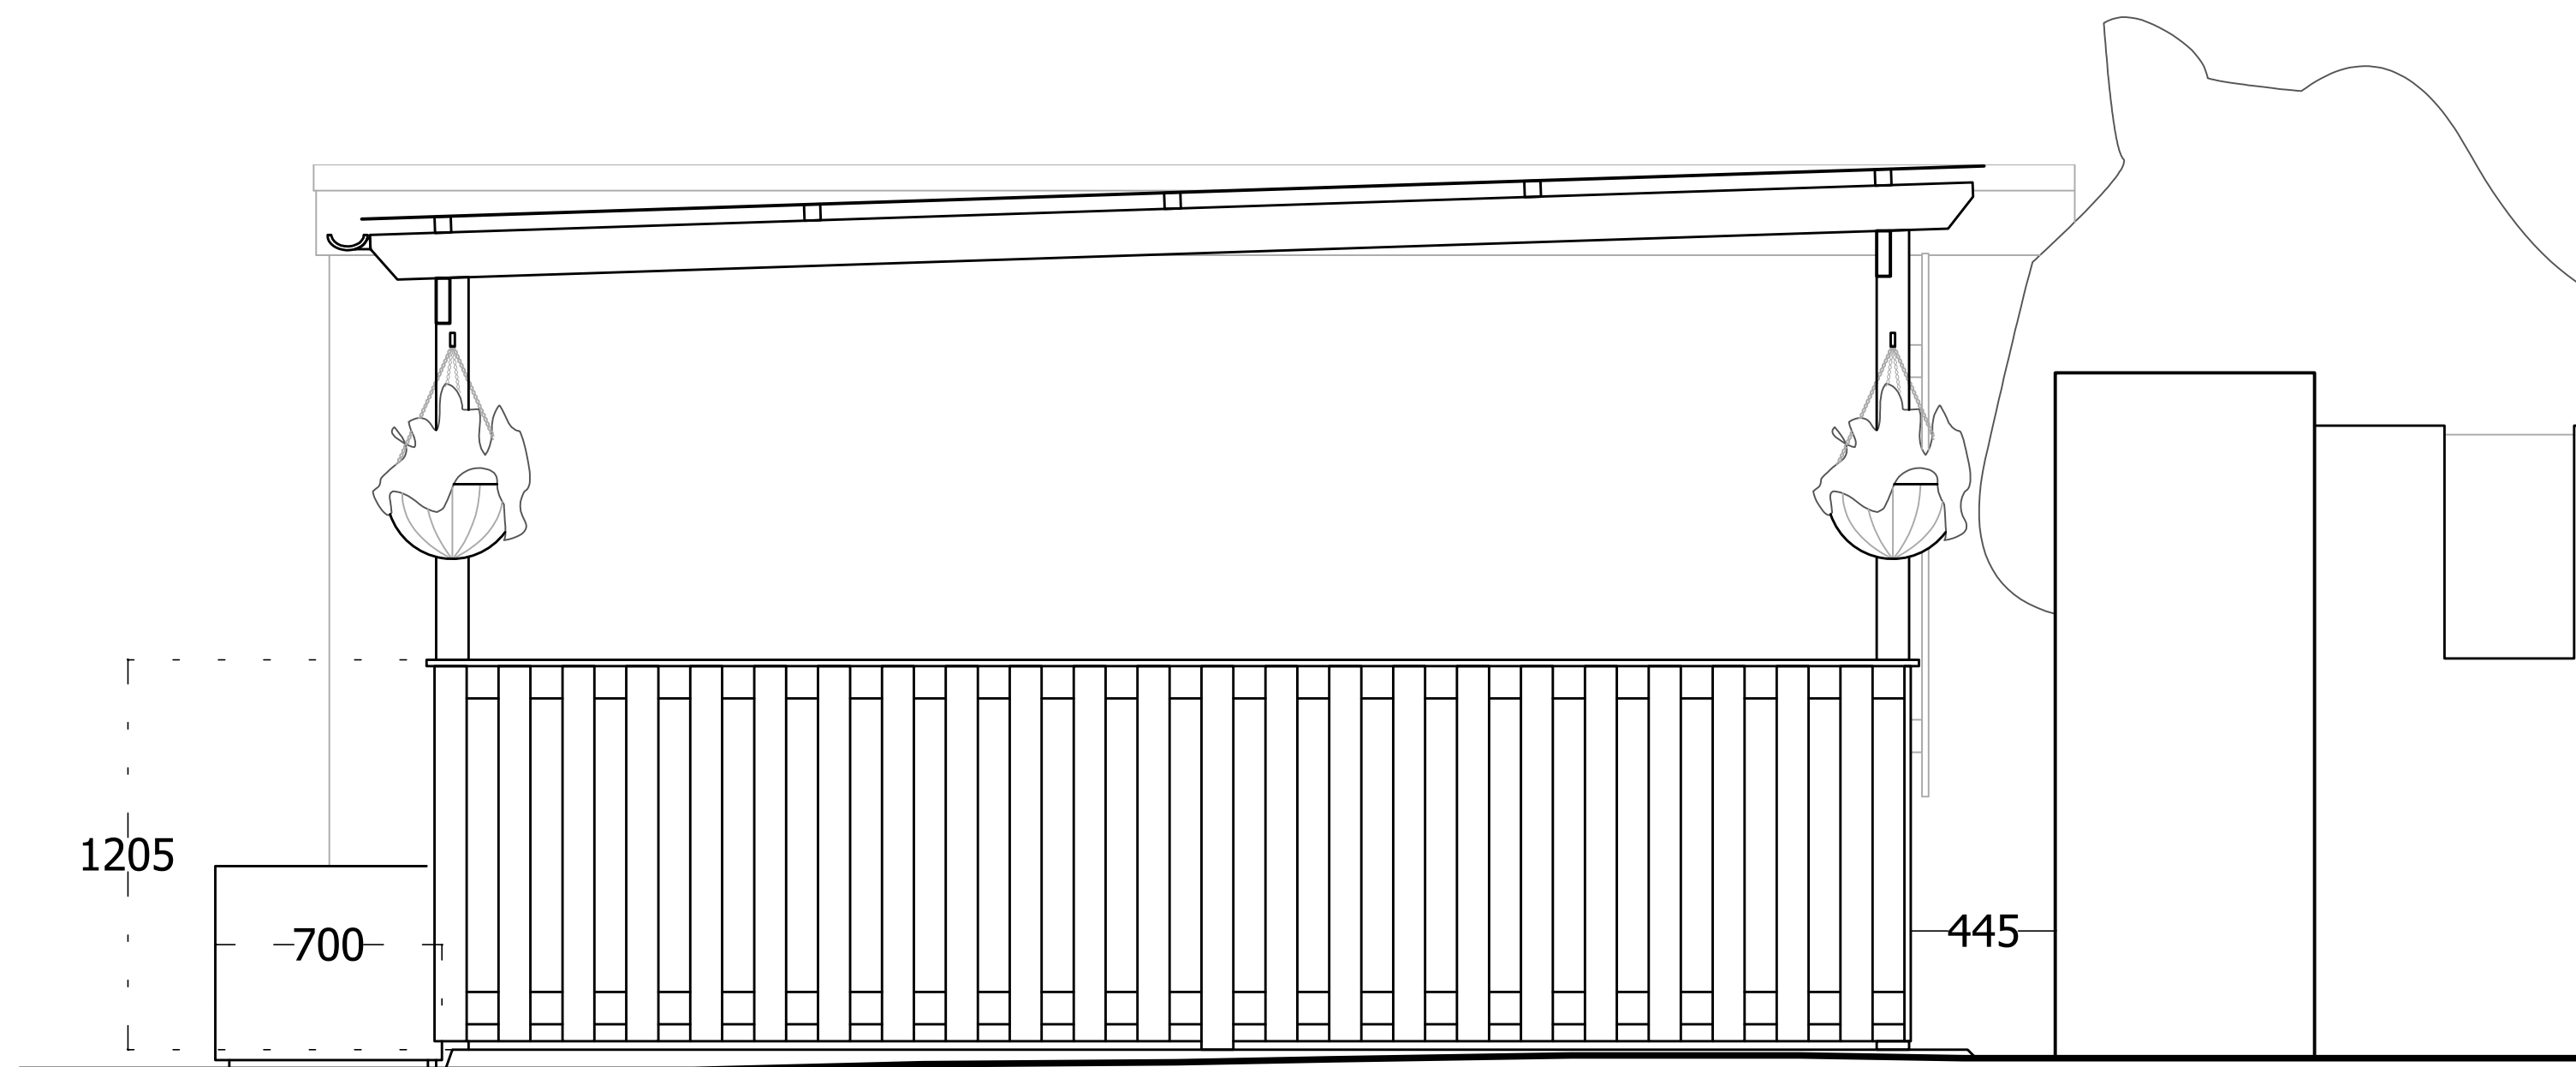



Proposed North Elevation
Scale 1:20 @ A1, 1:40 @ A3

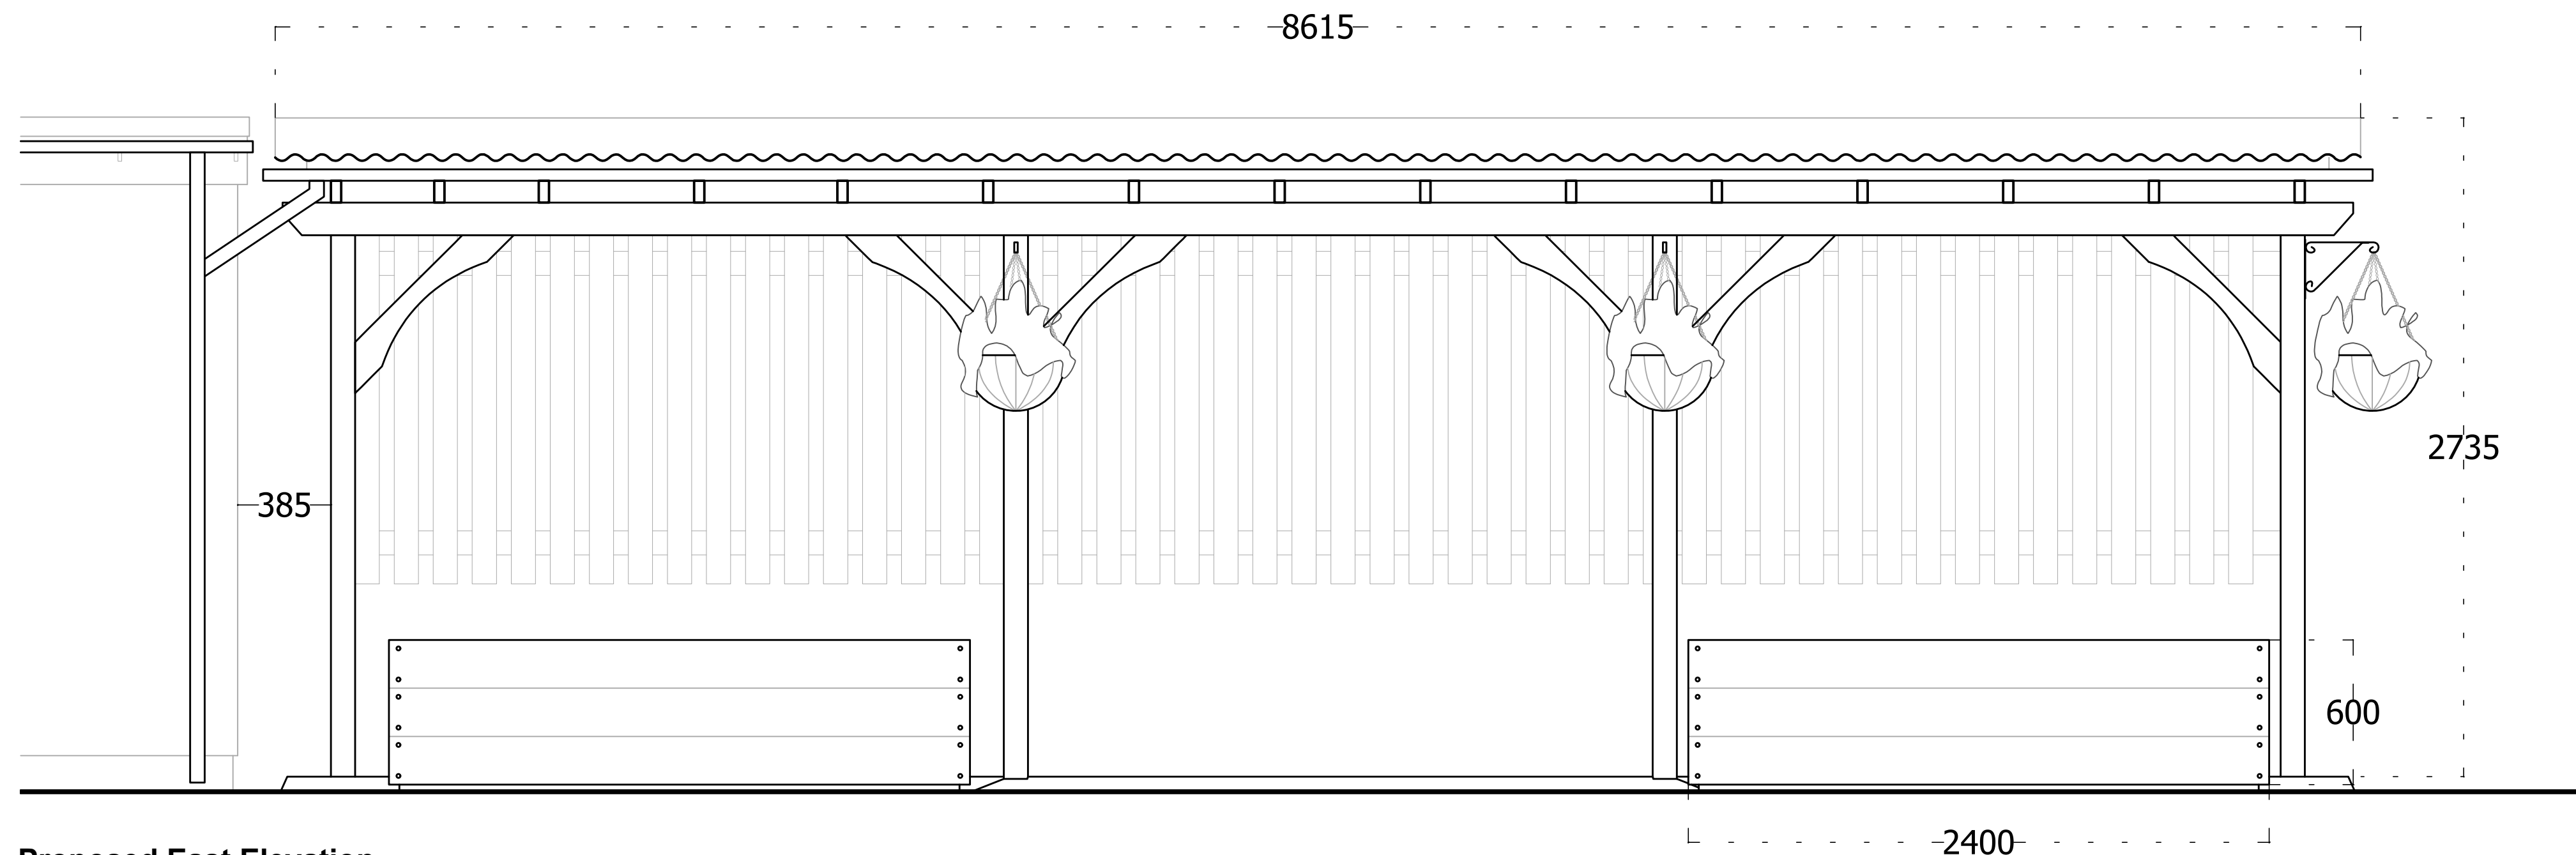

Proposed East Elevation
Scale 1:20 @ A1, 1:40 @ A3

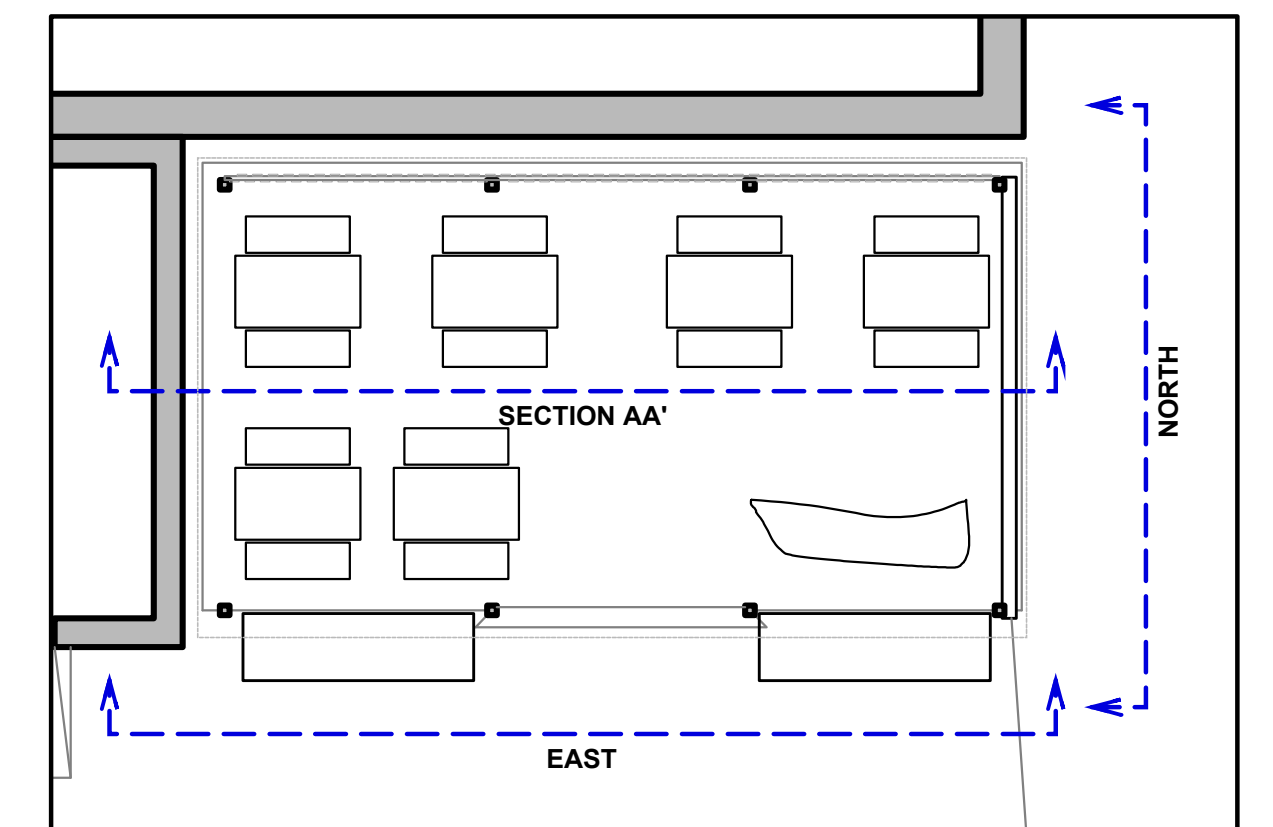

Elevation Key
NTS

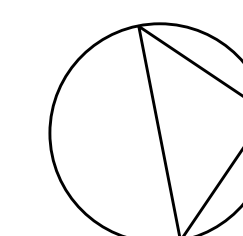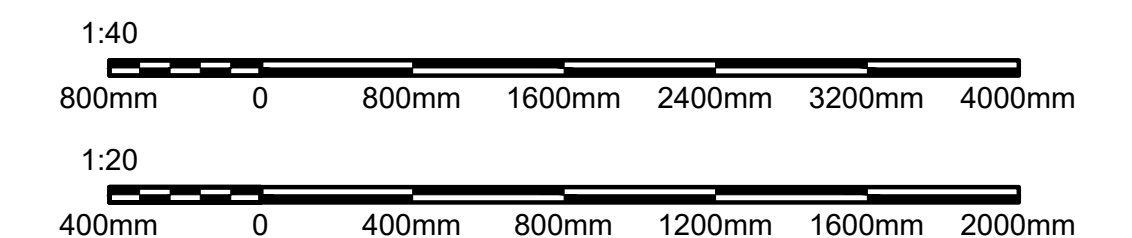

ISSUED FOR INFO 21.11

Rev	Description	Date
Do not scale from drawings. All discrepancies to be reported to the Client immediately. All dimensions to be verified by contractor on site prior to any works commencing.		
Client Name : Fullers, Smith & Turner		
Project Address : The King's Arms		
19 Havant Road		
Emsworth, PO10 7JD		
Description : PROPOSED TIMBER		
FRAMED SEATING AREA		
Scale : 1:20 @ A1, 1:40 @ A3		

WESTWOOD STUDIOS Ltd
97 Dale Avenue,
Hassocks,
West Sussex,
BN6 8LR.

t: 07957421434
info@westwoodstudios.co.uk

INFORMATION	
Dwg No.	Rev No.
19-038-02-04	-