



OPTION A





Proposed West Elevation
1:50

 



Proposed North Elevation
1:50

 

Proposed East Elevation
1:50

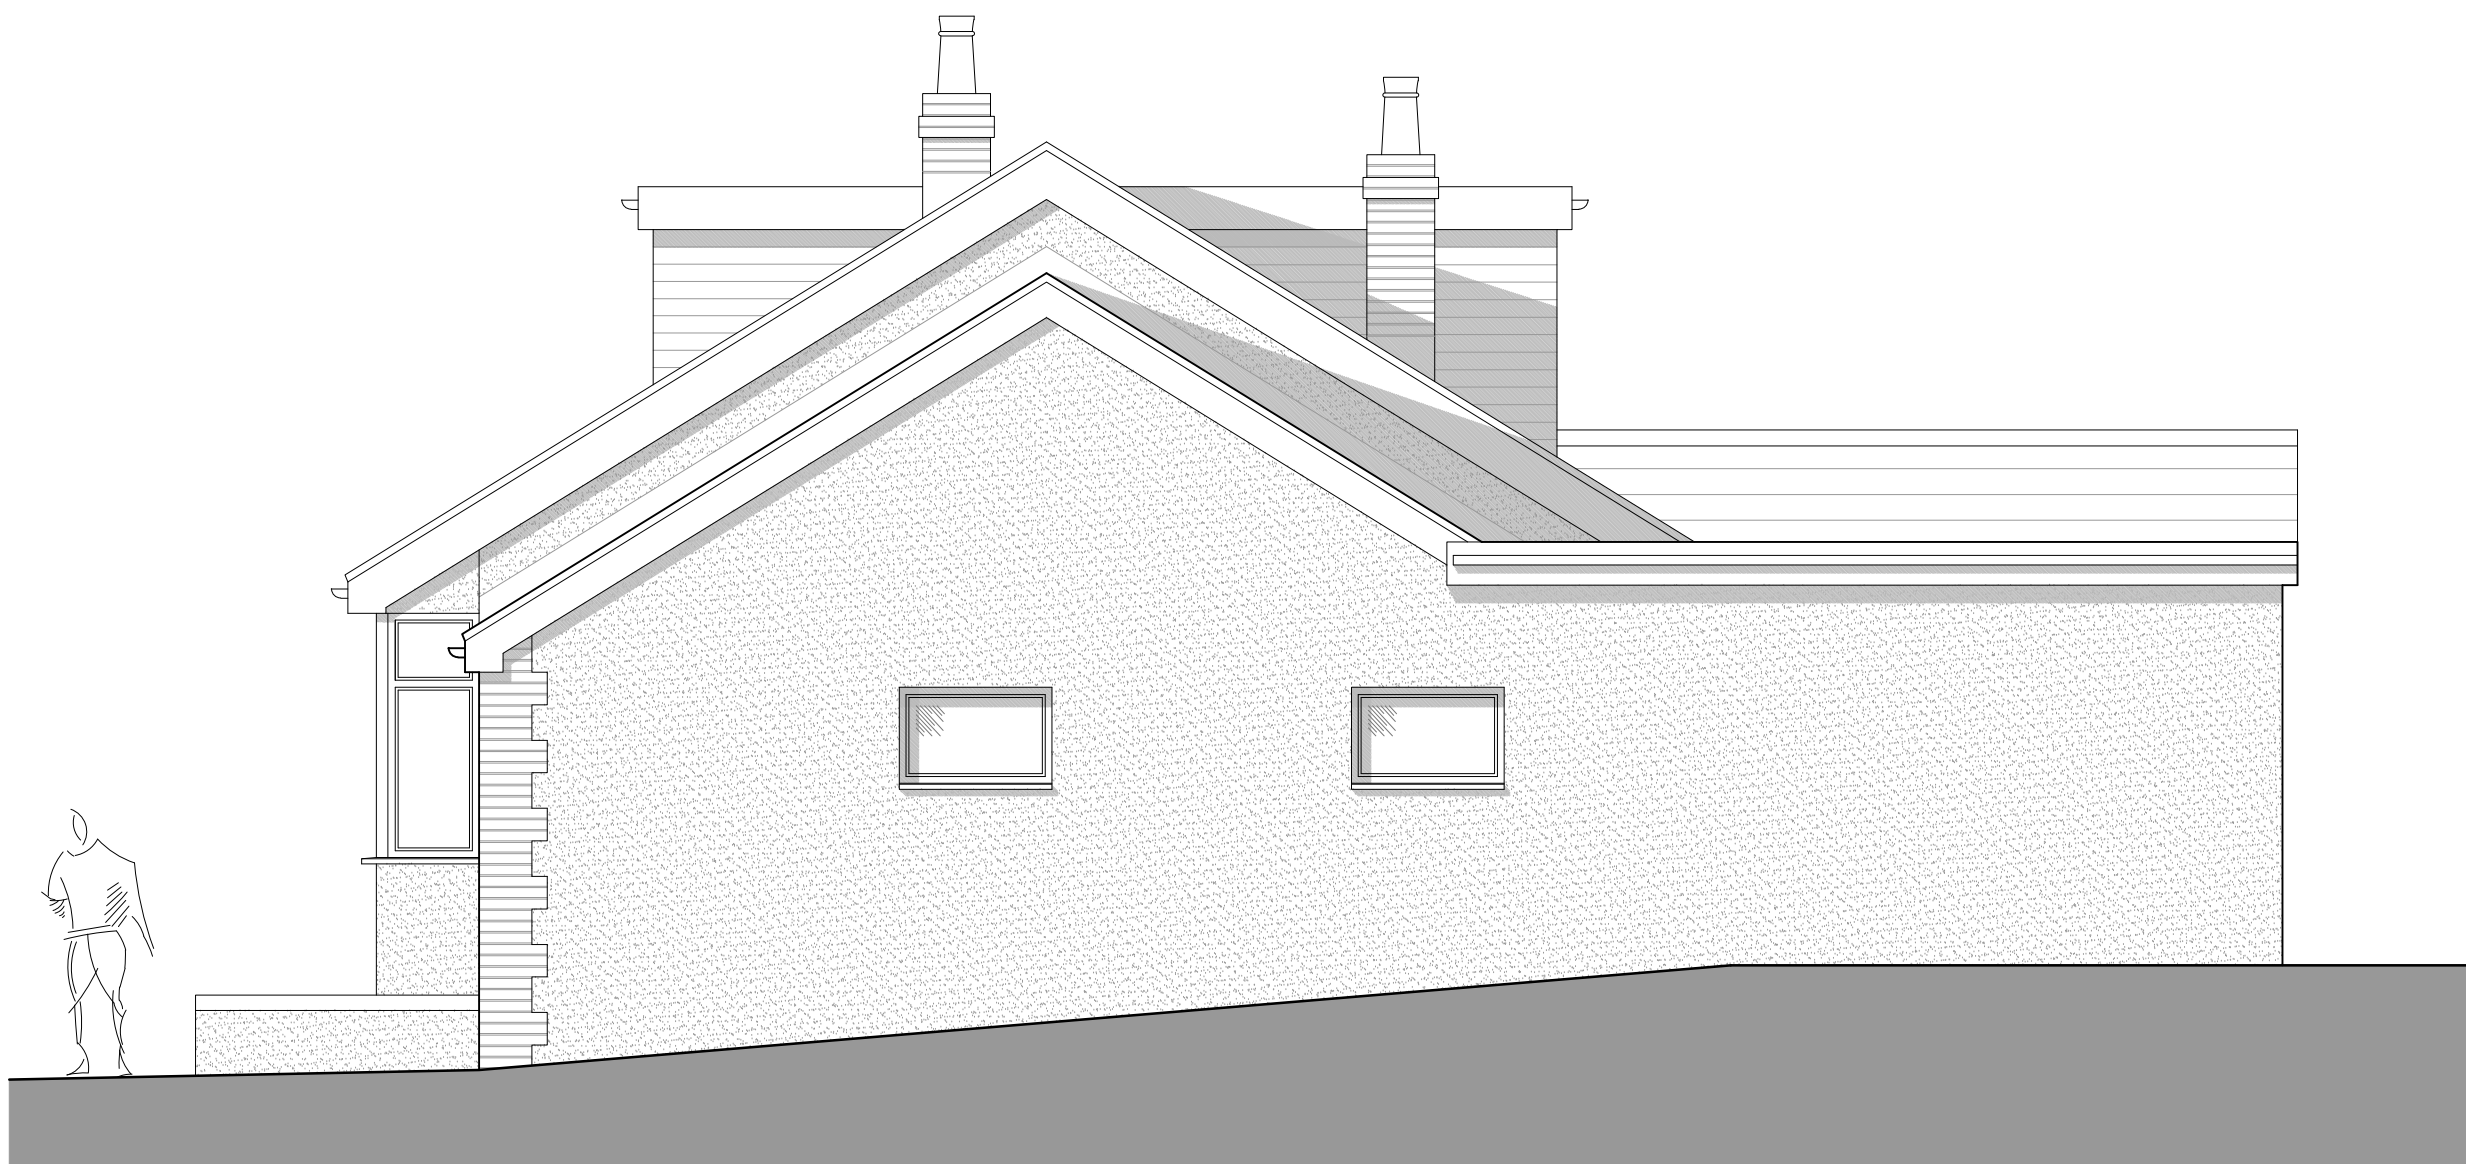 

Proposed South Elevation
1:50

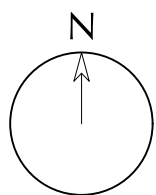 

notes:

revisions:

NOTE: The contractor is responsible for checking all site dimensions and levels. These should be checked prior to the ordering of any components and before the commencement of the works. All discrepancies should be brought to the attention of the Contract Administrator

Brookley Developments
122 Park Avenue
Purbrook
drawing information title: As Proposed Elevations



status: Preliminary
date: November 2019
scale: 1:500/A1
drawn: SCR
chk'd: GR
job: 1082
dwg: 1310
rev: /