




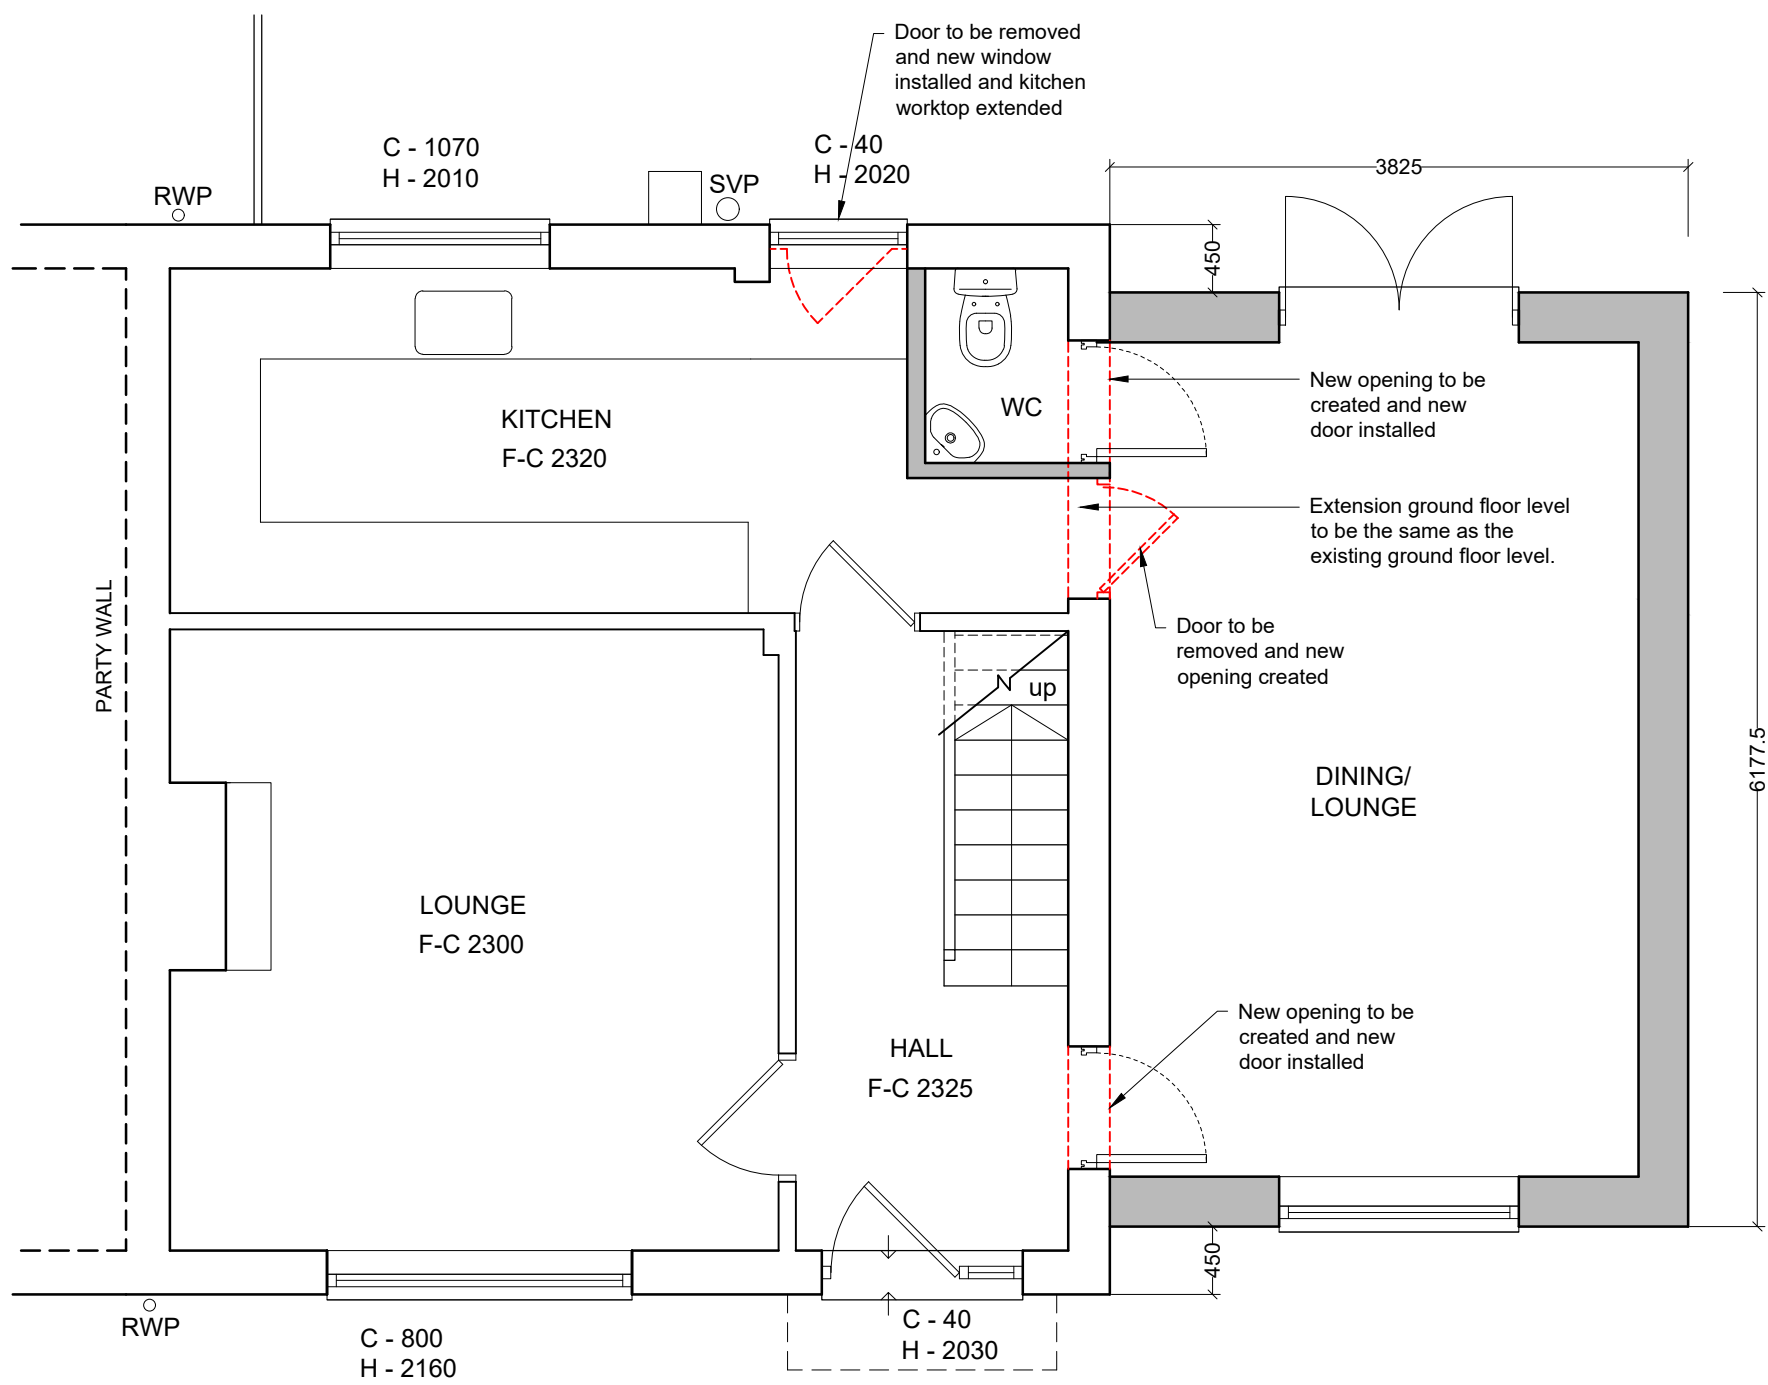

PROPOSED GROUND FLOOR PLAN

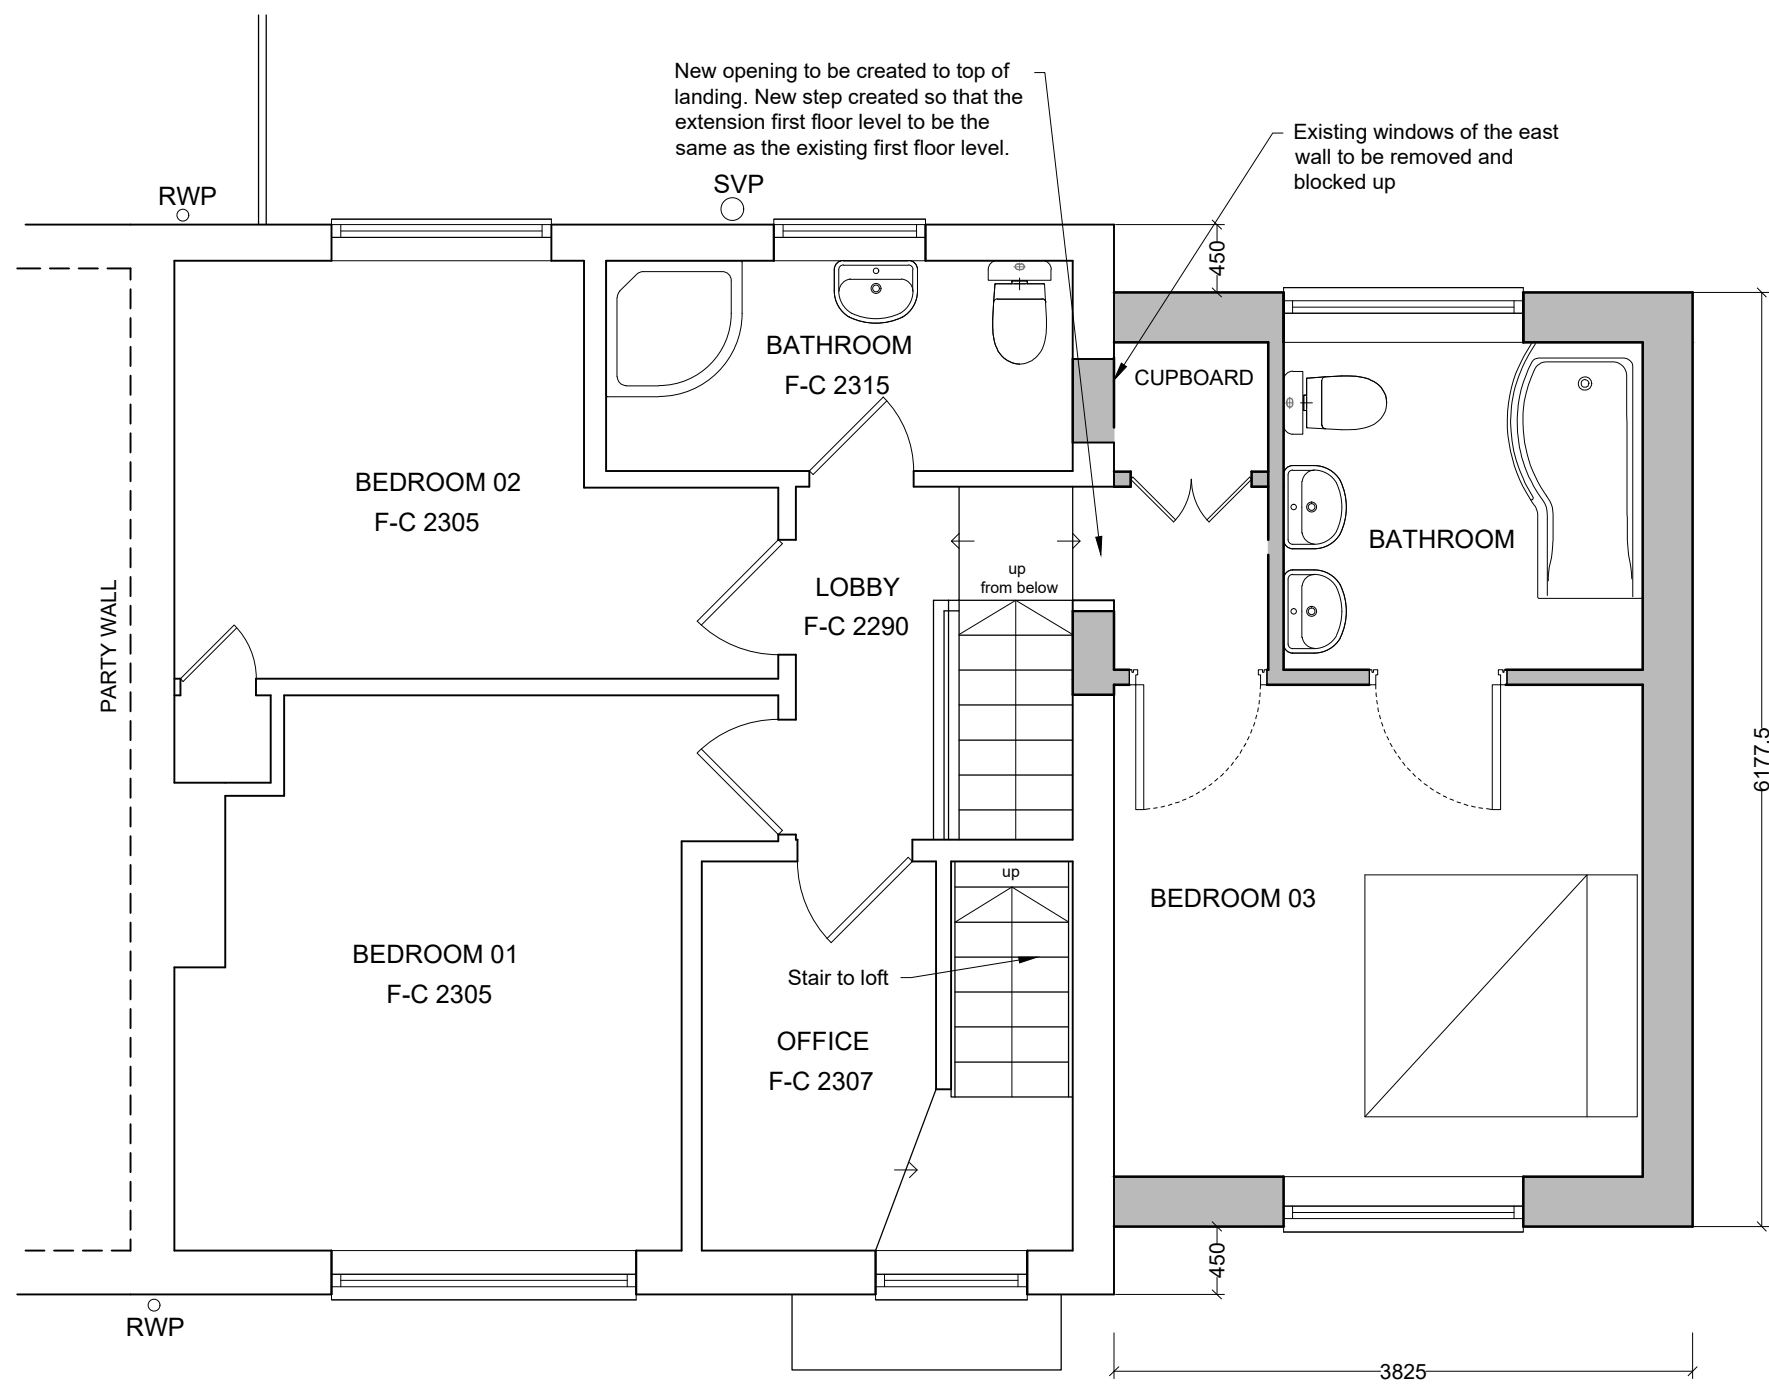


PROPOSED FIRST FLOOR PLAN

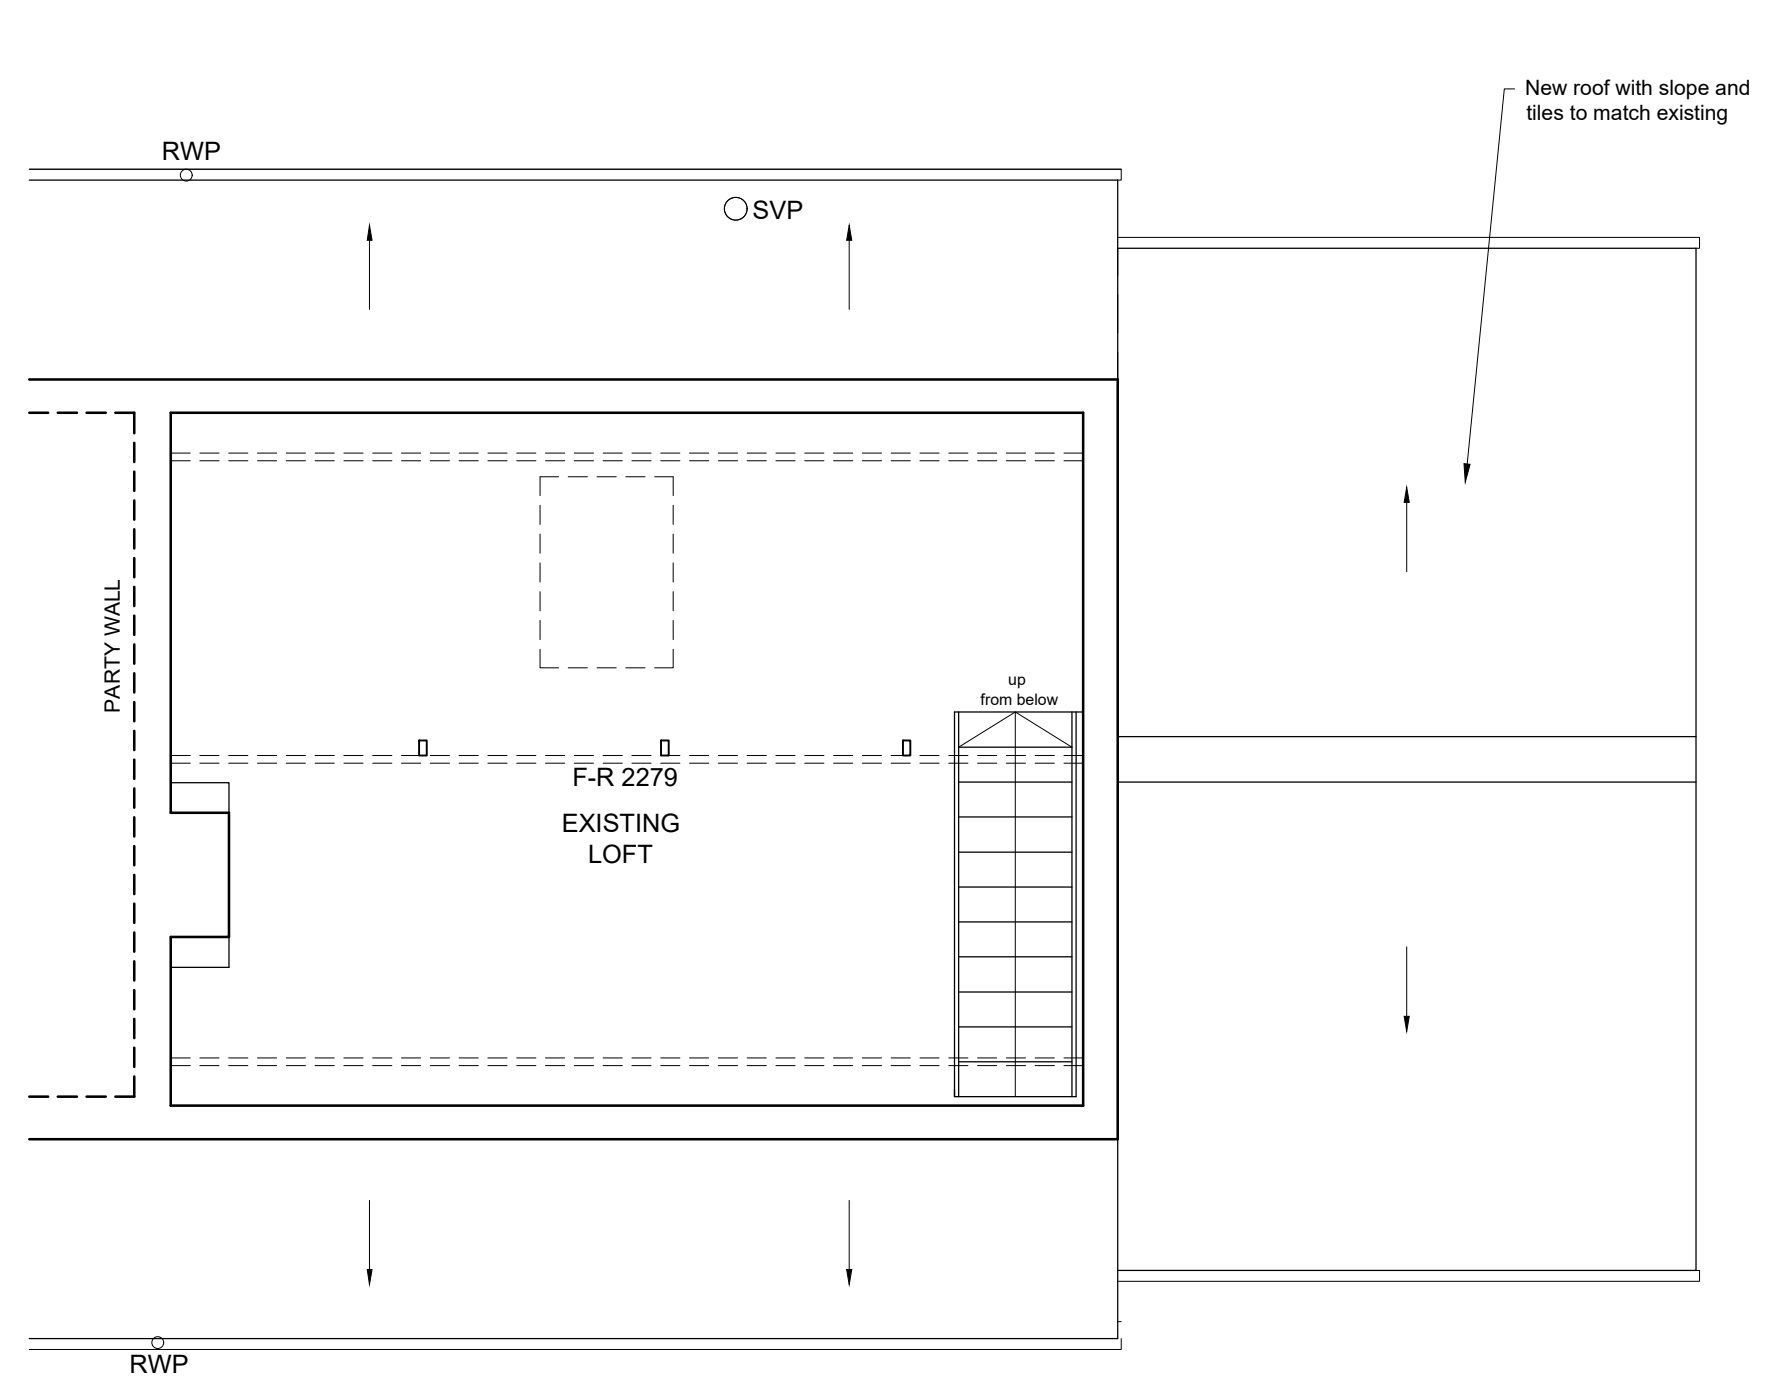


LOFT / ROOF PLAN



PROPOSED SOUTH ELEVATION

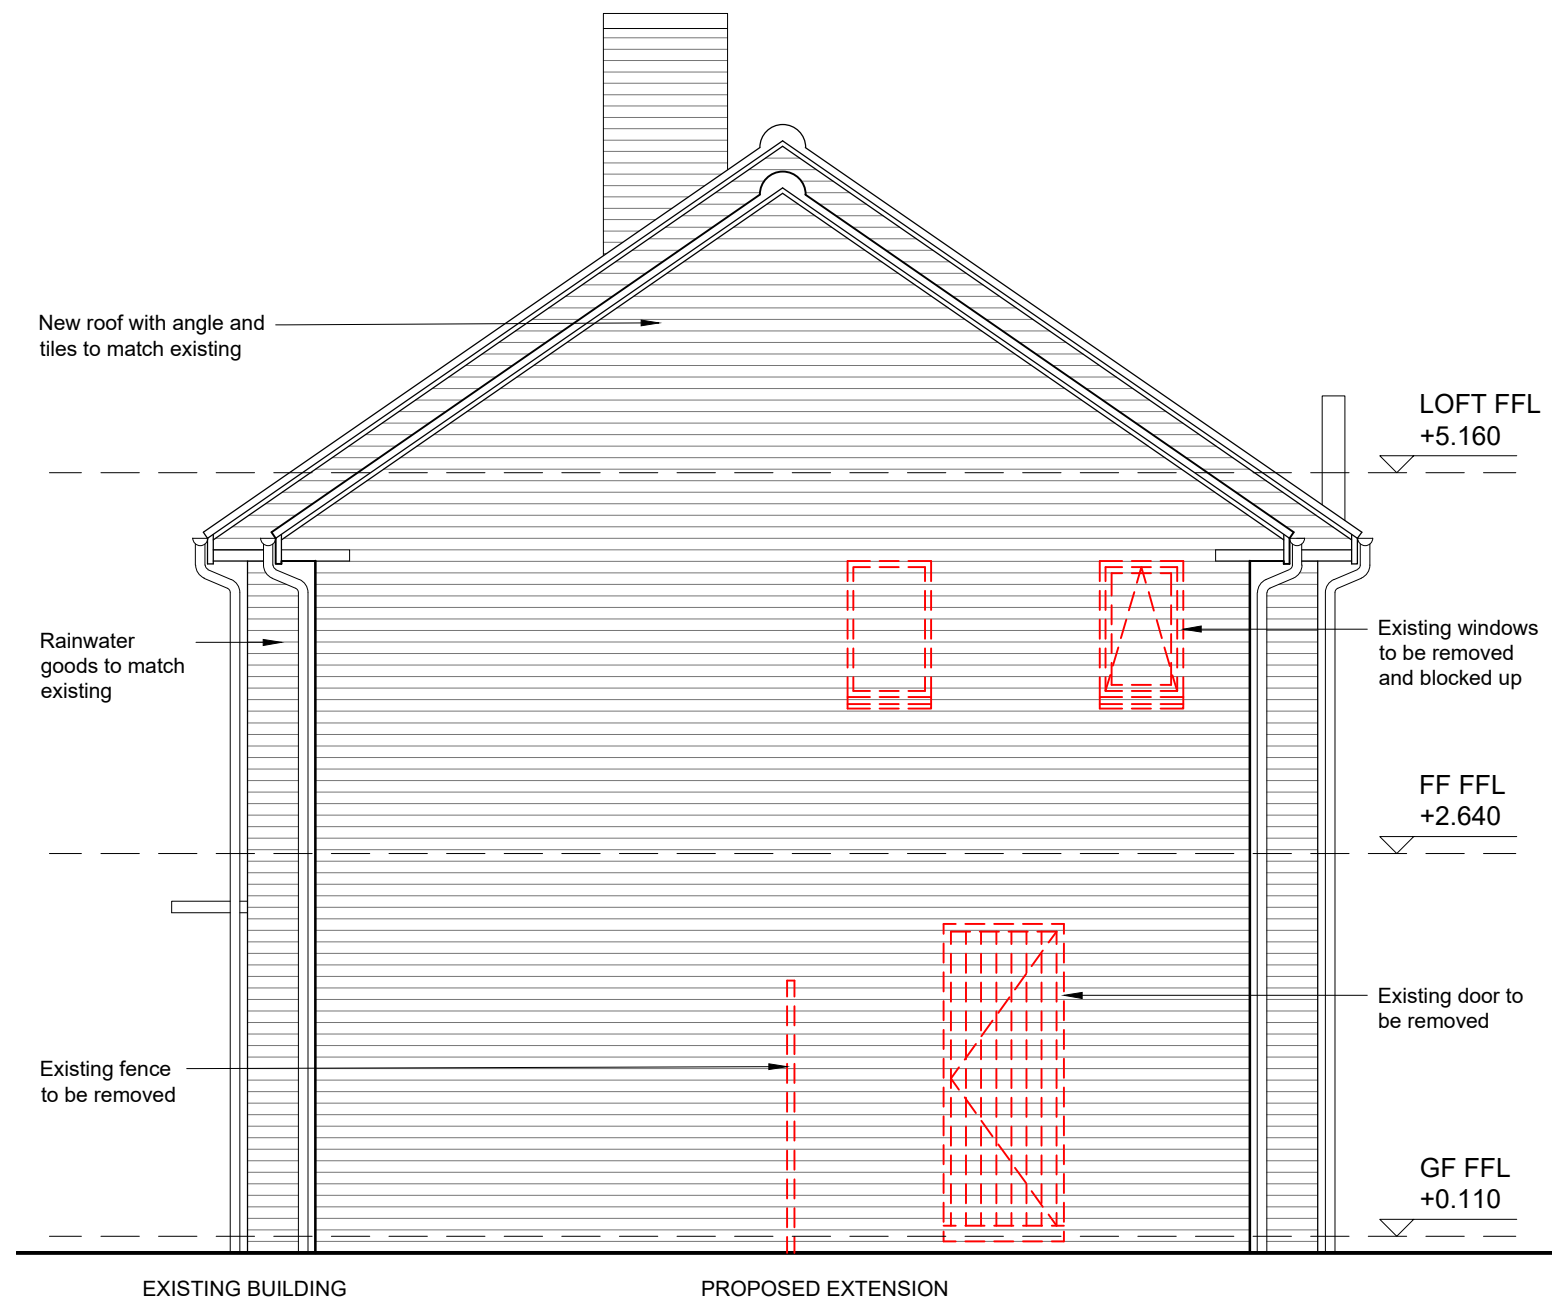

PROPOSED EAST ELEVATION

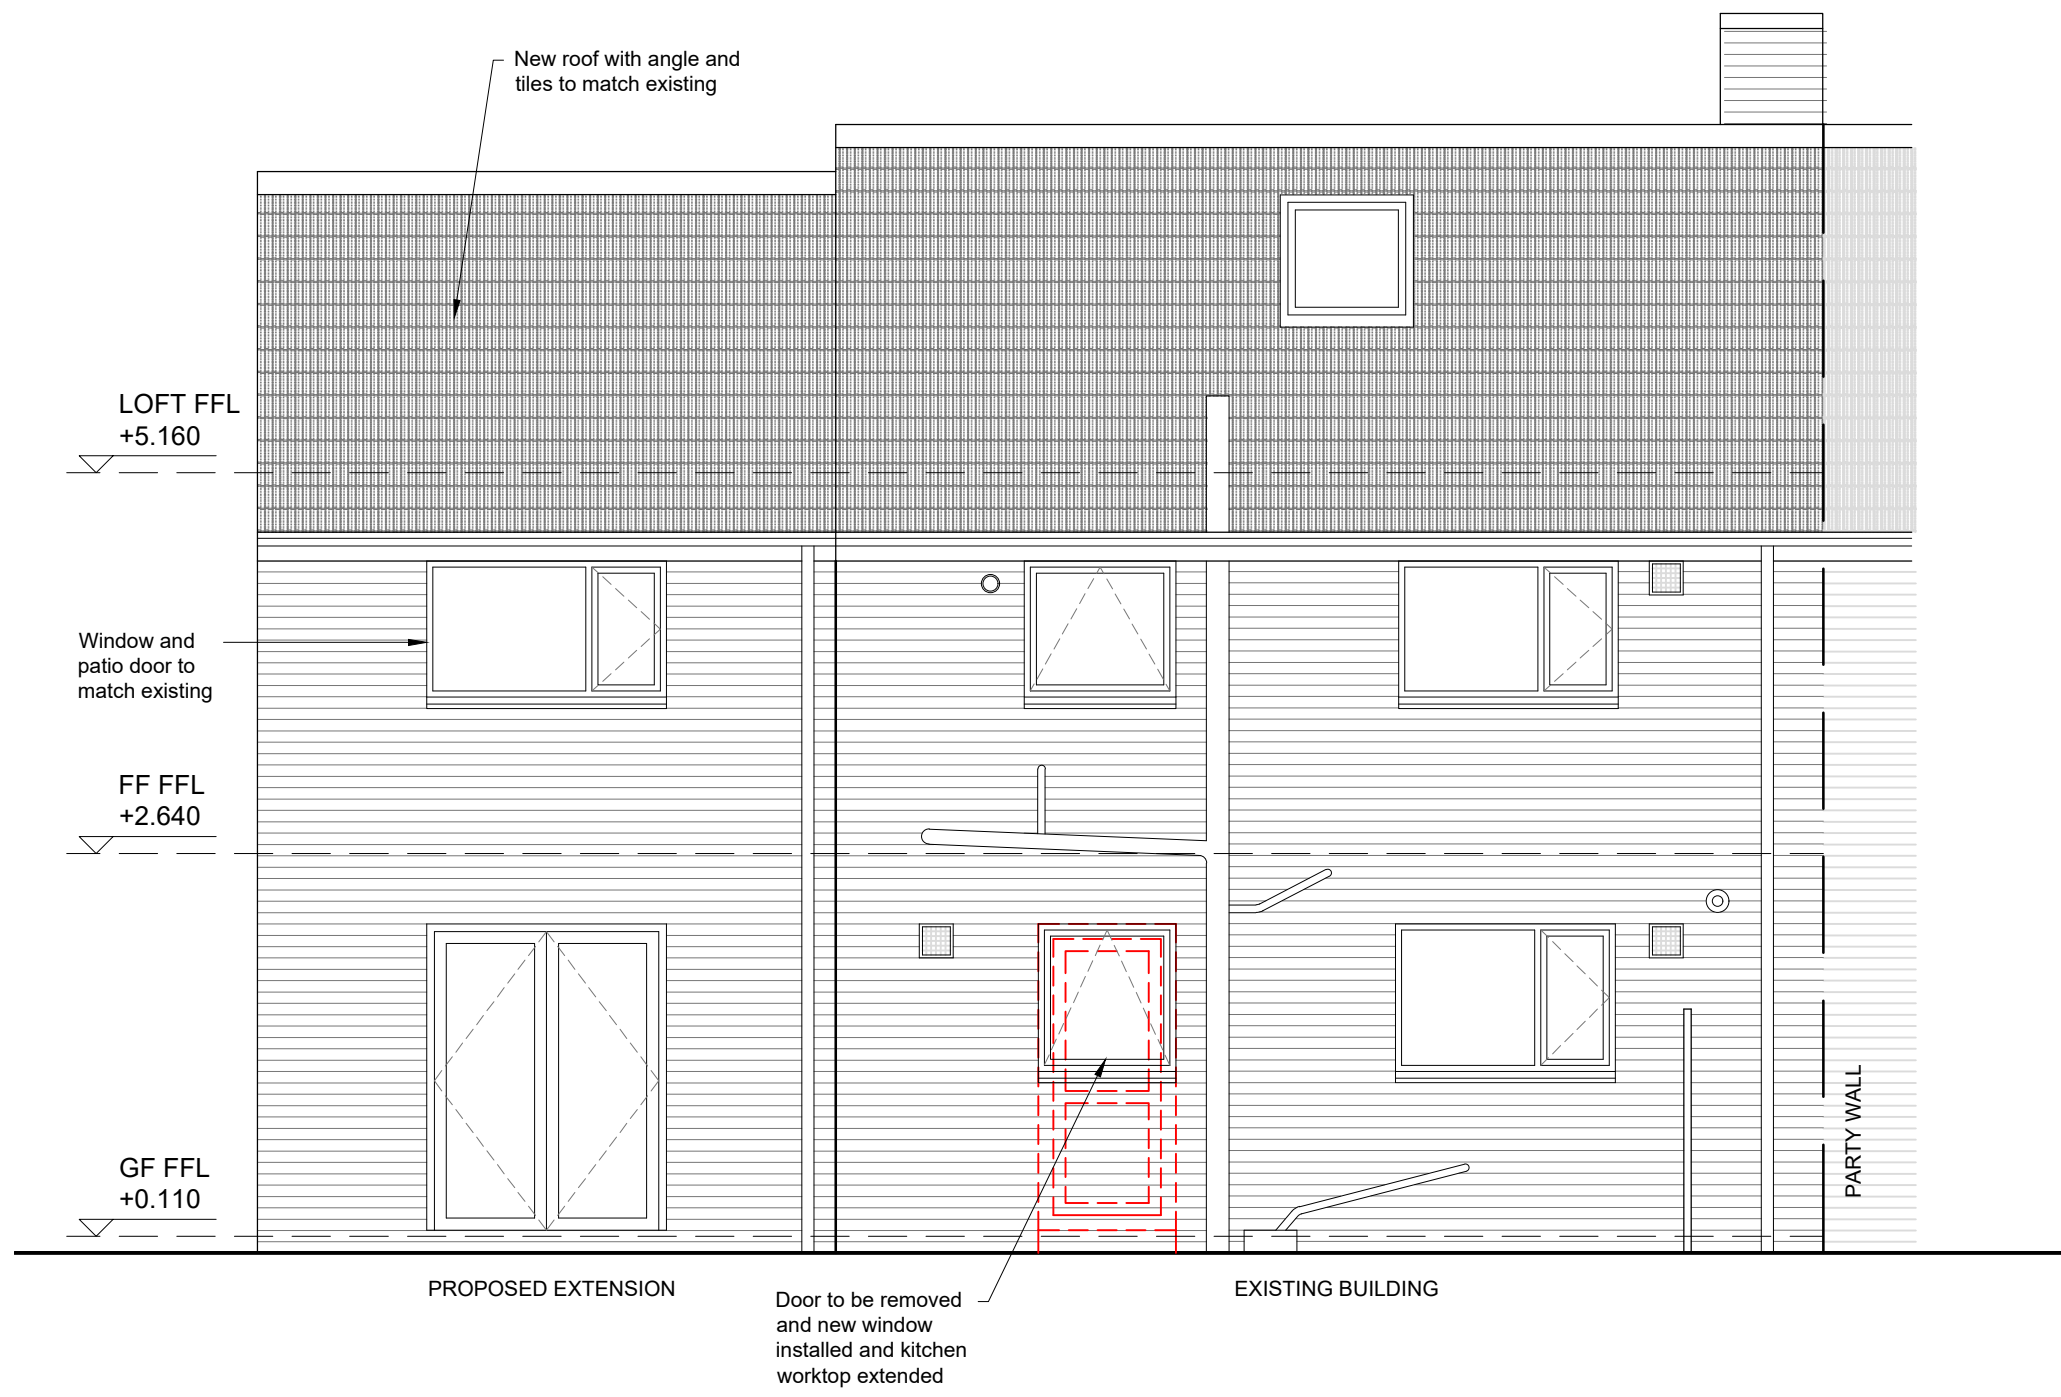


PROPOSED NORTH ELEVATION

notes:

revisions:

revisions:

 

NOTE: The contractor is responsible for checking all site dimensions and levels. These should be checked prior to the ordering of any components and before the commencement of the works. All discrepancies should be brought to the attention of the Contract Administrator.

P. Windebank Esq.
House Extension
7 Winchfield Crescent, Havant

Proposed Plans & Elevations

status : Information
date : October 19
scale : 1:100 @ A3 / 1:50 @ A1
drawn : AT
checked : JS



PWP Architects Ltd 61 South Street, Havant, Hampshire PO9 1BZ
t: 02392 462494 f: 02392 481152
e: design@pwp-architects.com
w: www.pwp-architects.com

job: 5639 dwg: SK02 rev: /