


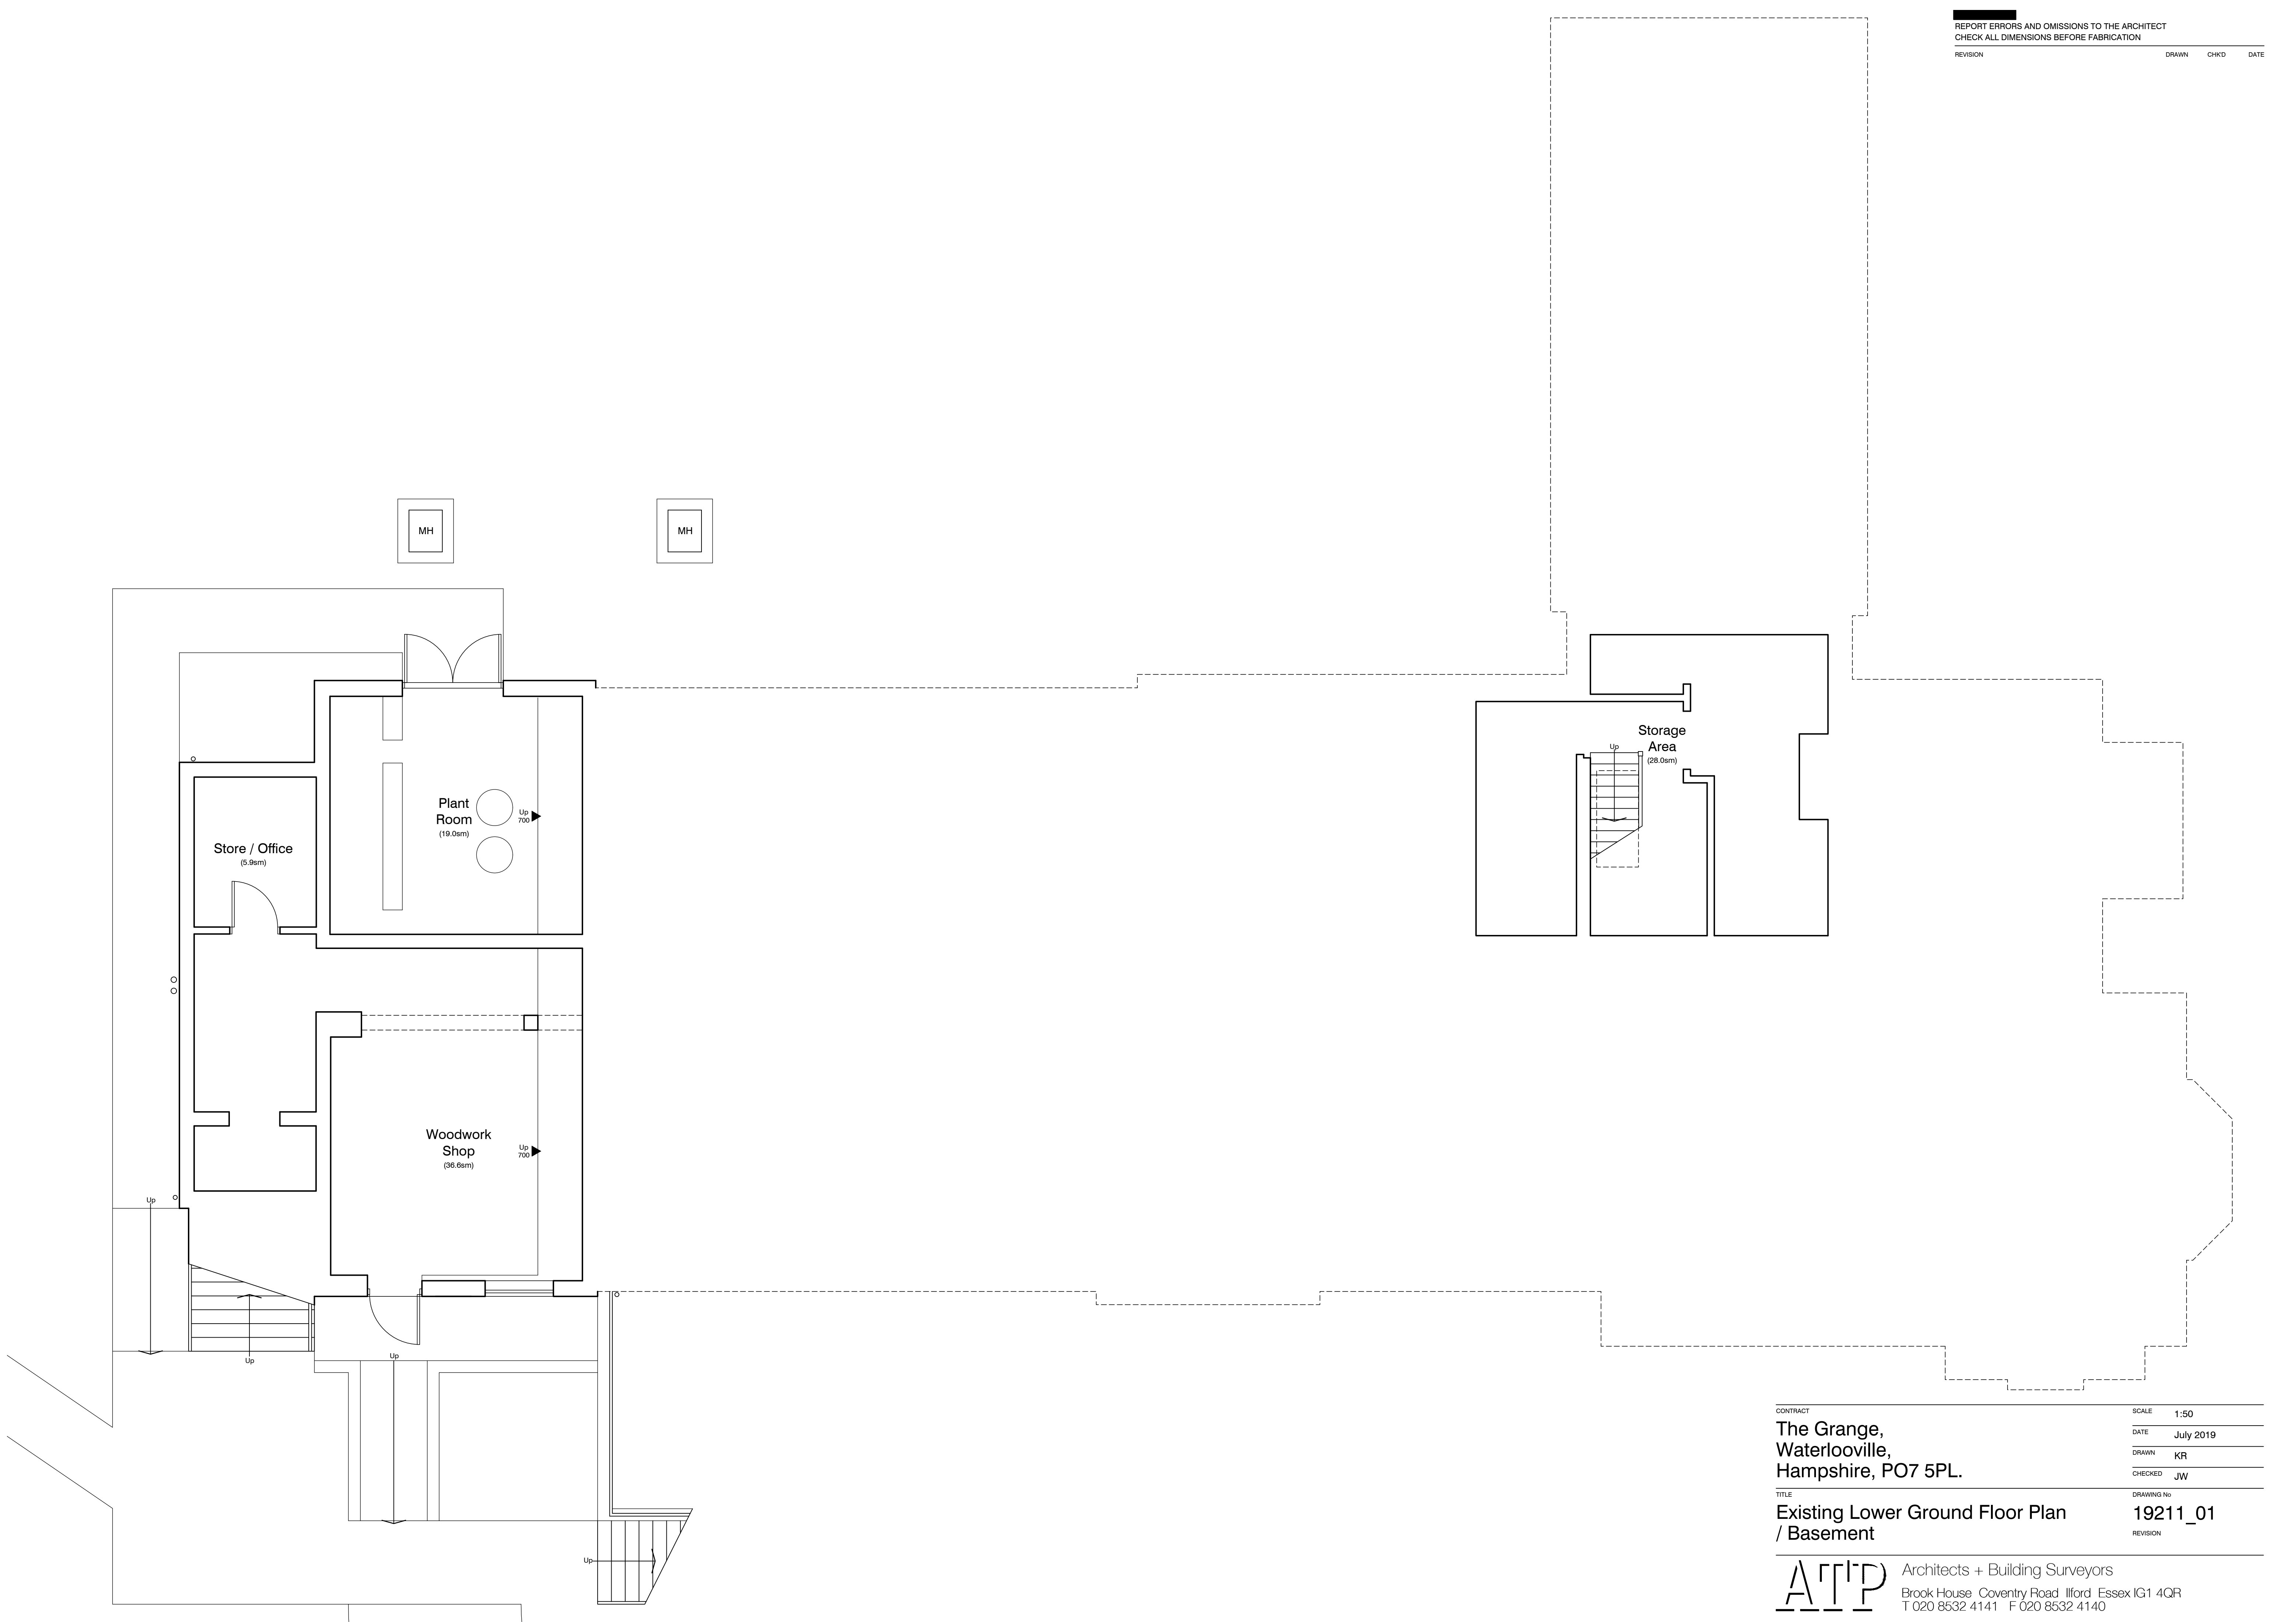

CONTRACT	SCALE	1:50
The Grange, Waterlooville, Hampshire, PO7 5PL.	DATE	July 2019
	DRAWN	KR
	CHECKED	JW
TITLE	DRAWING No	19211_01
Existing Lower Ground Floor Plan / Basement	REVISION	