



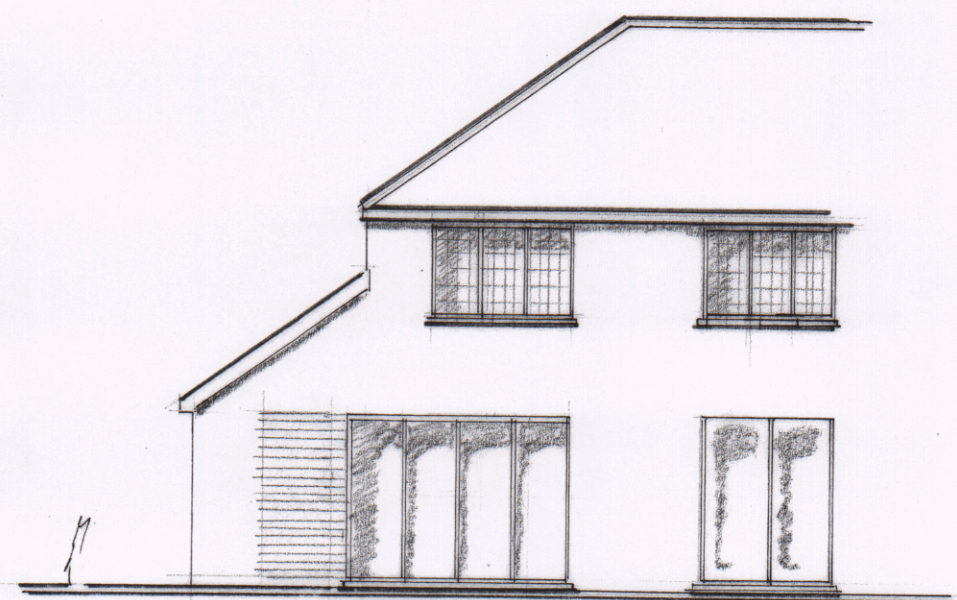


Proposed Rear Elevation

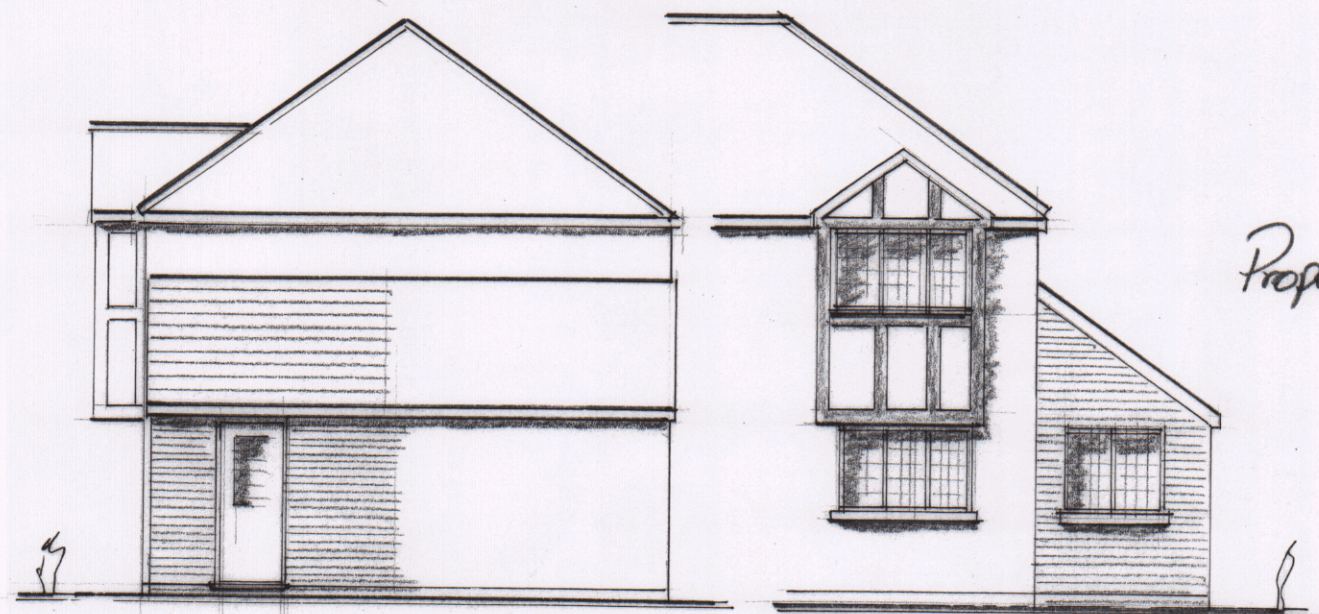


Side Elevation


Front Elevation.

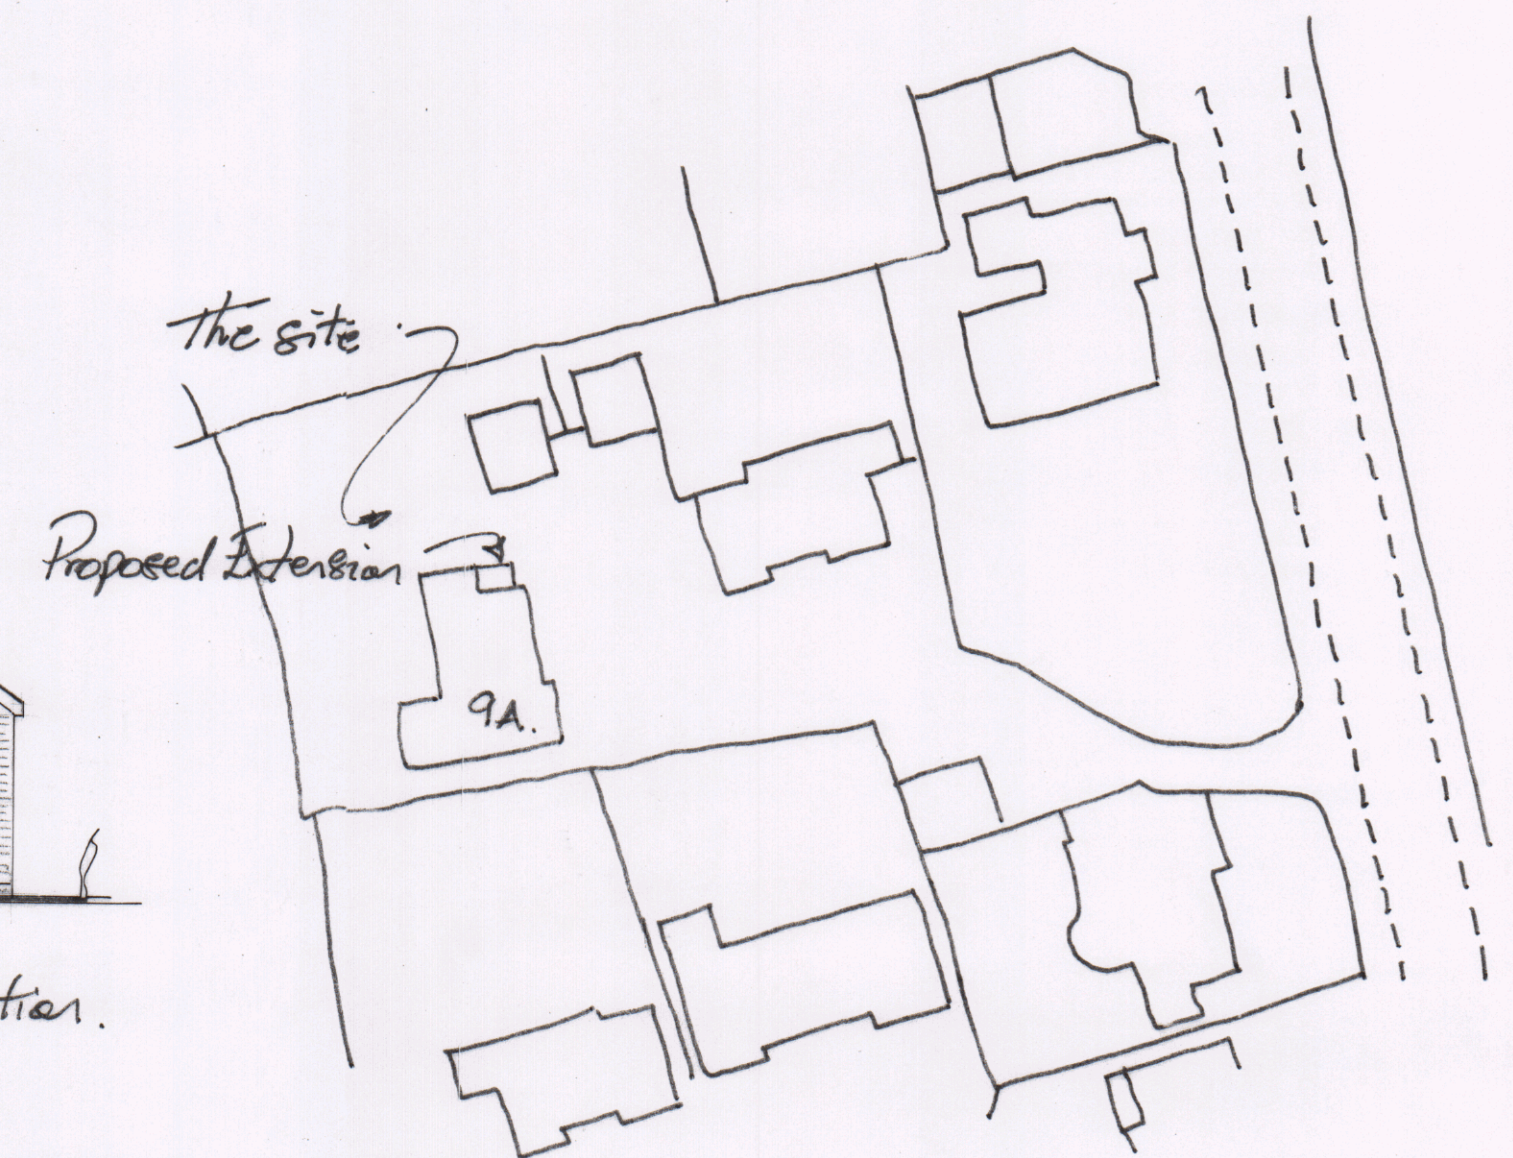


Site Plan 1:500.

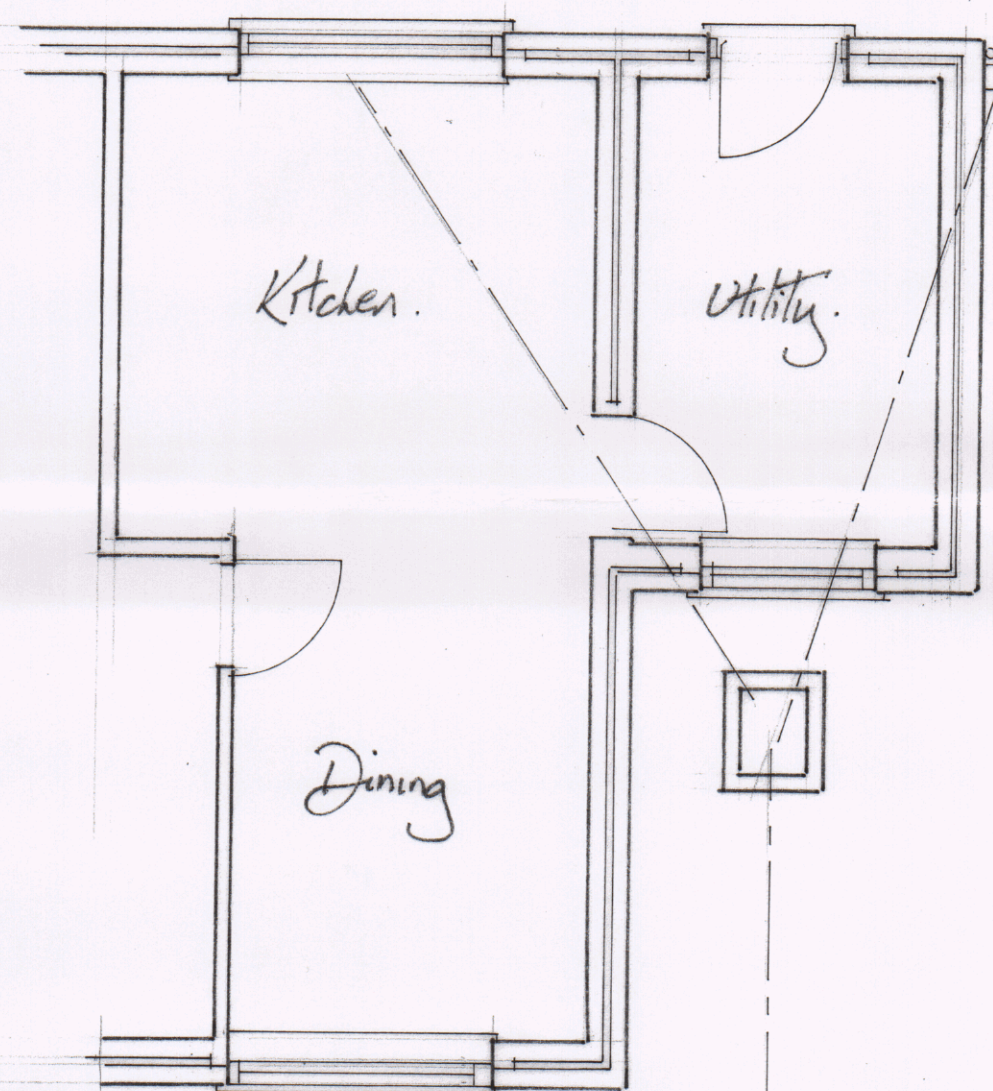

Existing Ground Floor Plan - Part.

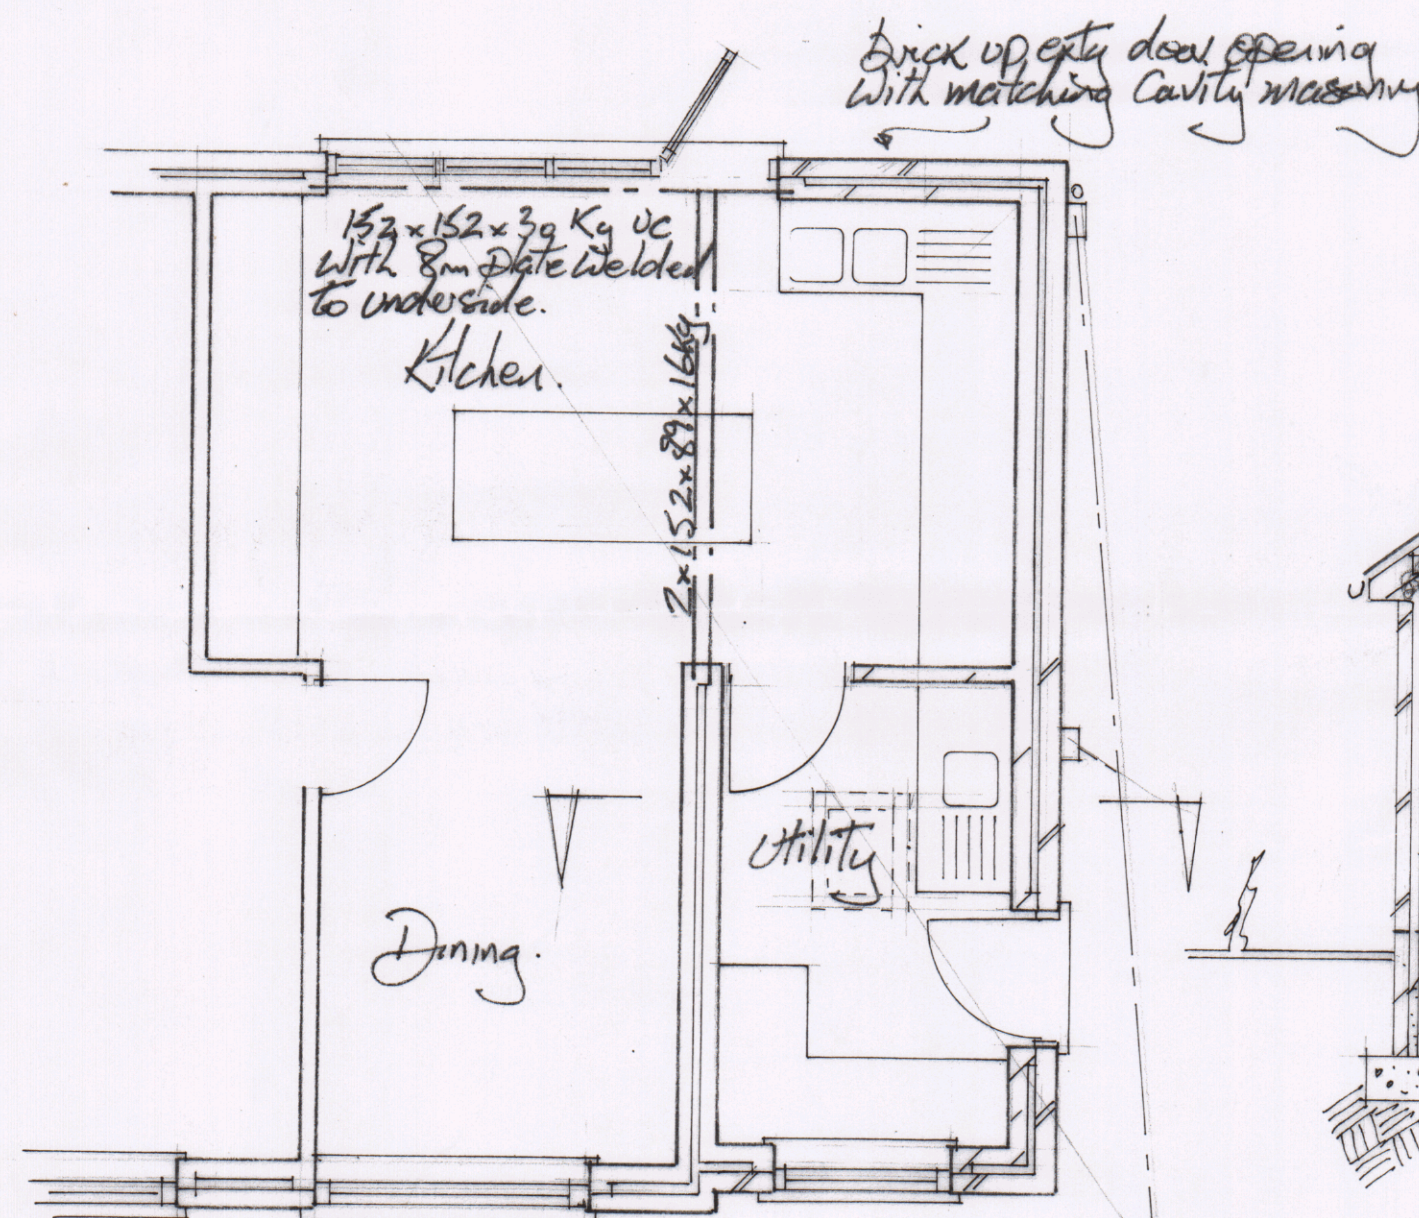

Proposed Ground Floor Plan.

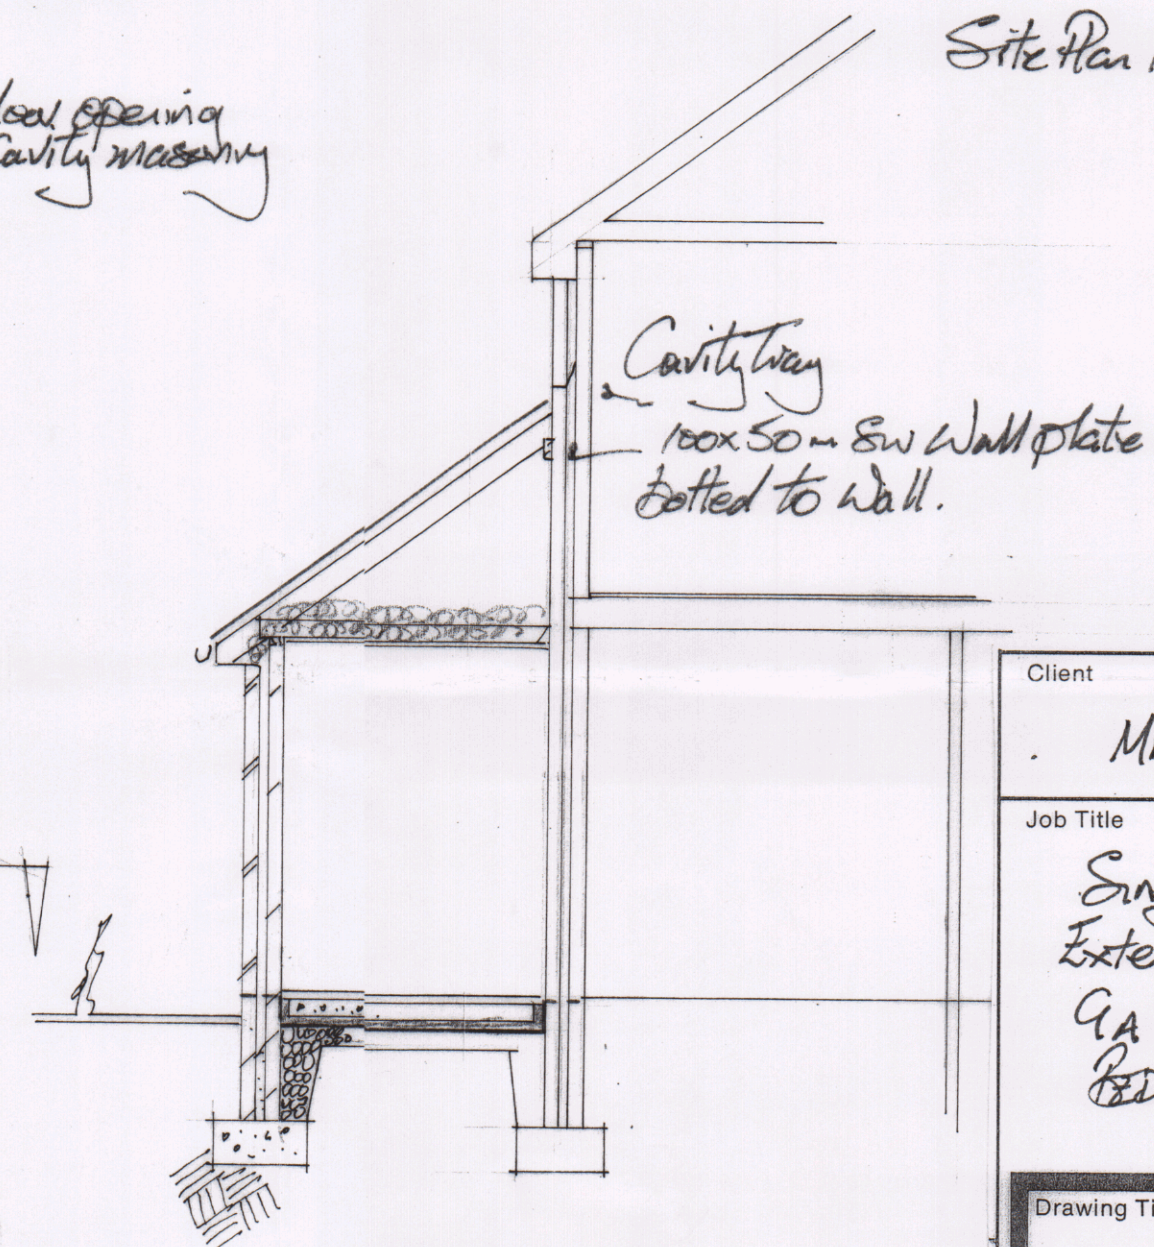

Section.

Client	
MR+MRS J RYAN	
Job Title	
Single-storey Side Extension & Alterations	
9A GLEBE PARK AVE	
BEDWORTH.	
Drawing Title	
Scale	
1:50 & 1:100.	
Date	Drawn by
MAY 2019	

