



Dimensions to be checked on site before commencing work. Any discrepancies shall be reported to the architect immediately.


Do not scale from these drawings except for planning purposes. Use figured dimensions only. Where applicable this drawing is to be read in conjunction with other consultants' drawings.

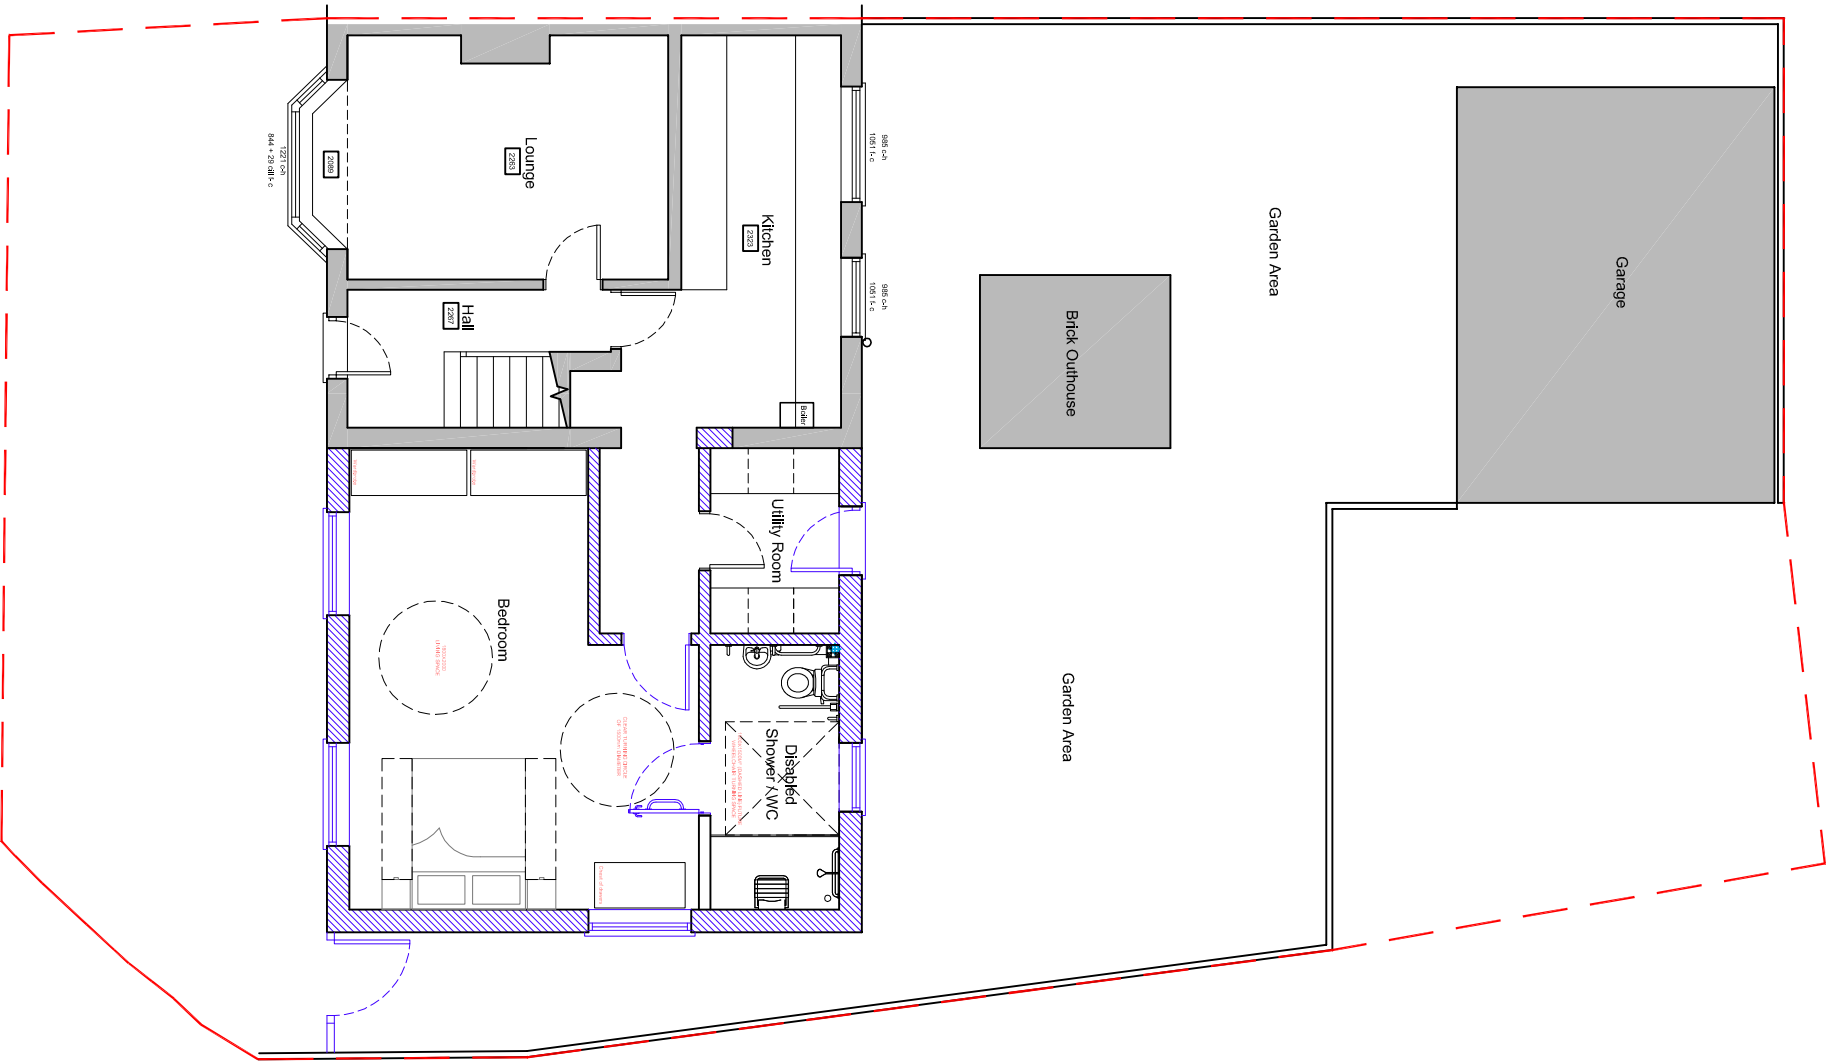

Ground floor plan scale 1:100

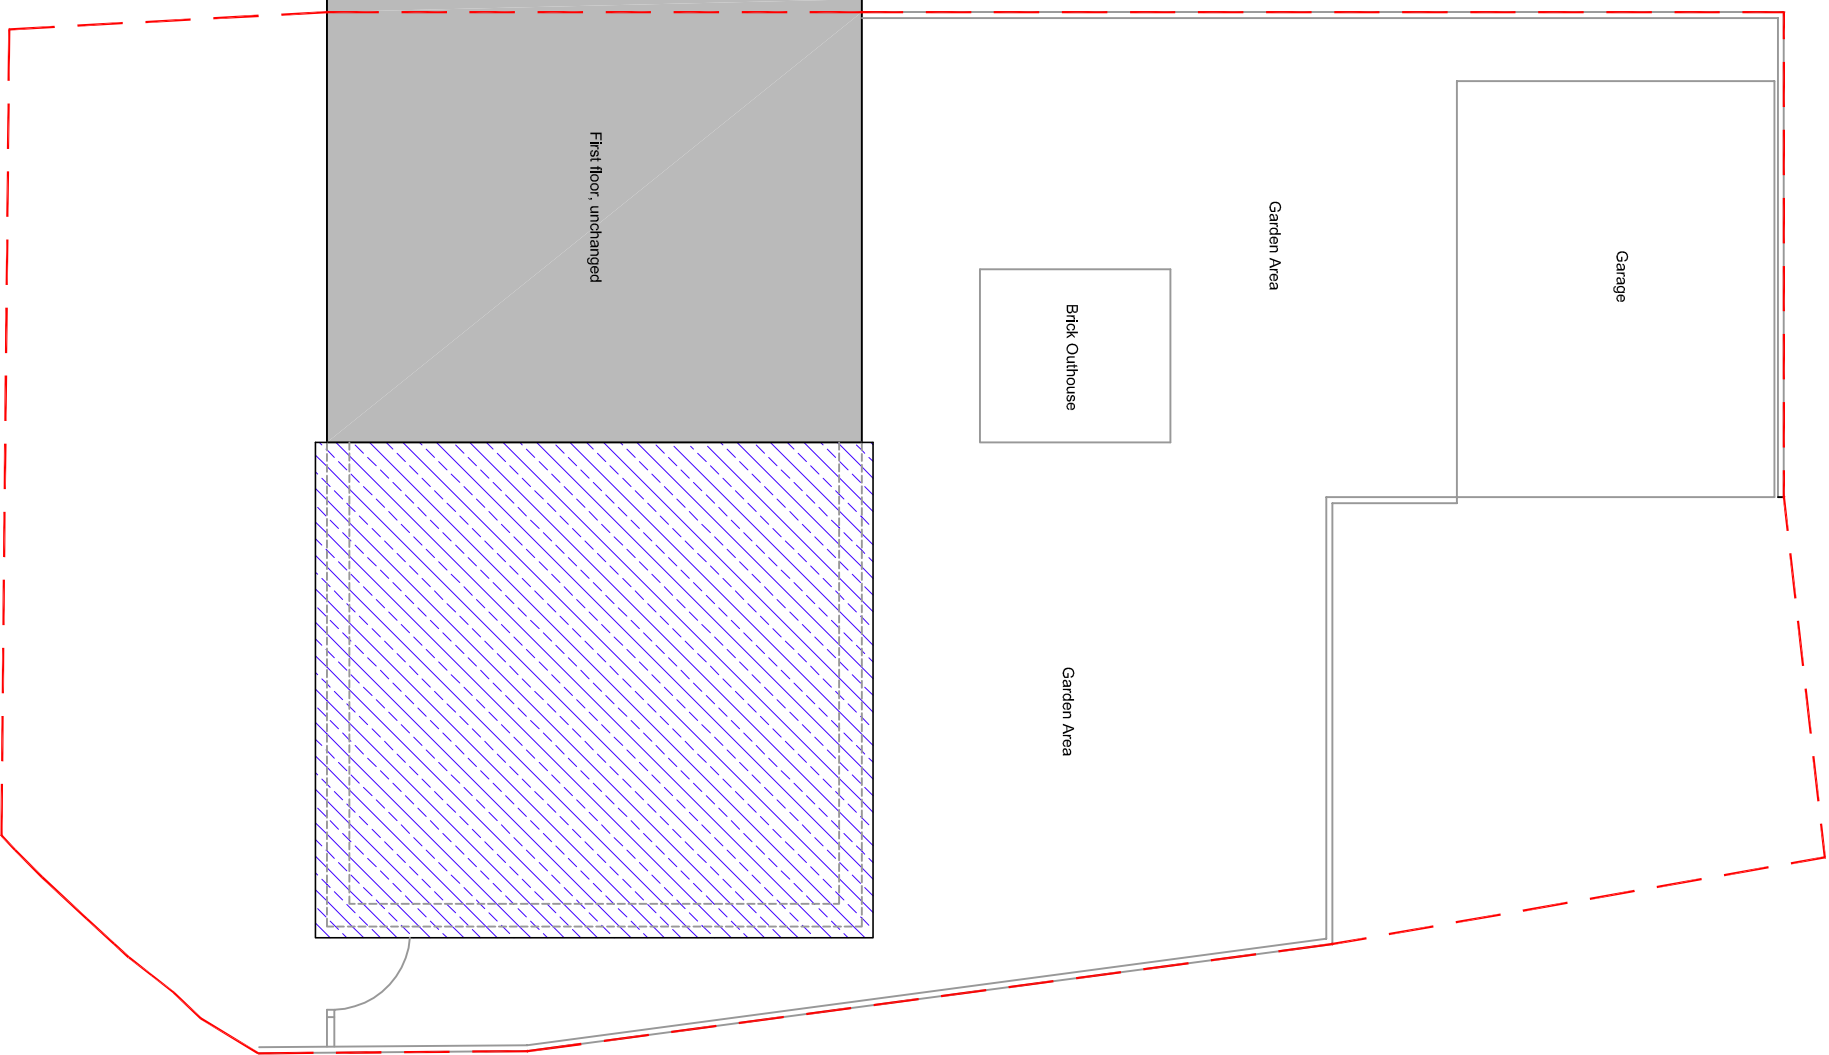

Roof plan (of extension flat roof) scale 1:100

 

Existing walls



Proposed walls



Proposed steel



|         |                                                                 |            |                |                |              |
|---------|-----------------------------------------------------------------|------------|----------------|----------------|--------------|
| For     | MR & MRS COOK                                                   | Title      | PROPOSED PLANS | Office Tel:    | 01243 983732 |
| Project | PROPOSED EXTENSION<br>AT 27 REDBRIDGE GROVE,<br>HAVANT, PO9 3DE | Date       | JAN 2020       | Drawn          | SR           |
|         |                                                                 | Scale      | as noted @ A3  | Checked        | -            |
|         |                                                                 | Job Number | PL317/19       | Drawing Number | <40          |
|         |                                                                 | Revision   |                |                | A            |