



E-01

Existing South Elevation

1:100



E-04

Existing East Elevation


1:100



E-02

Existing West Elevation


1:100

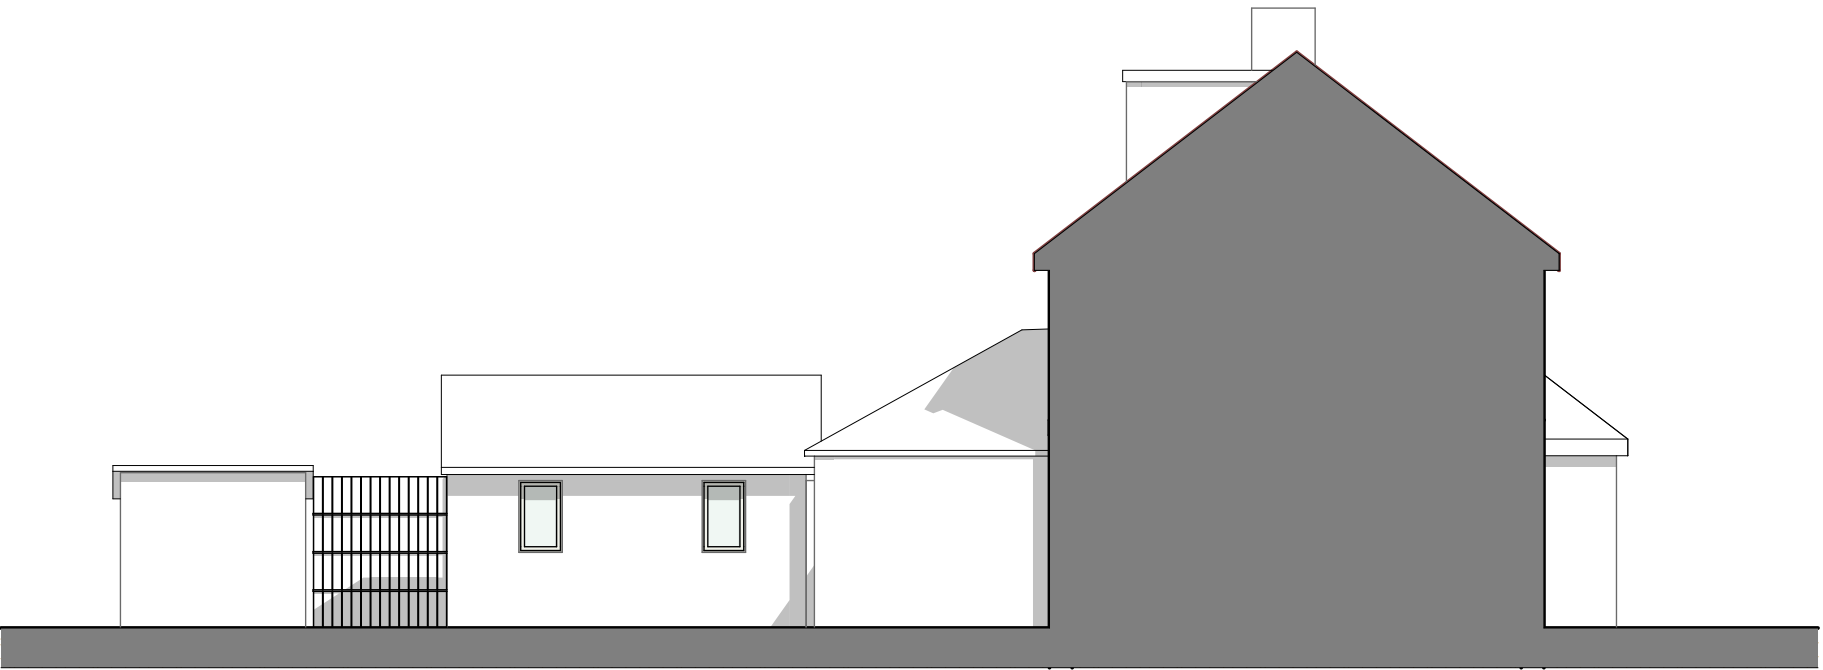

E-03

Existing North Elevation

1:100

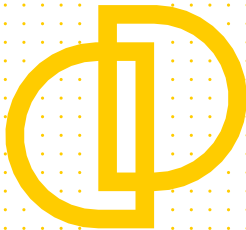

**Downland
Design Ltd.**

Issue Date

Date printed

30/10/2019

For:

Mr & Mrs T Barrett

Proposed Alterations

80 Horndean
Road
Emsworth
PO10 7PU

Survey
Drawings

Scale @ A3
1:100

Drawing:

Existing
Elevations

Drawing Number

project	number	rev
---------	--------	-----

1914 - 01.4		
-------------	--	--