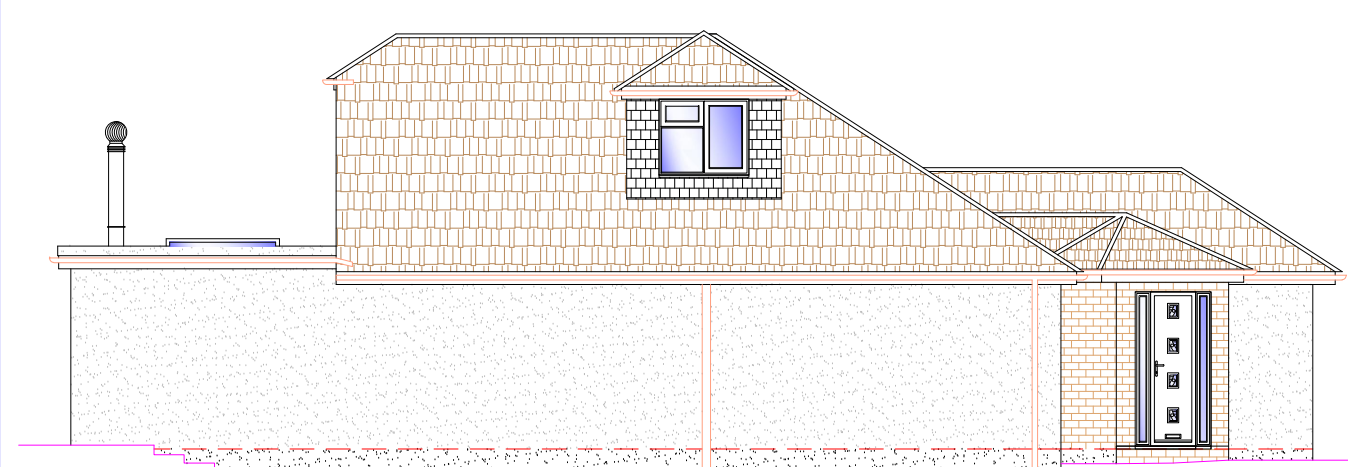
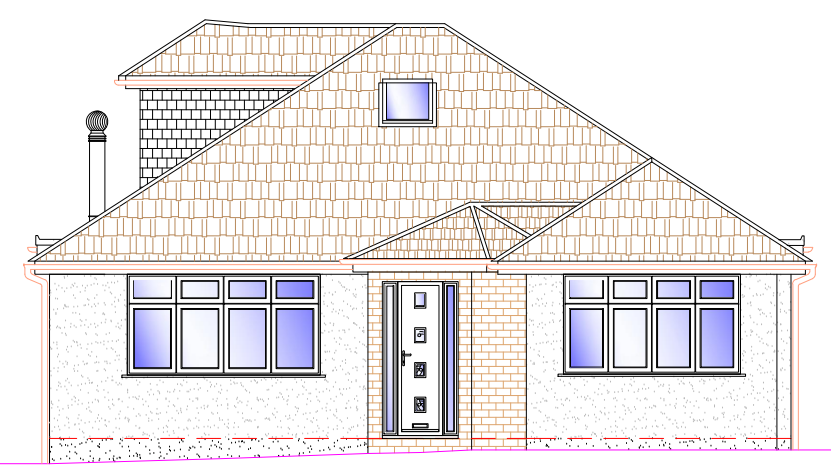
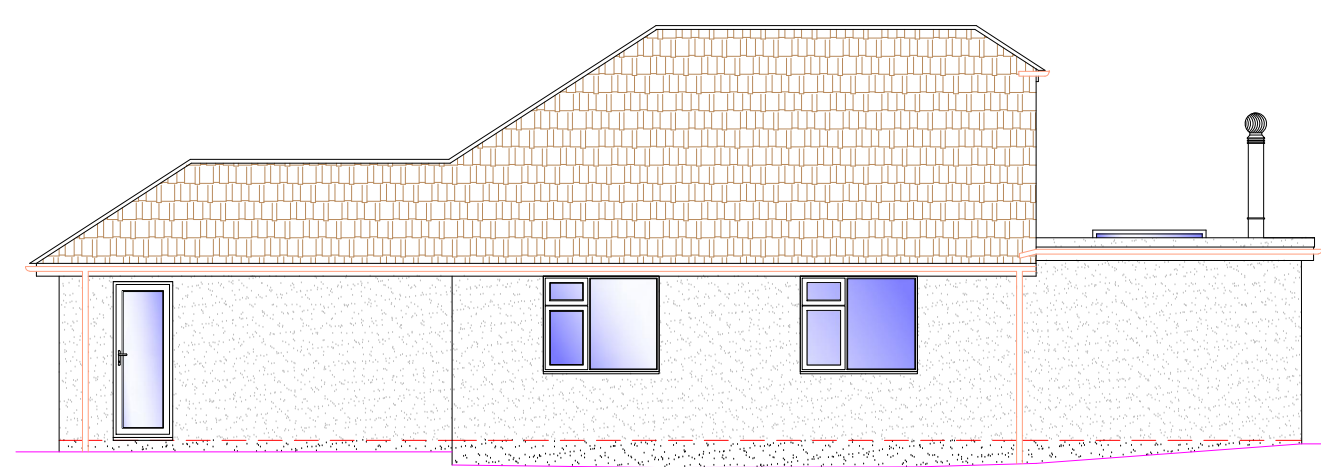
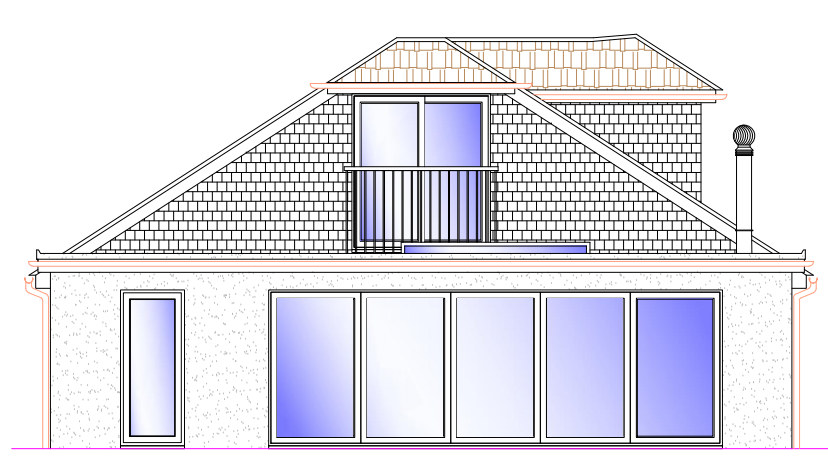
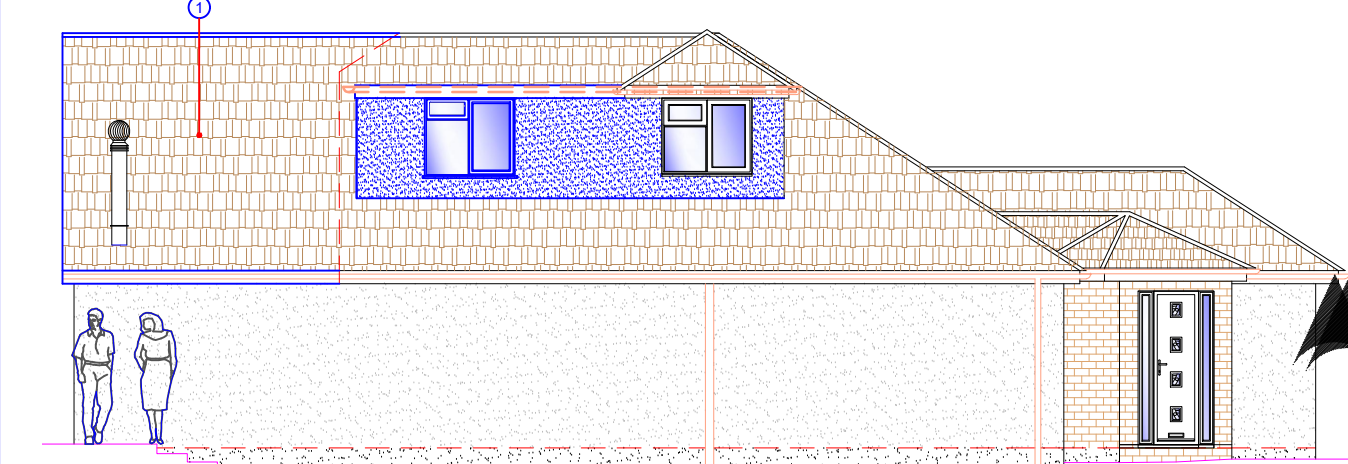
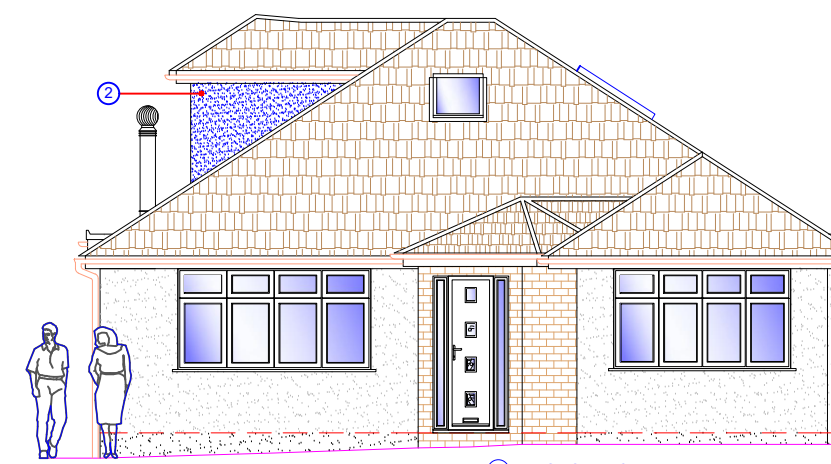
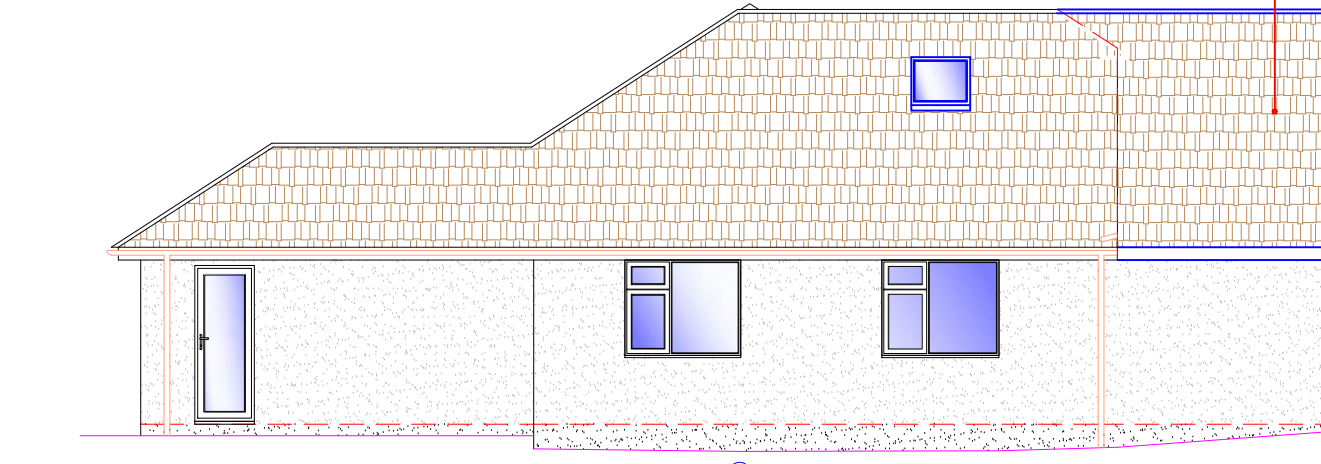
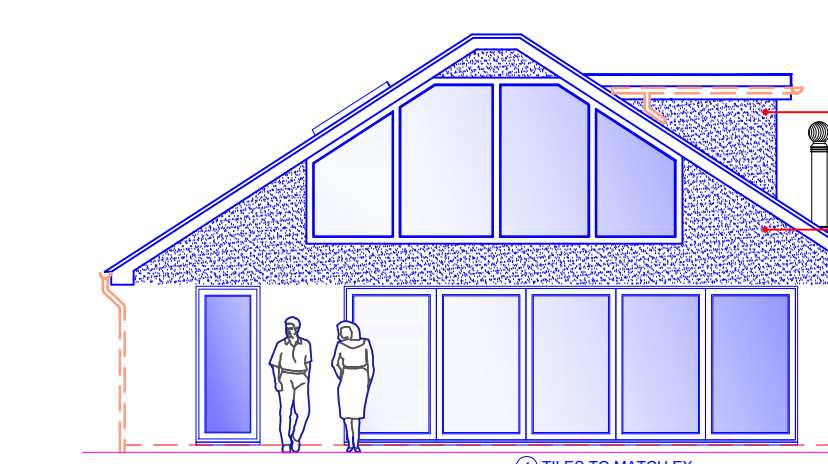
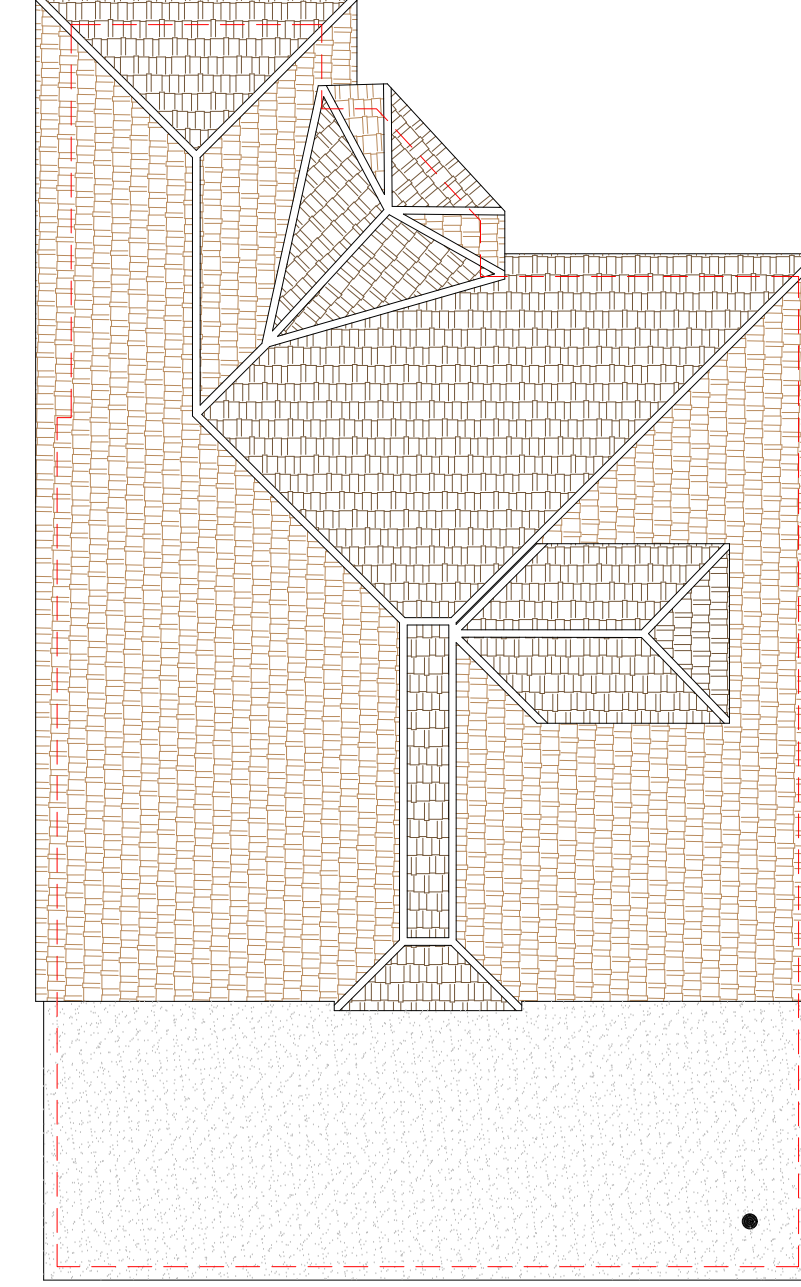
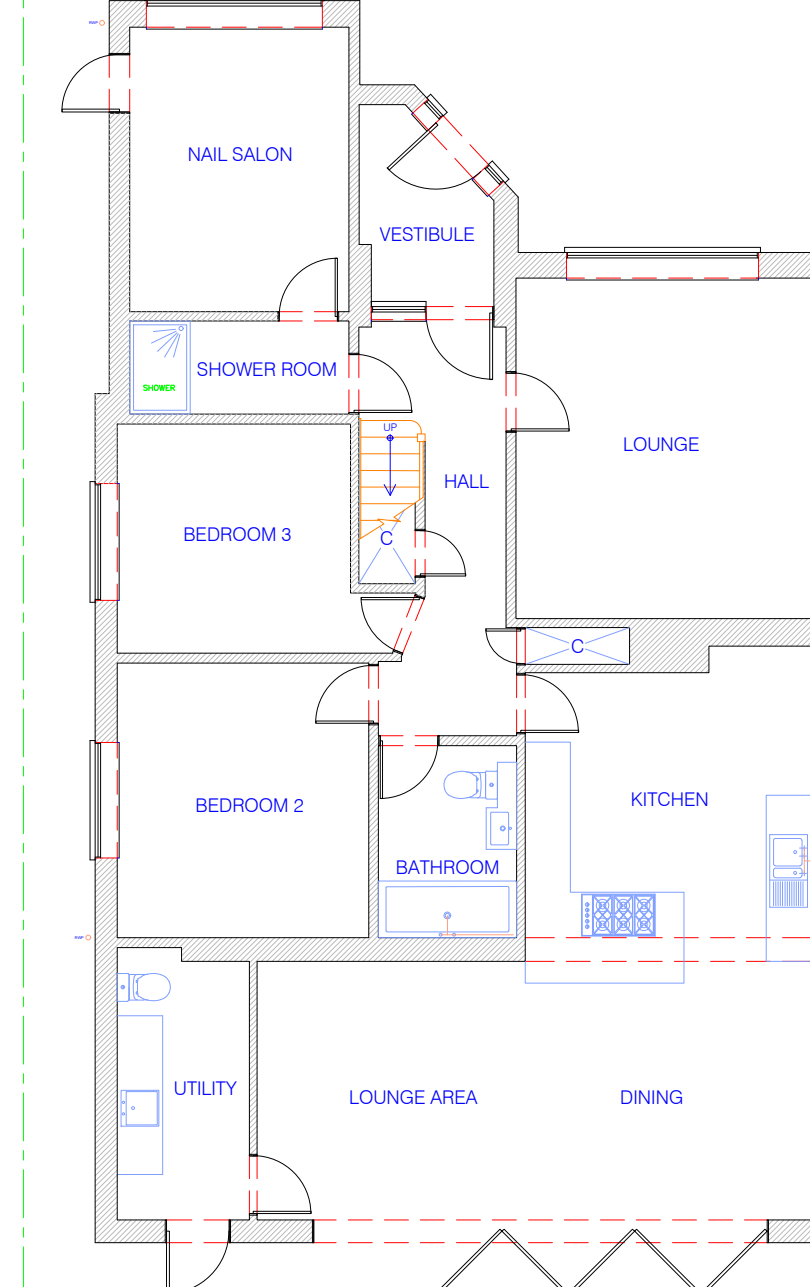
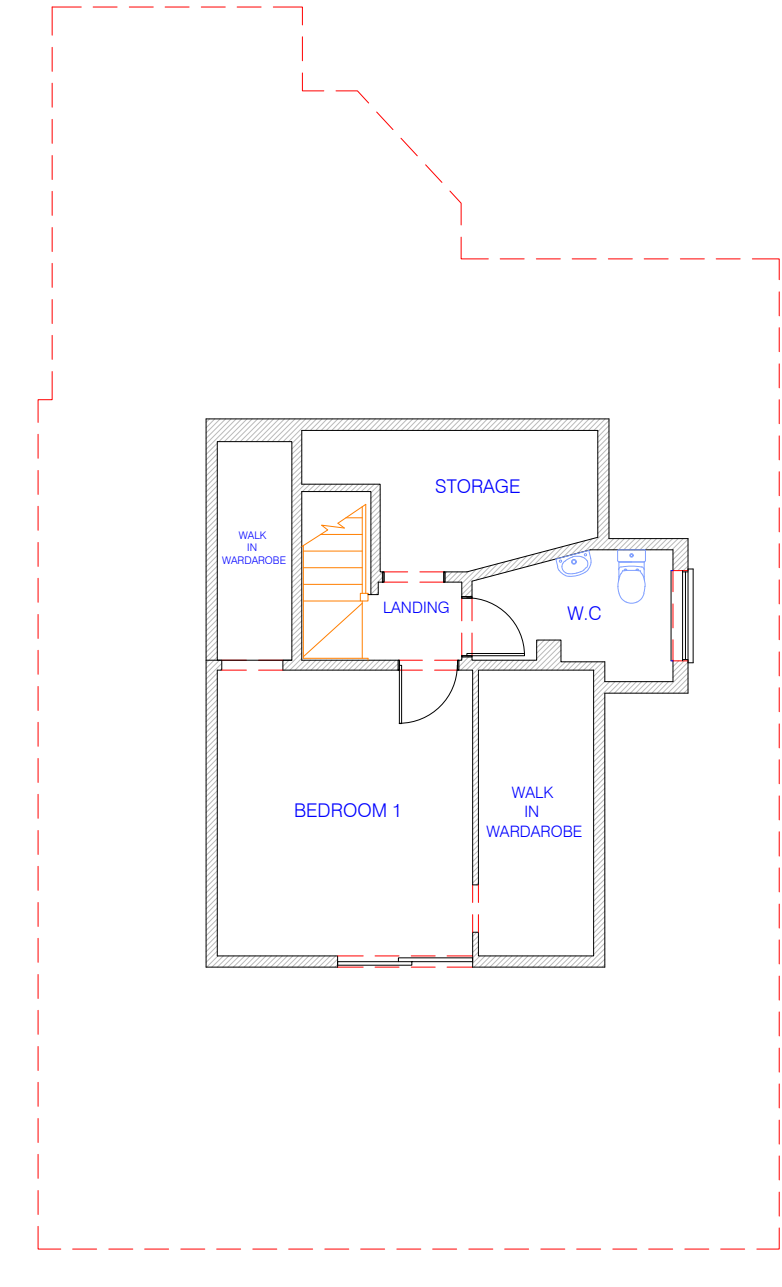
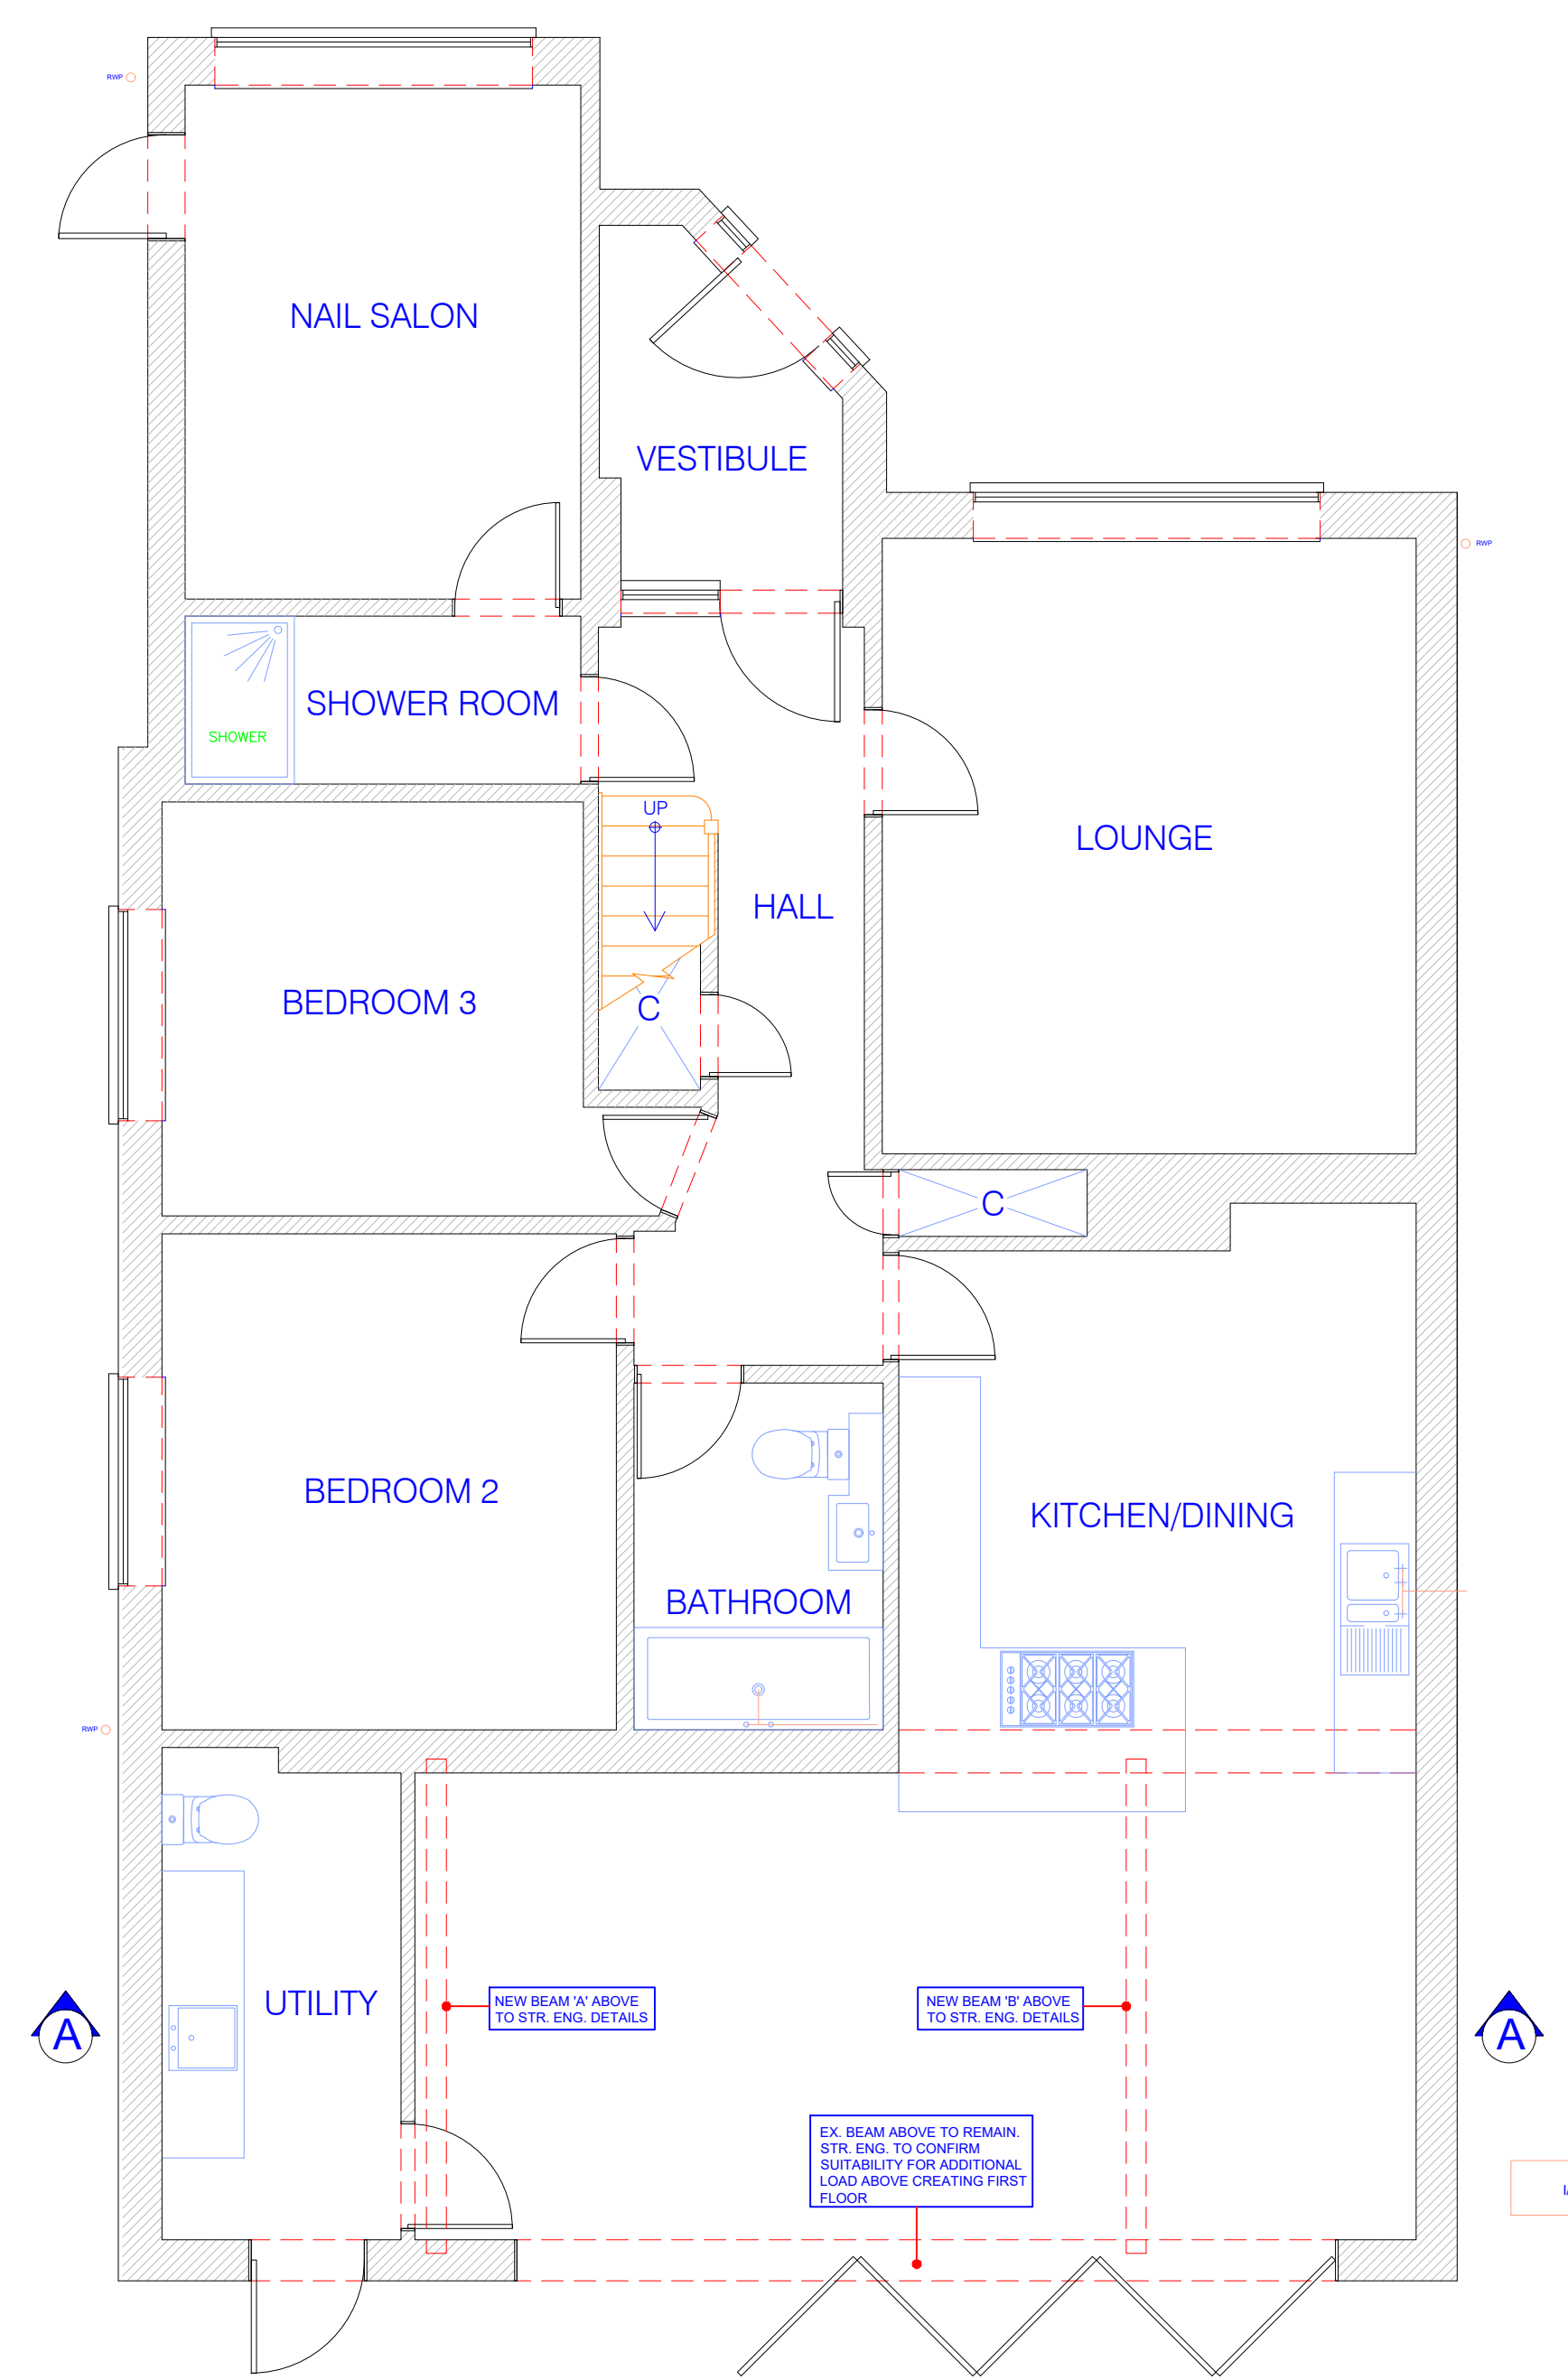
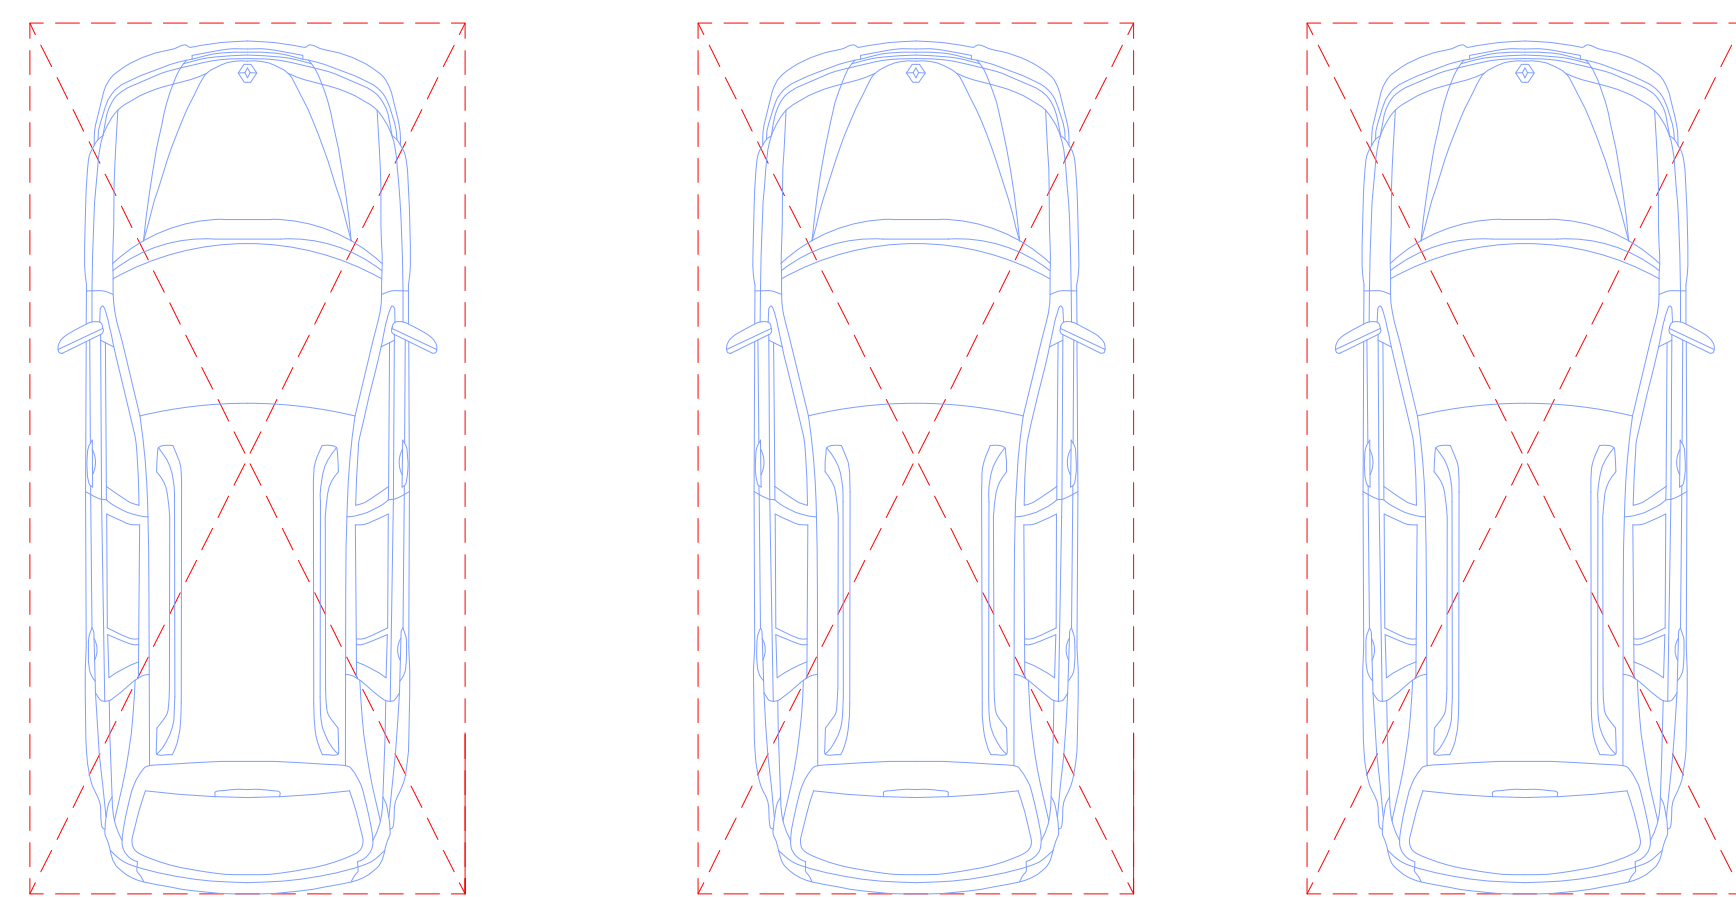
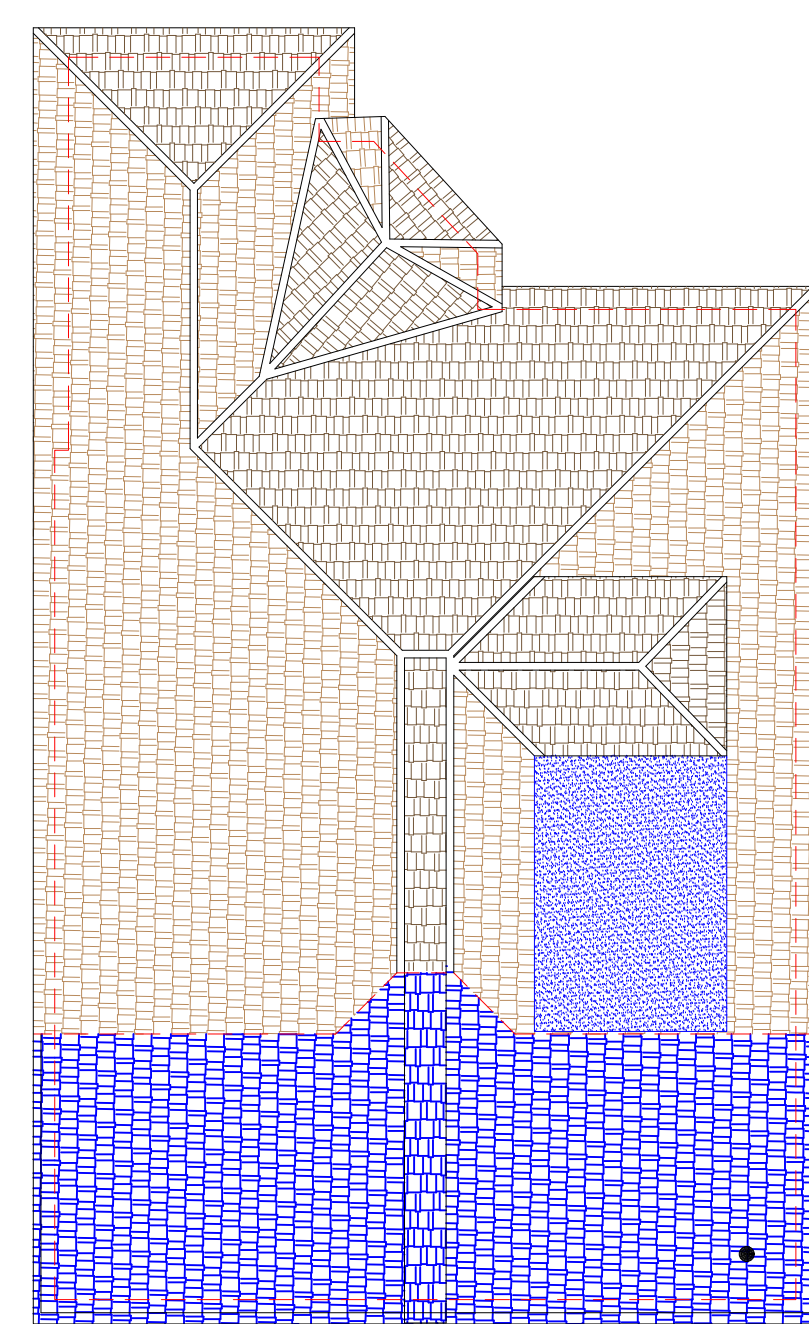
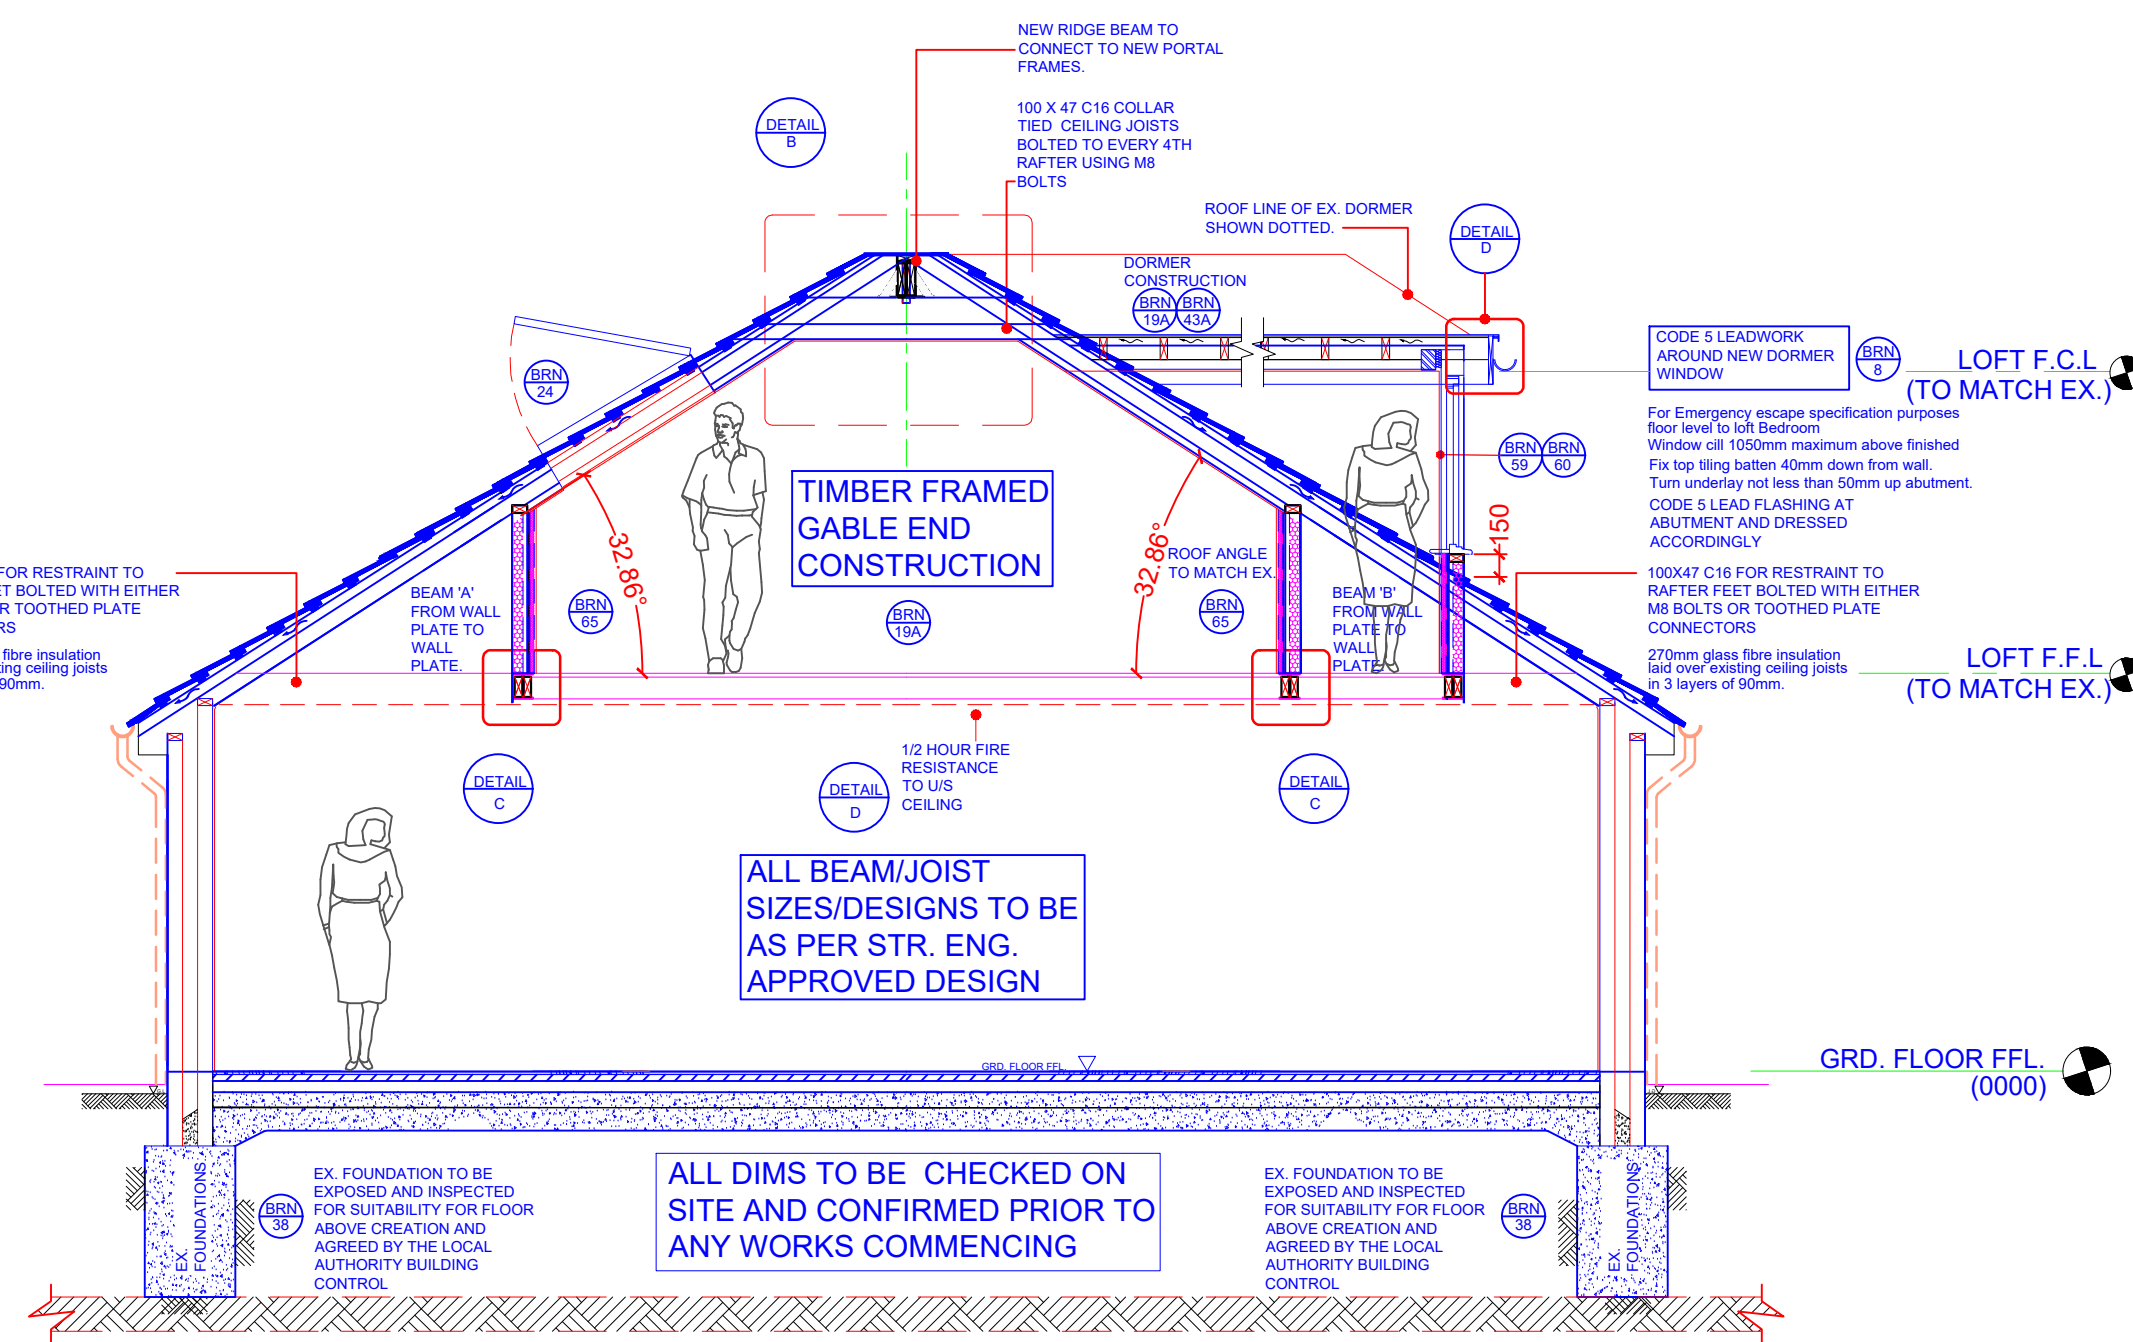
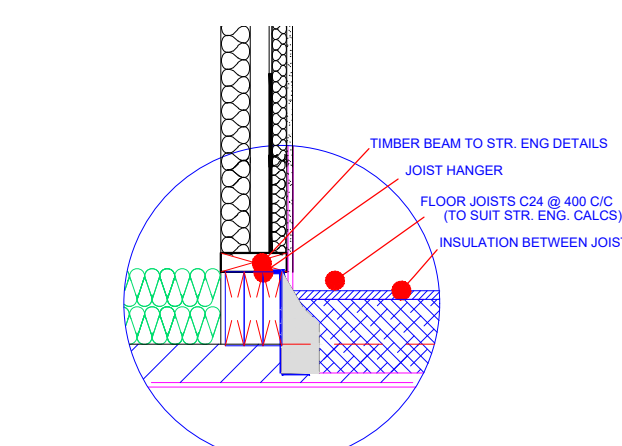
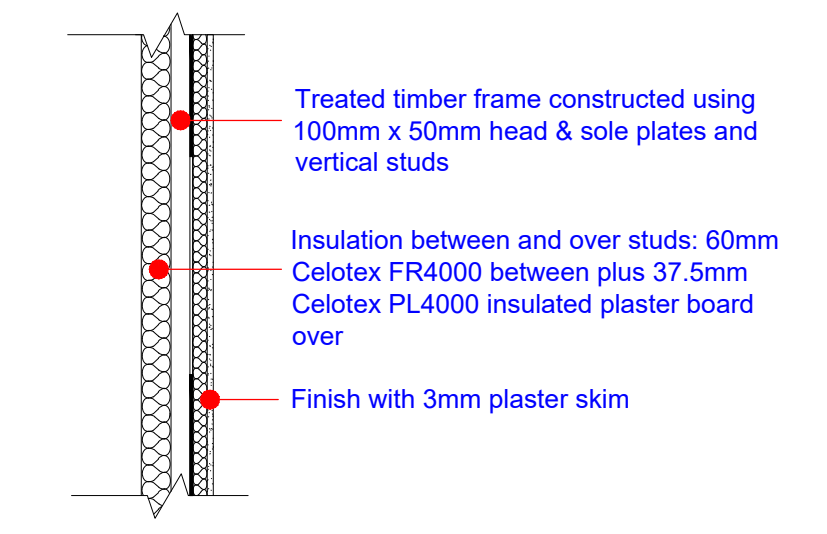
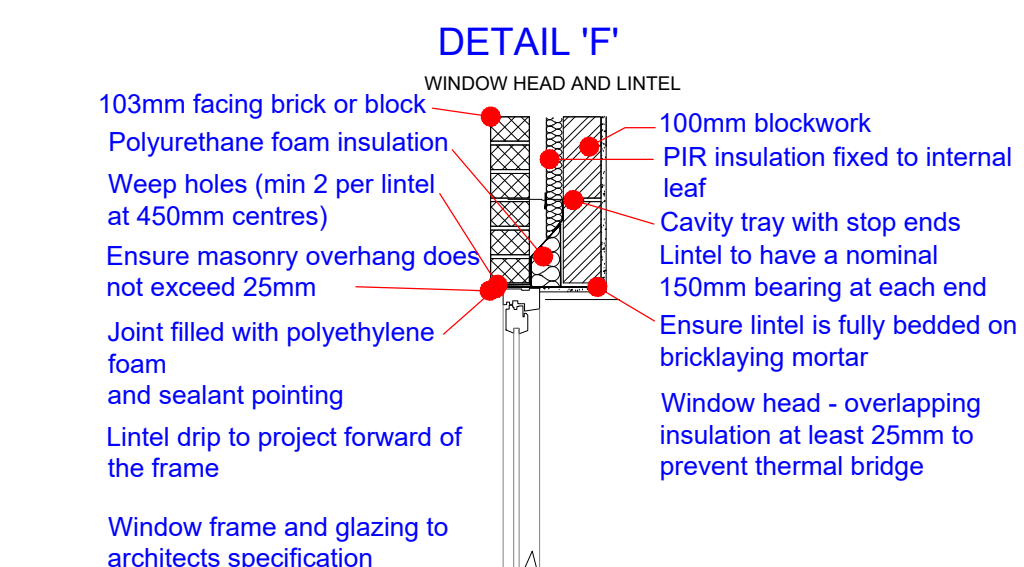



1 EXISTING SIDE ELEVATION
1:1002 EXISTING FRONT ELEVATION
1:1003 EXISTING SIDE ELEVATION
1:1004 EXISTING REAR ELEVATION
1:1008 PROPOSED SIDE ELEVATION
1:509 PROPOSED FRONT ELEVATION
1:5010 PROPOSED SIDE ELEVATION
1:5011 PROPOSED REAR ELEVATION
1:505 EXISTING ROOF PLAN
1:1006 EXISTING GRD FLOOR PLAN
1:1007 EXISTING FIRST FLOOR PLAN
1:10019 PROPOSED GRD FLOOR PLAN
1:5012 PROPOSED ROOF PLAN
1:10013 PROPOSED SECTION 'A' - 'A'
1:5014 PROPOSED - DETAIL 'C'
1:20

ASHLAR/DWAF WALLS



15 PROPOSED ASHLAR/DWAF WALL
1:2016 PROPOSED DETAIL 'F'
1:20

COLD FLAT ROOF

- Single ply membrane to BBA or WIMLAS Certificate
- 22mm exterior grade plywood on firing to give a 1:40 fall
- Eaves vent equivalent to 25mm continuous strip
- 47 x 195mm grade C24 joists at 400 ctrs (see engineers details for sizes)
- 50mm air gap above the insulation

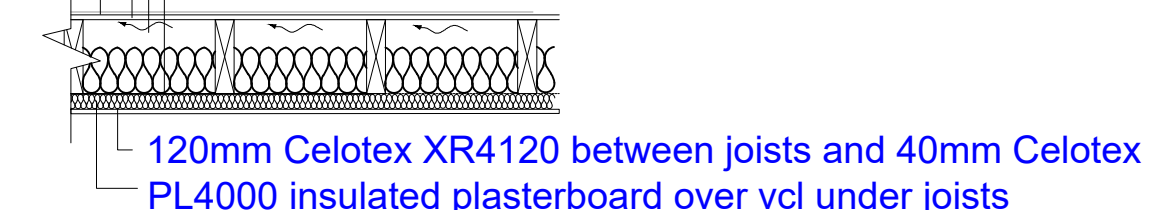17 PROPOSED ROOF SECTION
1:20

Finish with a 3mm plaster skim

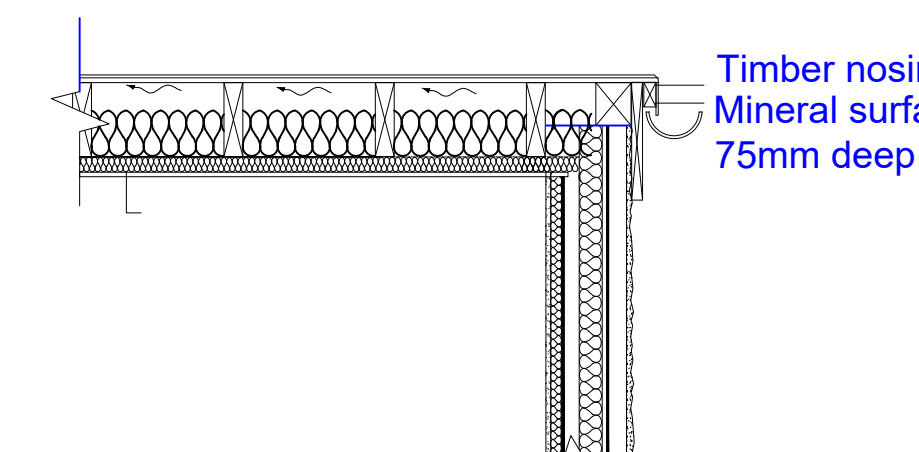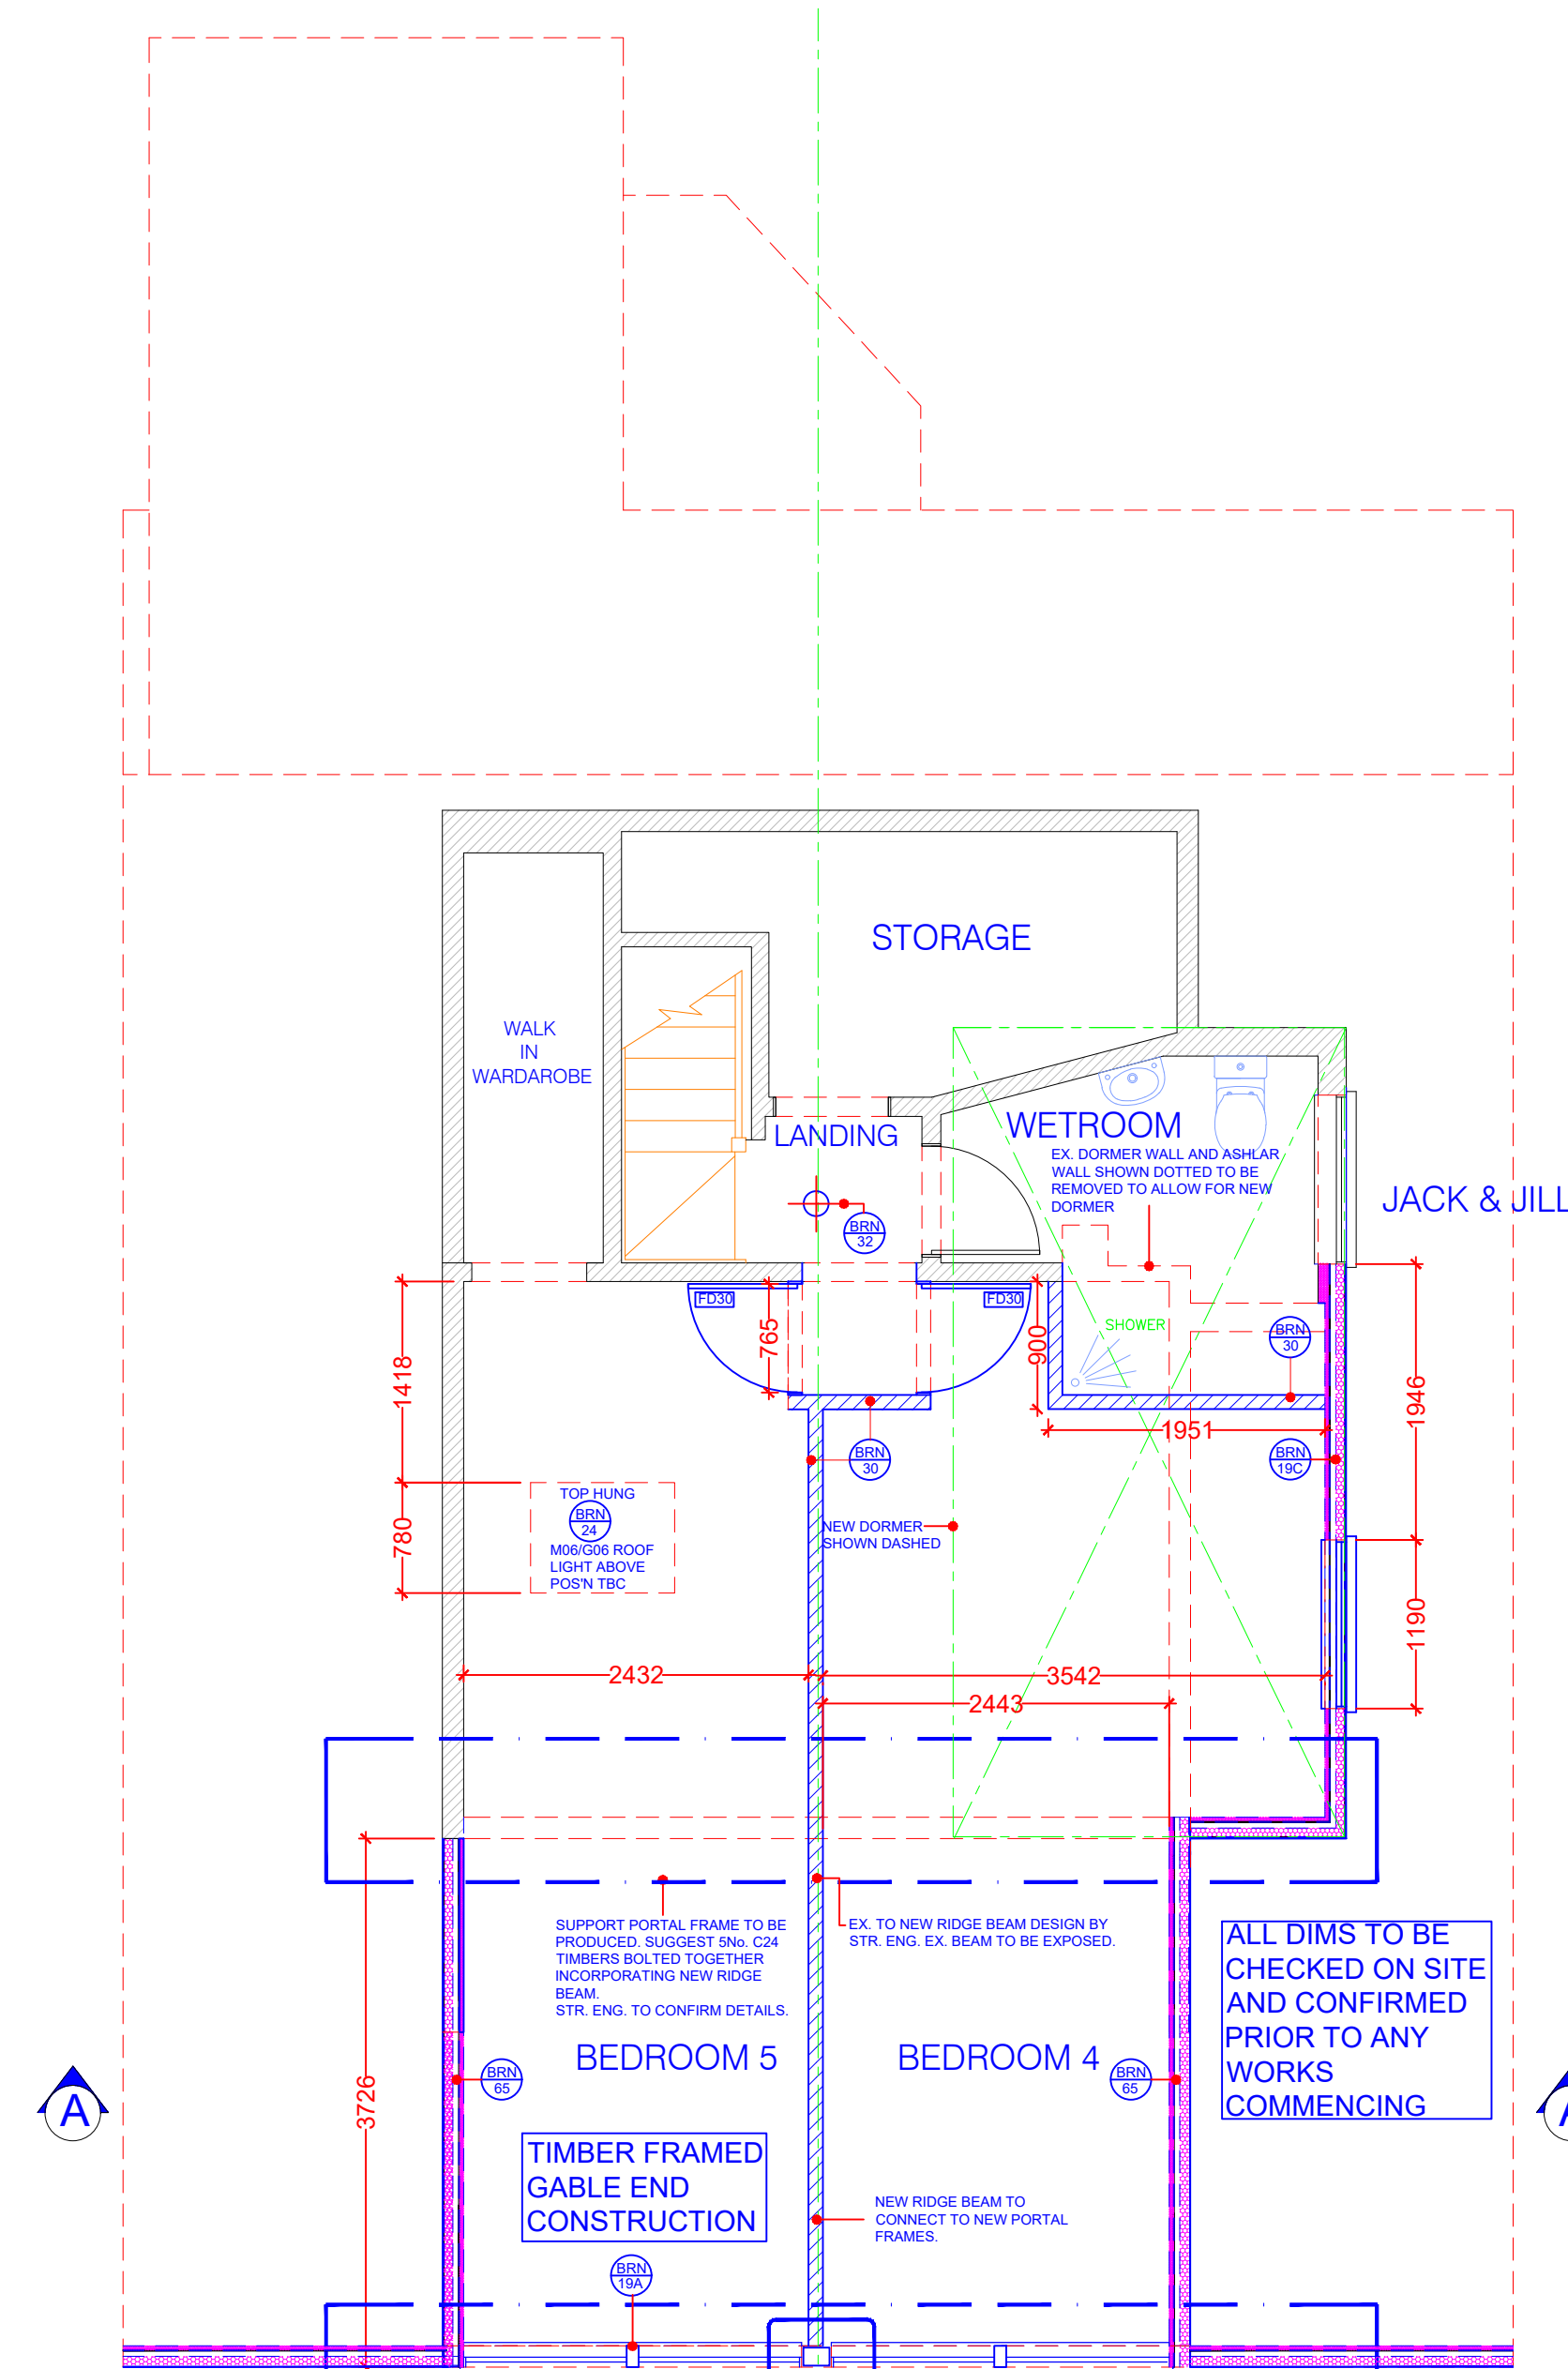
17 PROPOSED ROOF SECTION
1:20DETAIL 'D'
WELTED DRIP TO EXTERNAL GUTTER18 PROPOSED DETAIL 'D'
1:2020 PROPOSED FIRST FLOOR PLAN
1:50

RENDERED TIMBER FRAMED WALL

- Render finish (to comply with BS 5262) - applied in 3 coats at least 20mm thick to stainless steel render lath
- 25 x 50mm preservative treated battens to provide vented and drained cavity
- External quality plywood sheathing - 12mm thick marine ply wood (or other approved)
- Breathable membrane - having a vapour resistance of not more than 0.5 MN/m²

TREATED TIMBER FRAMED WALL

- Treated timber frame constructed using 100mm x 50mm head & sole plates and vertical studs
- Insulation between and over studs 60mm Celotex FR4000 between plus 37.5mm Celotex PL4000 insulated plasterboard finished with 3mm plaster skim

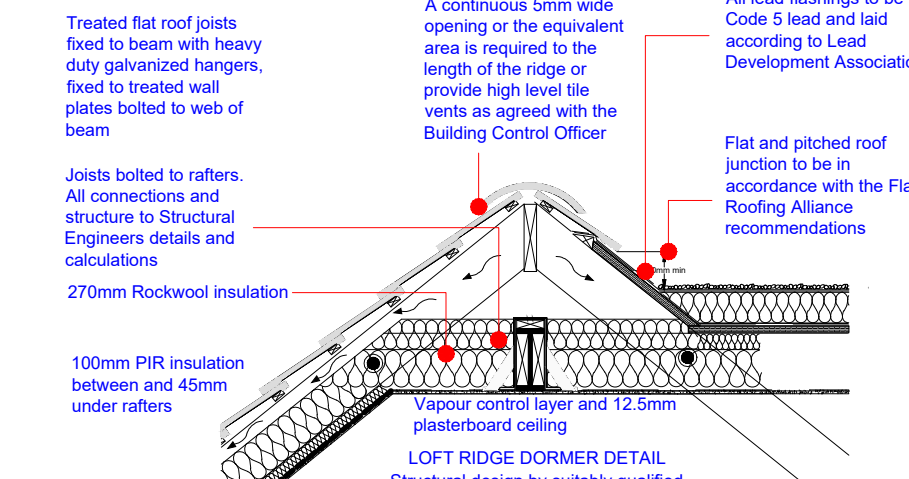21 PROPOSED DORMER WALLS
1:2022 PROPOSED DETAIL 'B'
1:30

NOTE: DRAWING: STAPLEY 01A TO BE USED IN CONJUNCTION WITH ASSOCIATED BUILDING REGULATIONS NOTES STAPLEY/BRN. DIRECTIONAL NORTH ARROW SHOWN ON BLOCK & LOCATION PLANS STAPLEY/BLP. DETAILS AND DIMENSIONS OF ALL LEVELS OF PROPOSED PLANS TO BE CHECKED ON SITE BY APPOINTED CONTRACTOR PRIOR TO ANY COMMENCEMENT/ORDERING OF MATERIALS OF WORK, ANY QUERIES, VARIATIONS OR DISCREPANCIES DIRECTED TO CLIENT - DM DESIGNS ACCEPTS NO RESPONSIBILITY IN ANY PART ON DRAWINGS UNLESS OTHERWISE AGREED PRIOR.

BRN 1 DENOTES ATTACHED BUILDING REGULATION NOTES
DENOTES ITEM No.

MODIFICATIONS	ISSUE:
ADDED CAR PARK PLAN	01.08.2019 - B
TITLE	FIRST FLOOR REAR EXTENSION ABOVE EXISTING GRD. FLOOR EXTENSION & SIDE FACING DORMER INCREASE

CUSTOMER
6 MEADOW RISE
COWPLAIN,
WATERLOOVILLE,
PO8 9AB



DRAWING NO: 1 OF 1
STAPLEY_01A
SCALE: VARIES:
DATE: 15.07.2019
REVISION: B A0