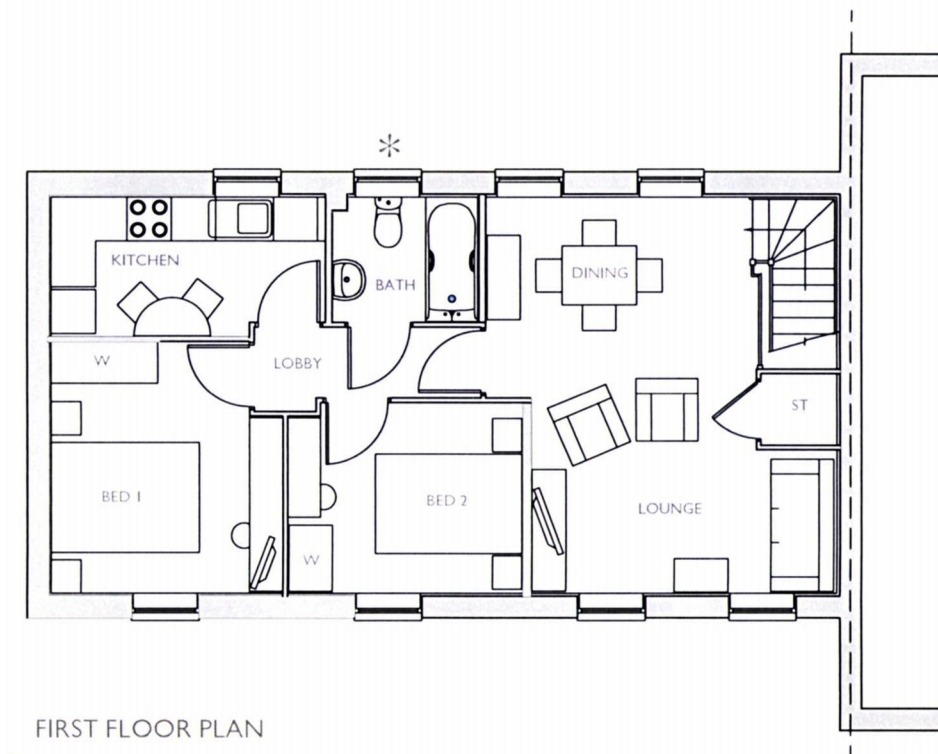
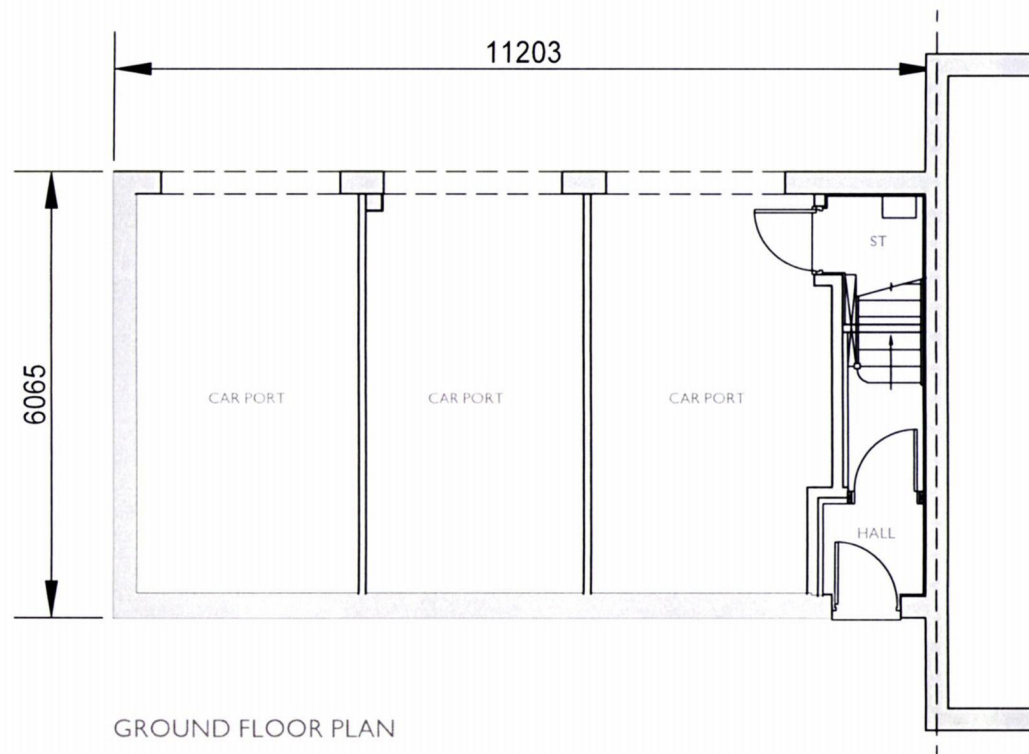


PLOT 92 (AS)

2 BED (4 PERSON)
COACH HOUSE
2.0 STOREY
704 SqFt

Project: HAVANT ROAD,
EMSWORTH

Title: TYPE 73
FLOOR PLANS

Drawn by: RKDB Checked by: MAH

Scale @ A3:

Scale 1:100

Date: OCTOBER 2017

Rev	Date	Drawn	Checked

Drg No: CB_15_105_T73_P01 Rev:

Client:

BARRATT
HOMES

COOPERBAILLIE