



Solar panels

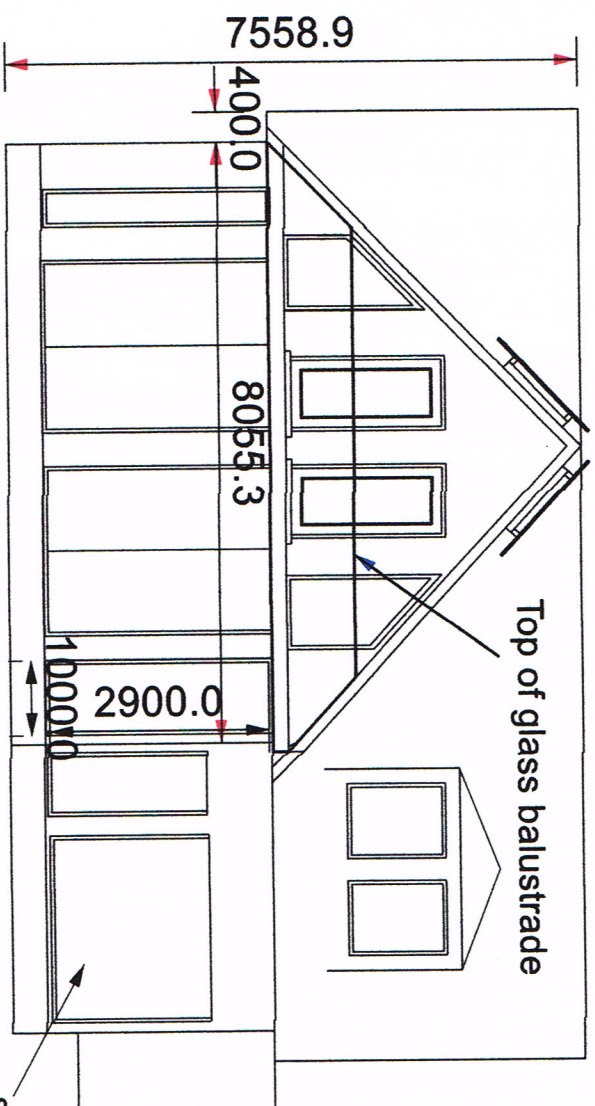

Amendment showing glass balustrade to balcony

North Side

Solar panels

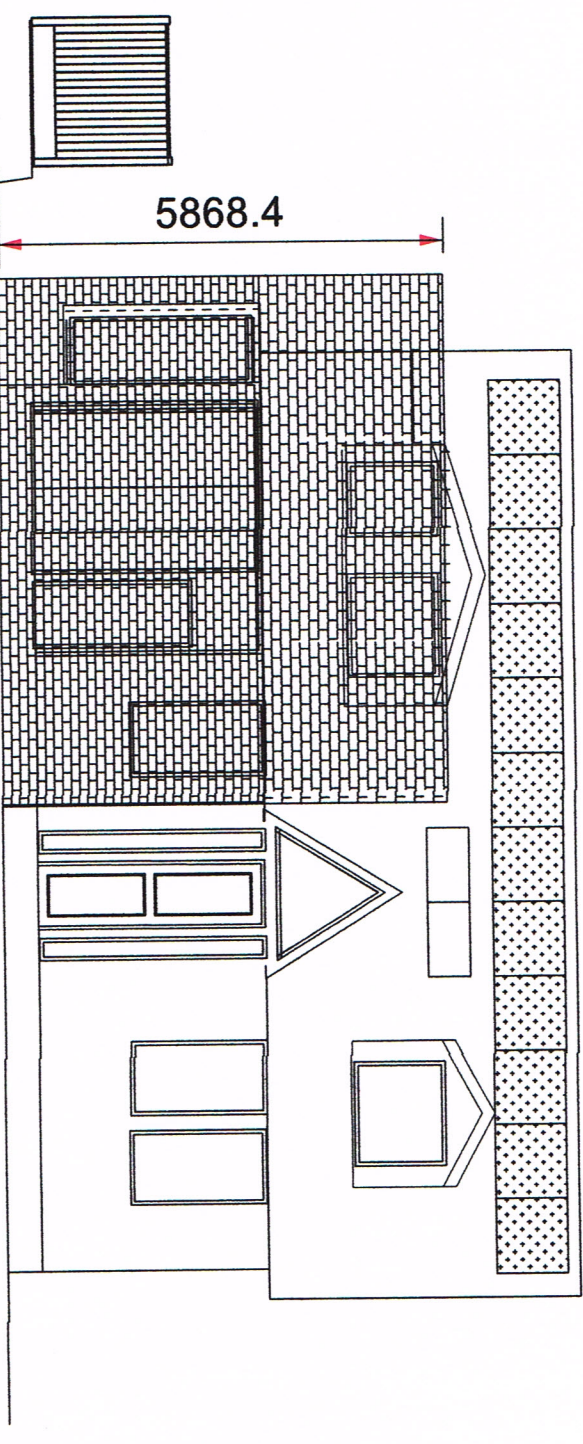


South side with garage in front

Solar panels

Updated to show datum point

North and South Elevations

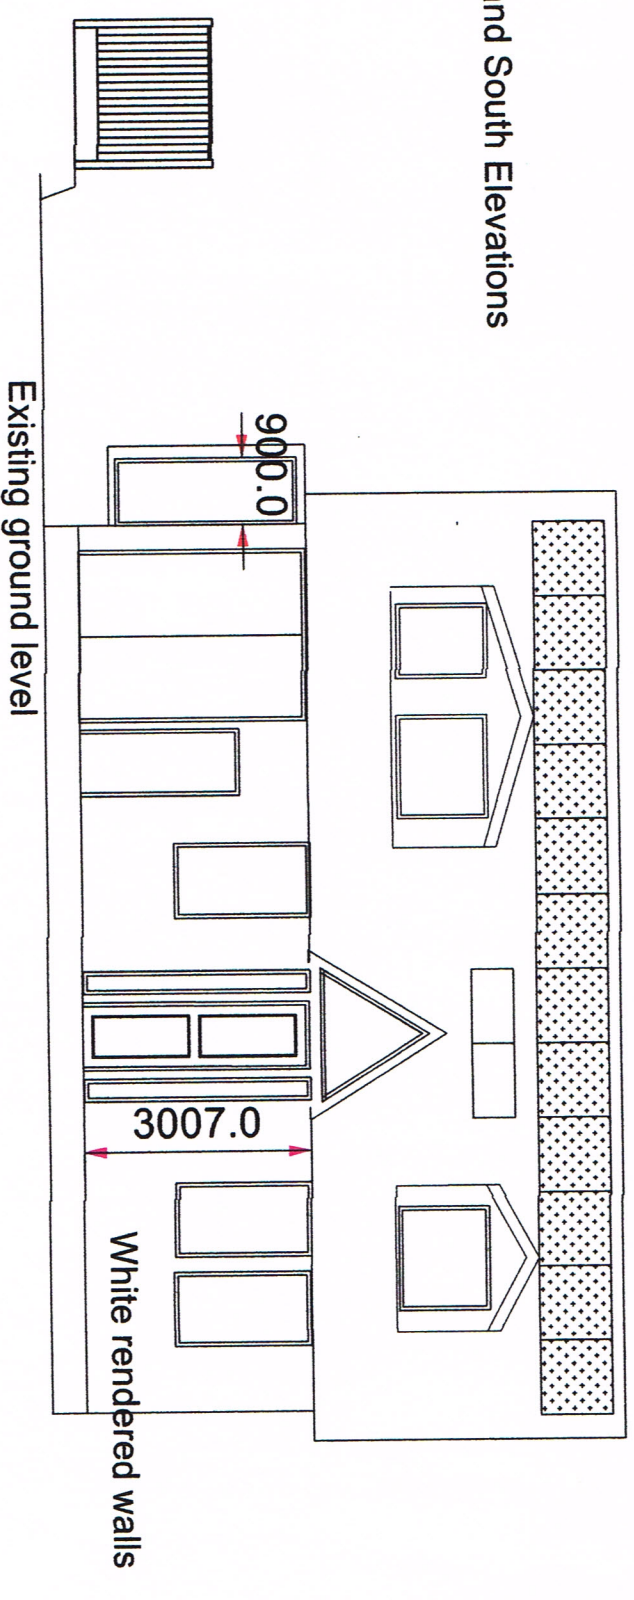

South Side

Existing ground level

HEWLINS HOUSE

Scale 1:100
on A3

Peter Milburn
Peter Hewlins Designs
128 Duke Road
London
W4 2DF

Mobile: 07973 814 108


Email: phewlins@aol.com

Site: Plot 1 next to the Retreat
Croft Lane
Hayling Island

Drawing No HHNESE3/2




East Elevation

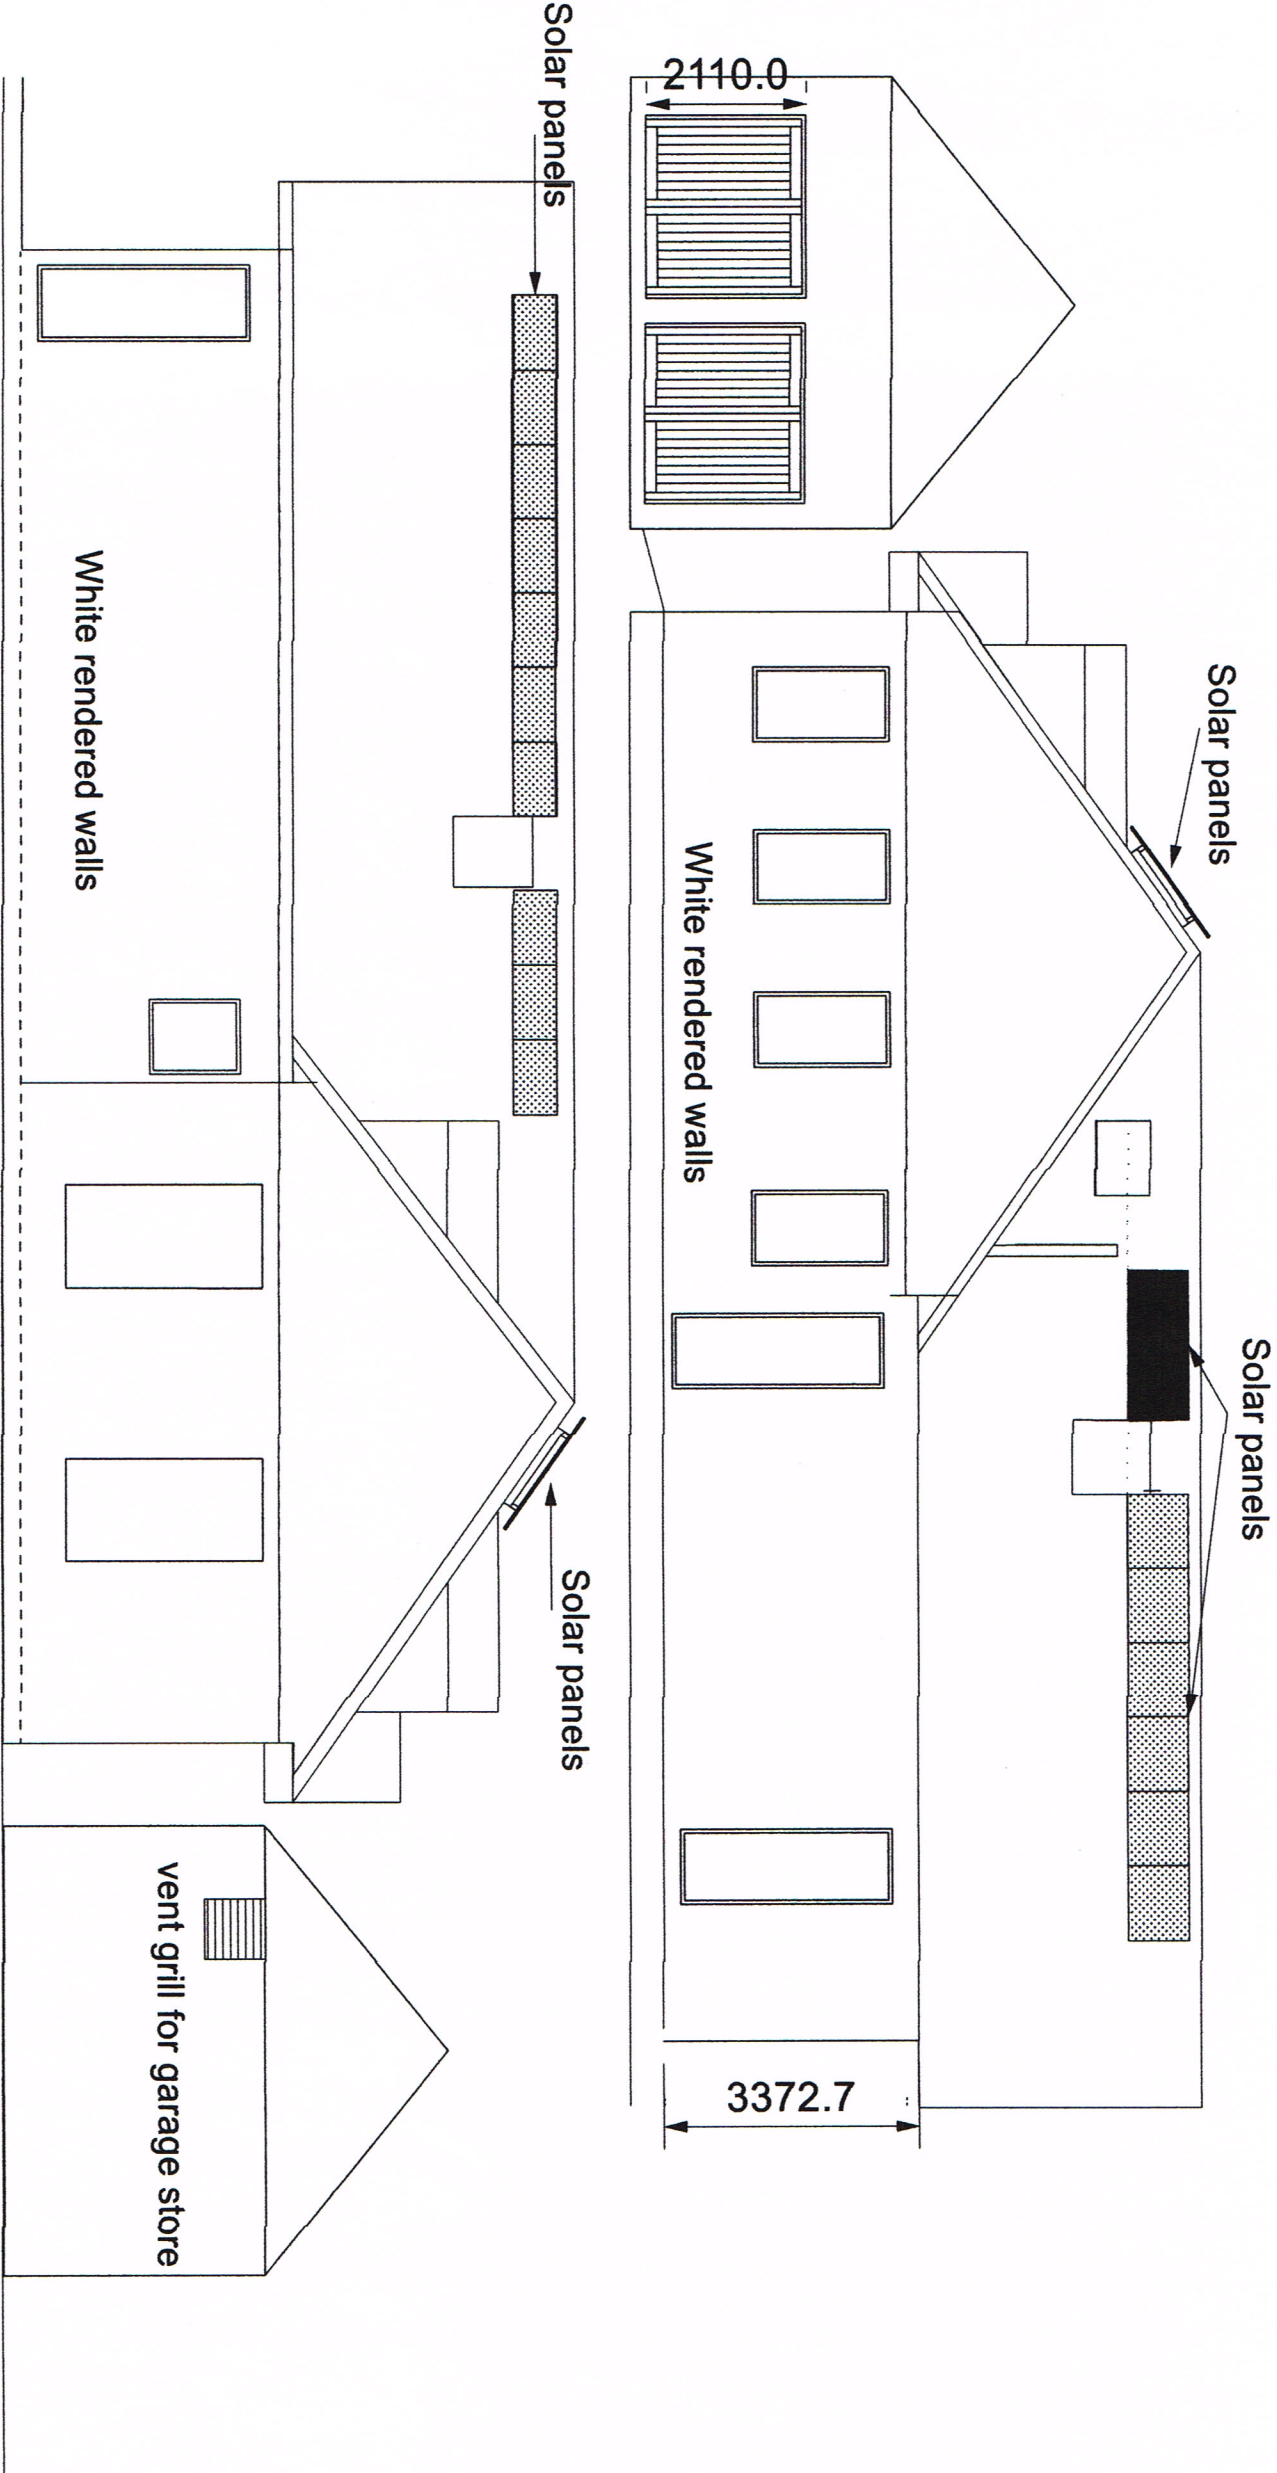

West Elevation

HEWLINS HOUSE

Scale 1:100
on A3

 

Peter Milburn
Peter Hewlins Designs
128 Duke Road
London
W4 2DF
Mobile: 07973 814 108

Email: phewlins@aol.com

Site: Plot 1 next to the Retreat
Croft Lane
Hayling Island
Drawing No HHEEWE3/2