



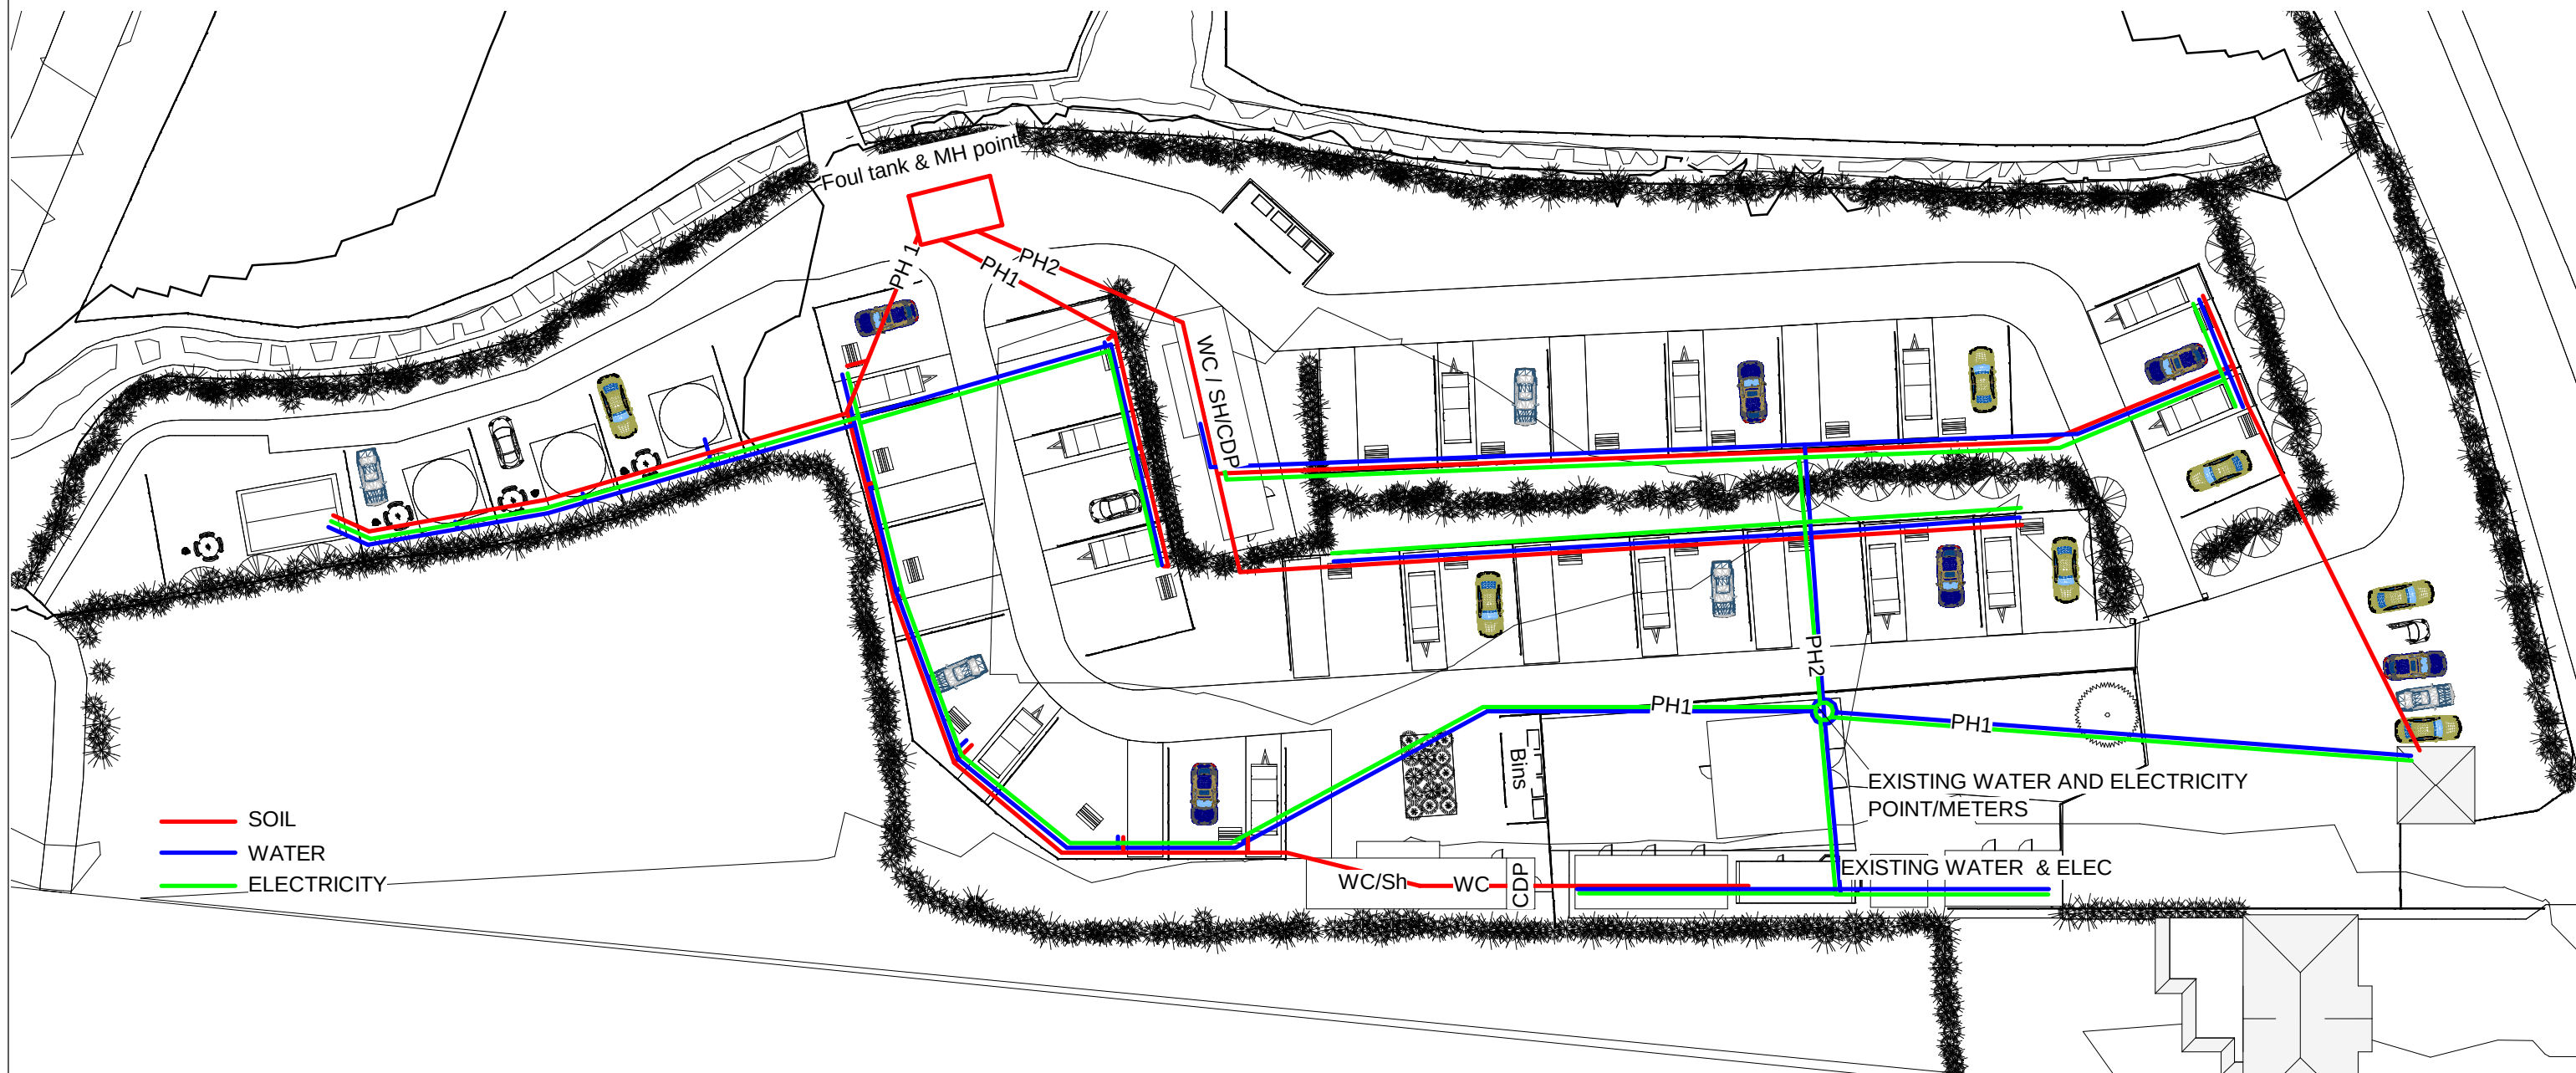

1 SERVICES SITE PLAN
1 : 500

IJ Murray Associates Ltd

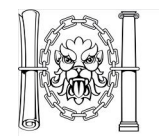

CIAT
REGISTERED PRACTICE

www.ijma.co.uk

I J Murray Associates Ltd
200 Seafront
Hayling Island
Hampshire
PO11 9HR
Phone 07779 246915
e-mail ian@ijma.co.uk

These drawings are the property of IJ Murray Associates Ltd and should not be reproduced or used in any way without the permission of a Director of IJ Murray Associates Ltd

These drawings are for planning and building regulation purposes only and are not for construction. All dimensions should be checked on site before work commences

Mr & Mrs Murray
**POUND CROFT
PREMIER CAMPING**

Proposed Services

Project number	Project Number	A114 V2
Date	Issue Date	
Drawn by	Author	
Checked by	Checker	Scale
		1 : 500