




FRONT // NORTH ELEVATION 1:100
(UNCHANGED)

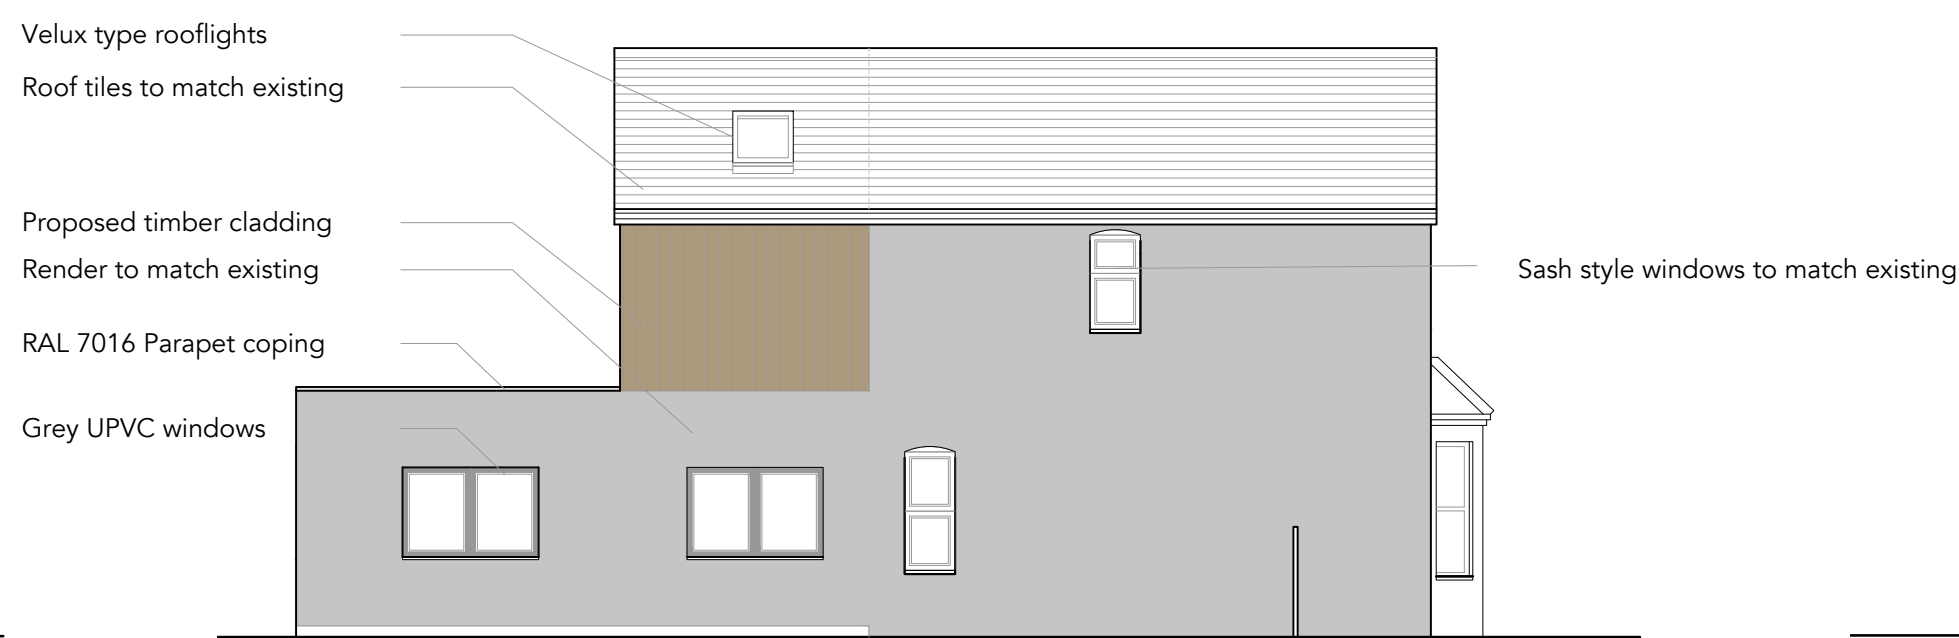


PROPOSED SIDE // EAST ELEVATION 1:100



PROPOSED REAR // SOUTH ELEVATION 1:100




PROPOSED SIDE // WEST ELEVATION 1:100

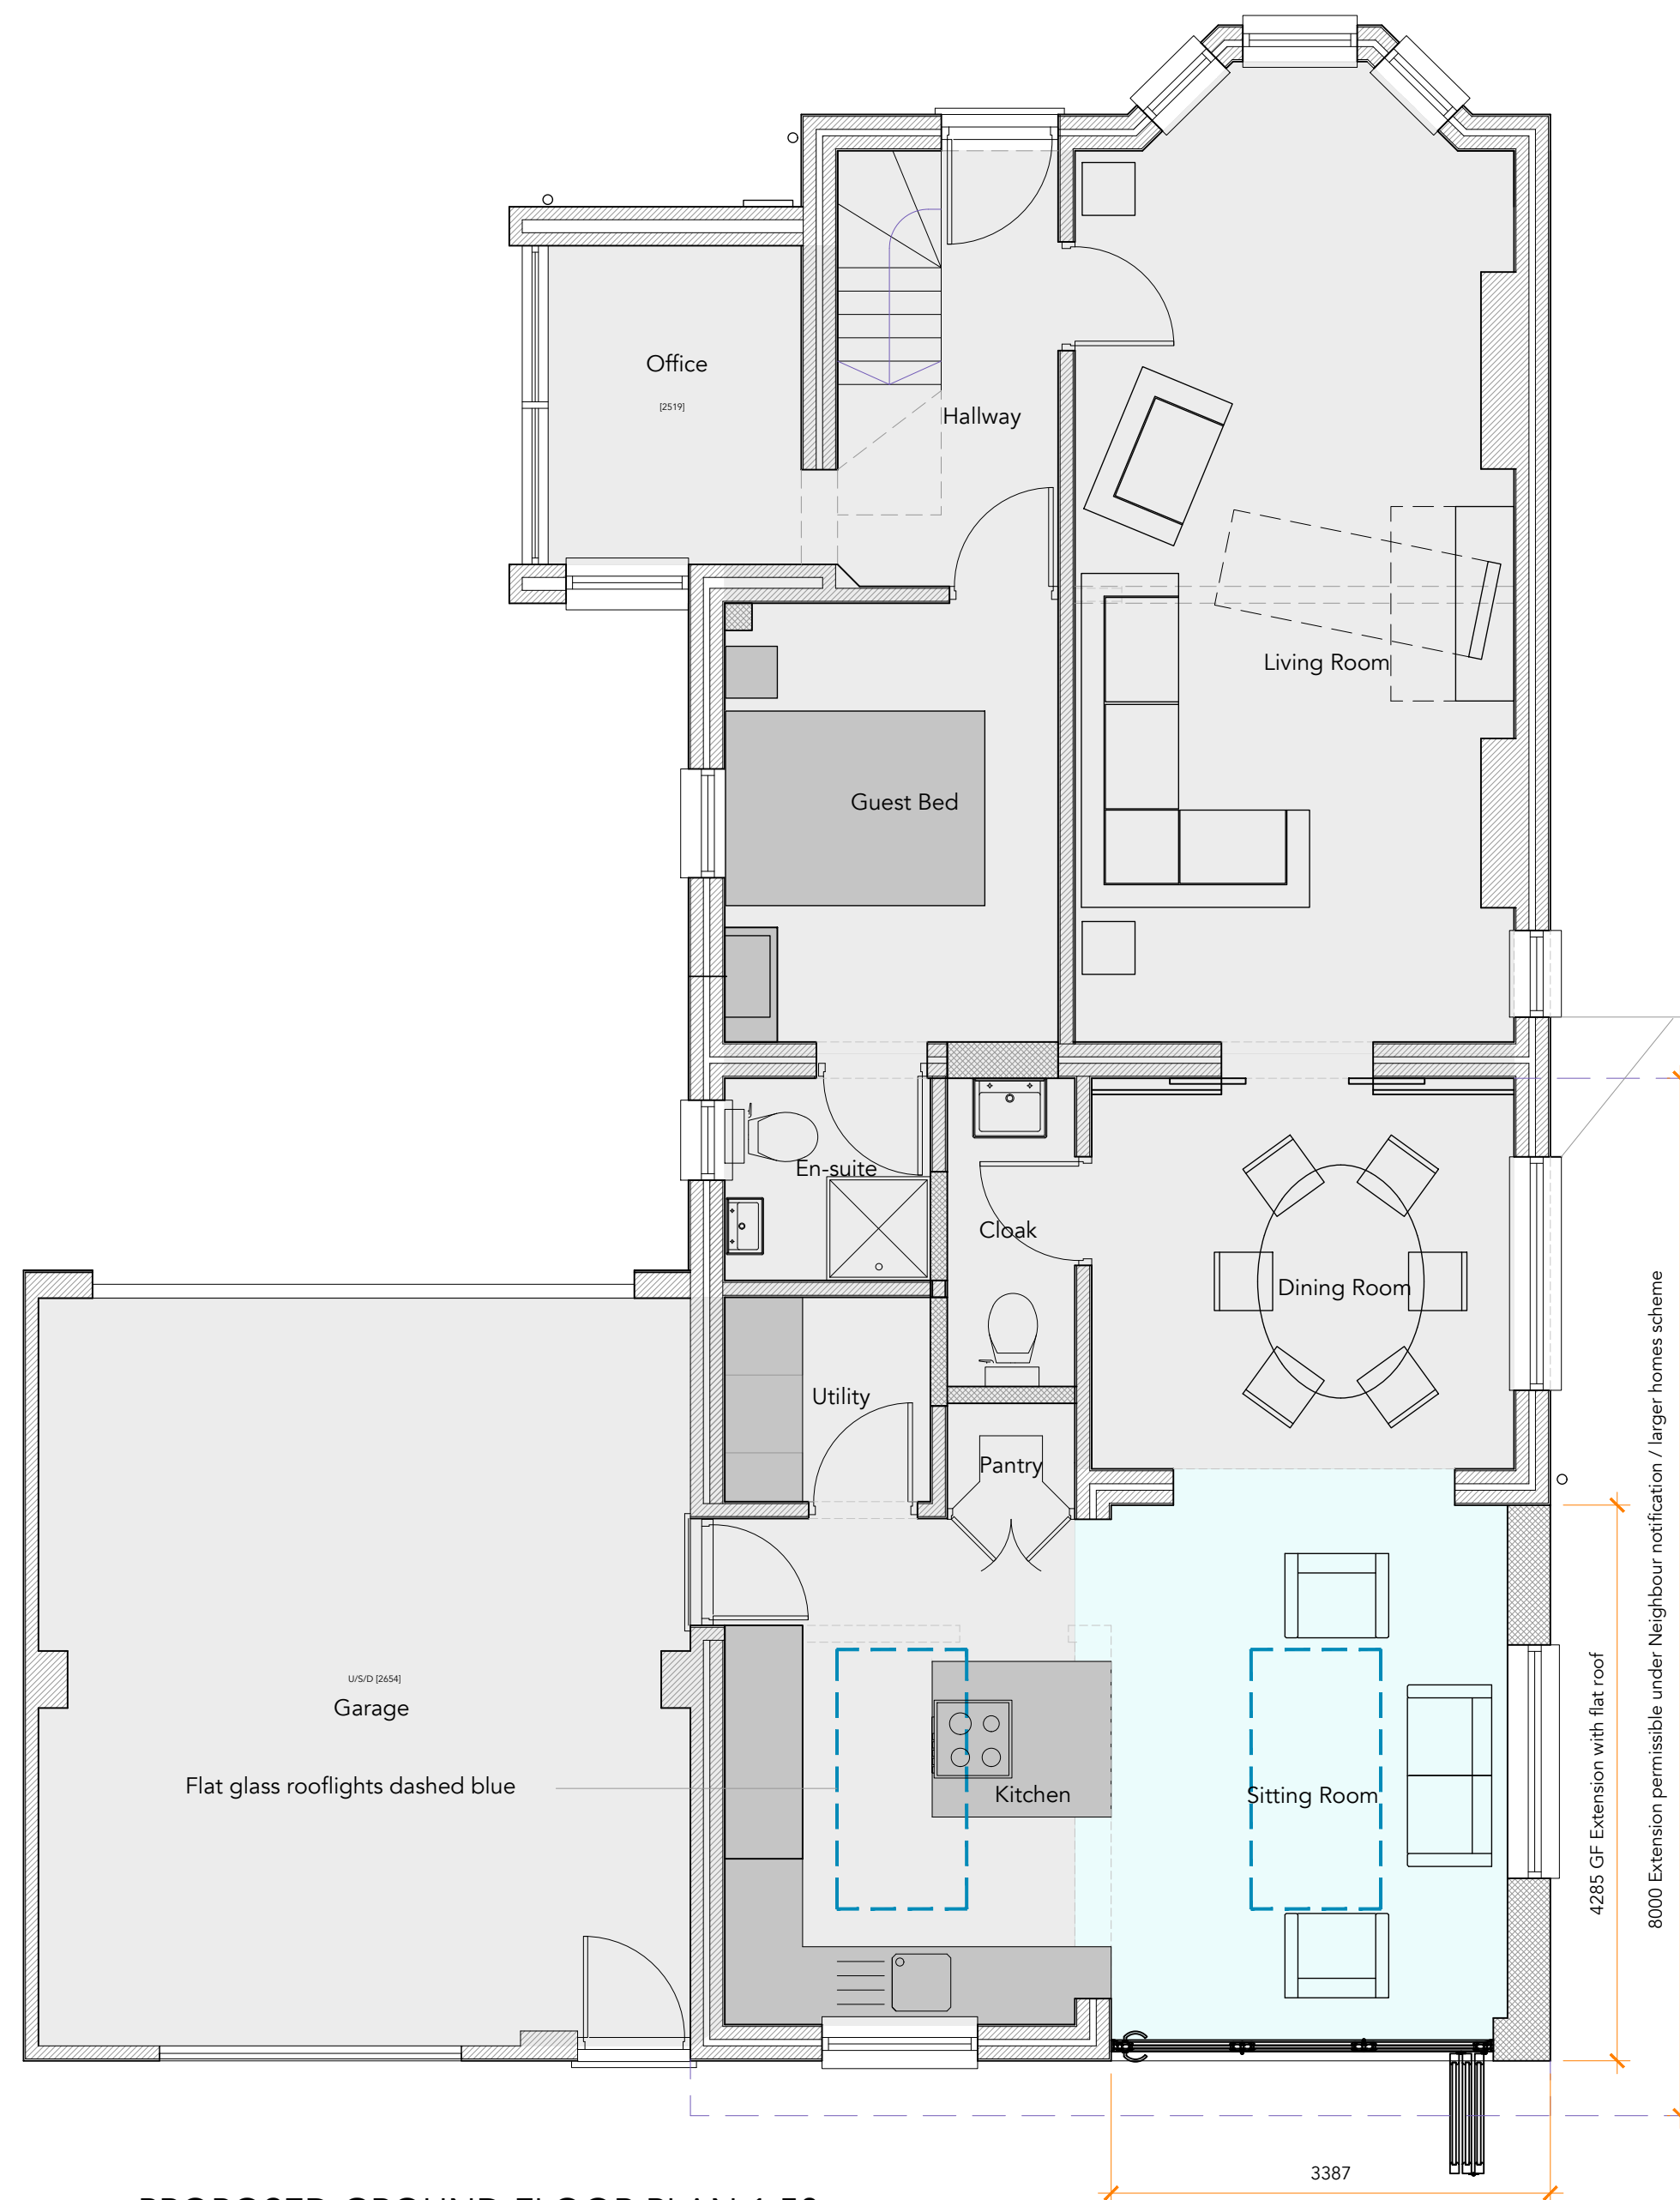


PROPOSED GROUND FLOOR PLAN 1:50
Additional GIA = 14.2m2


Existing Walls Existing Floor Area Proposed Floor Area Proposed Walls

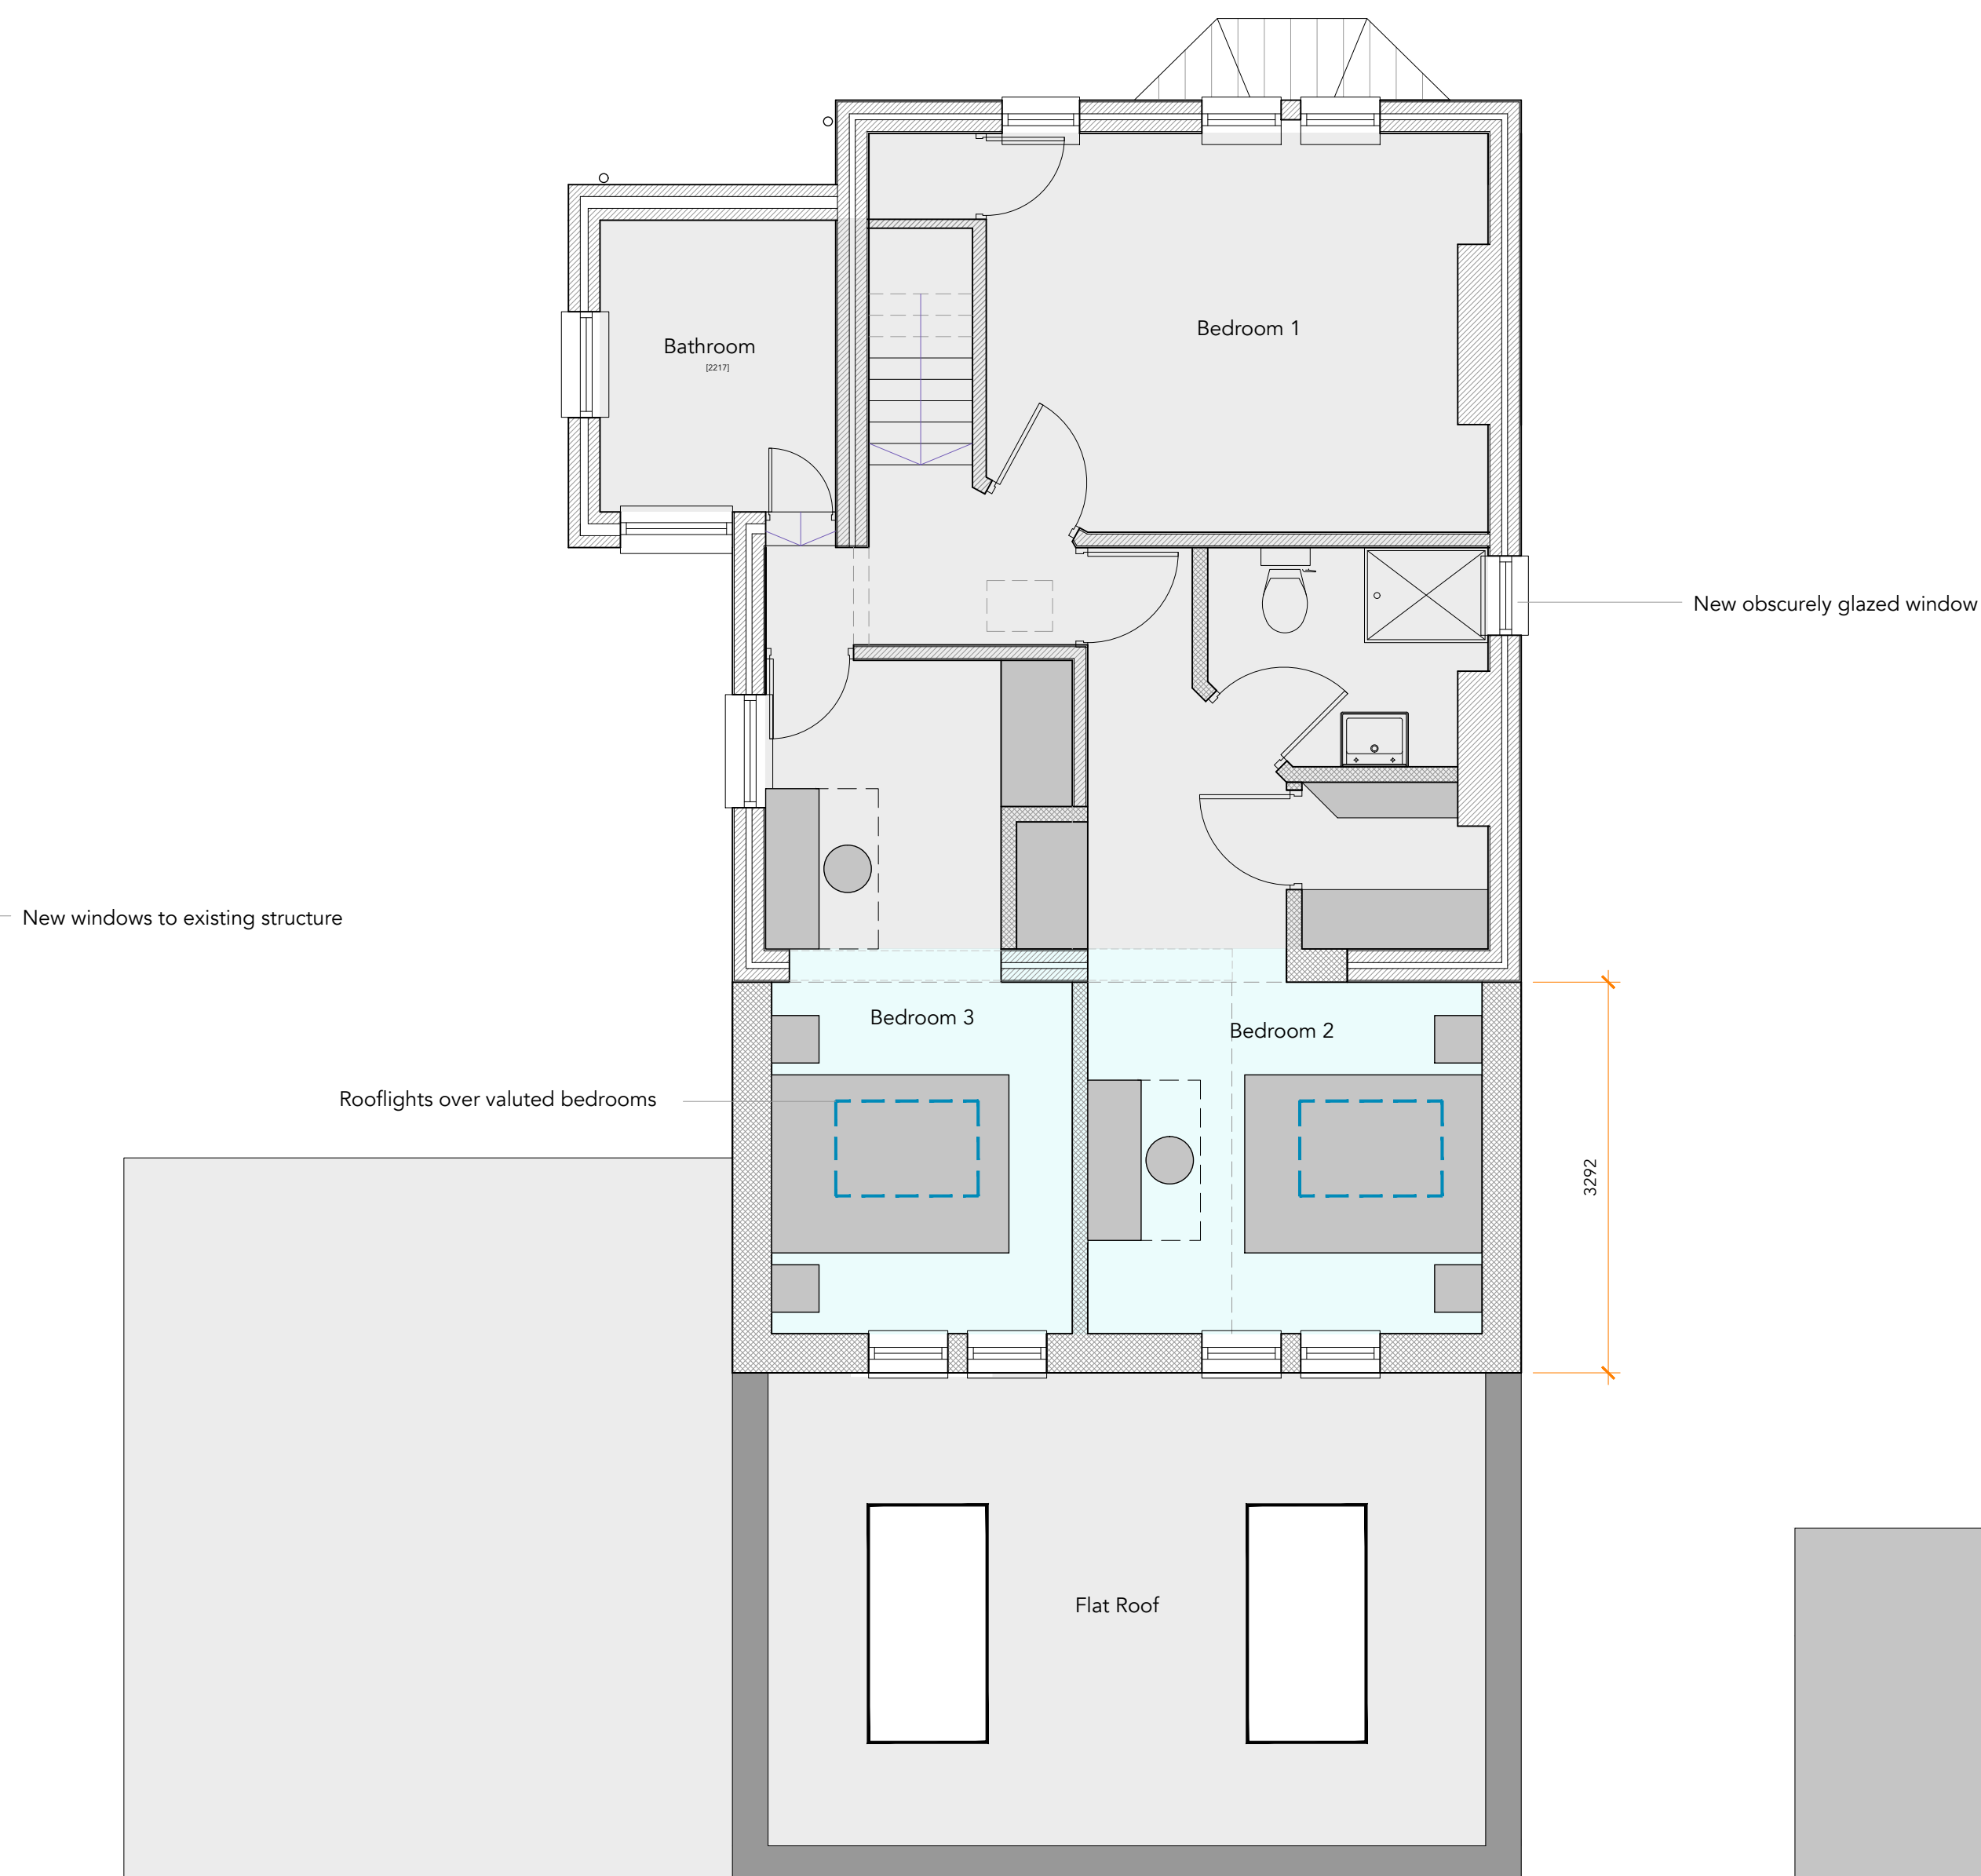

PROPOSED FIRST FLOOR PLAN 1:50
Additional GIA = 18.9m2

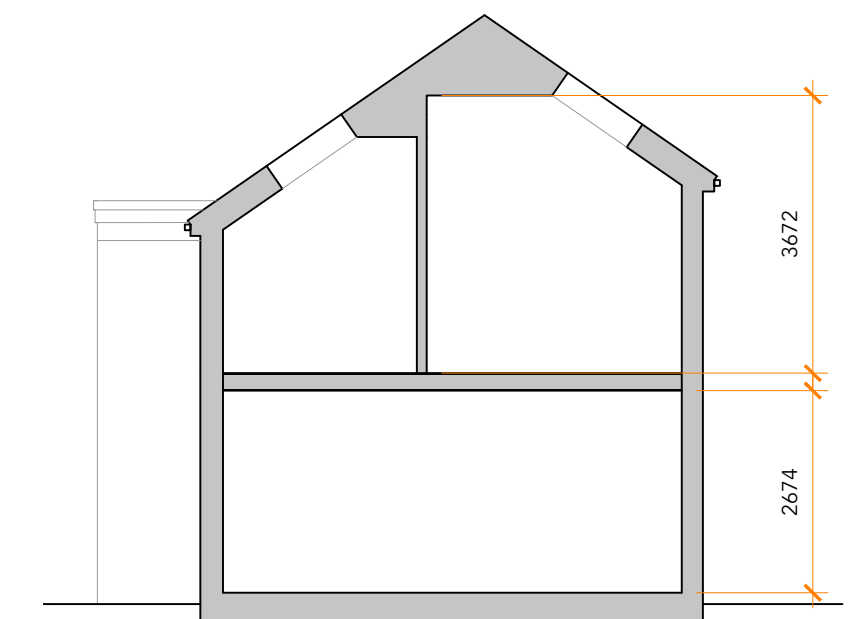

PROPOSED SECTION THROUGH
BEDROOMS
1:100

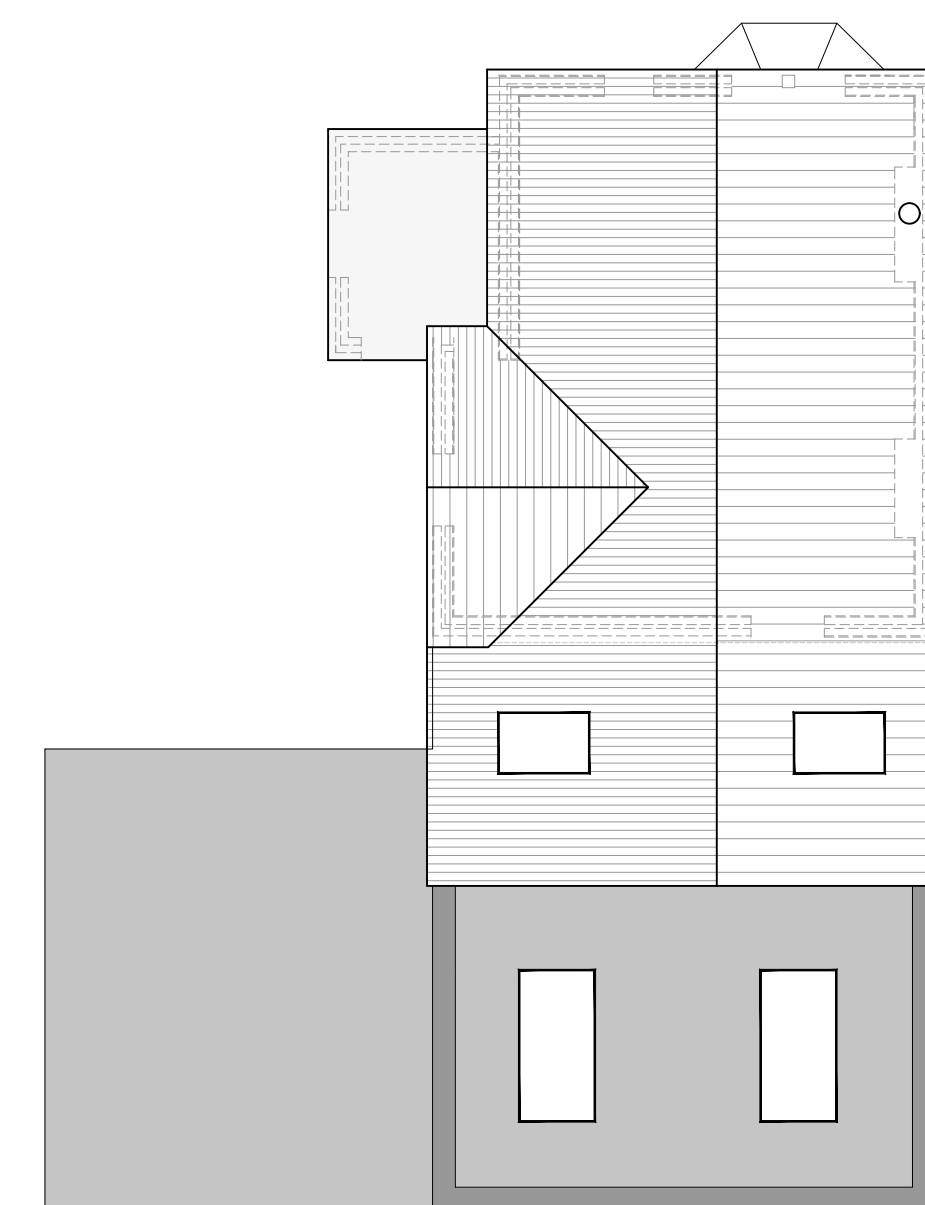

PROPOSED ROOF PLAN 1:100

0 1 2 3 4 5
Scale 1:50

DATE	JULY 19	SIZE	A1
DRAWN	CB	REF NO.	BA060_03_001
		REV	-
SCALE	1:50 / 100	STAGE	PLANNING
			

SITE	34 TOURNERBURY LANE, HAYLING ISLAND, PO11 9DH
TITLE	PROPOSED PLANS
PROJECT	EXTENSIONS AND ALTERATIONS
CLIENT	MR CHALMERS & MISS EDWARDS

BECKMANN
ARCHITECTURE

9 CHESTNUT CLOSE, LIPHOOK,
HANTS, GU30 7JA

t: 07845698006
e: CONNOR@BE-AR.CO.UK

COPYRIGHT ©
BECKMANN ARCHITECTURE LIMITED