
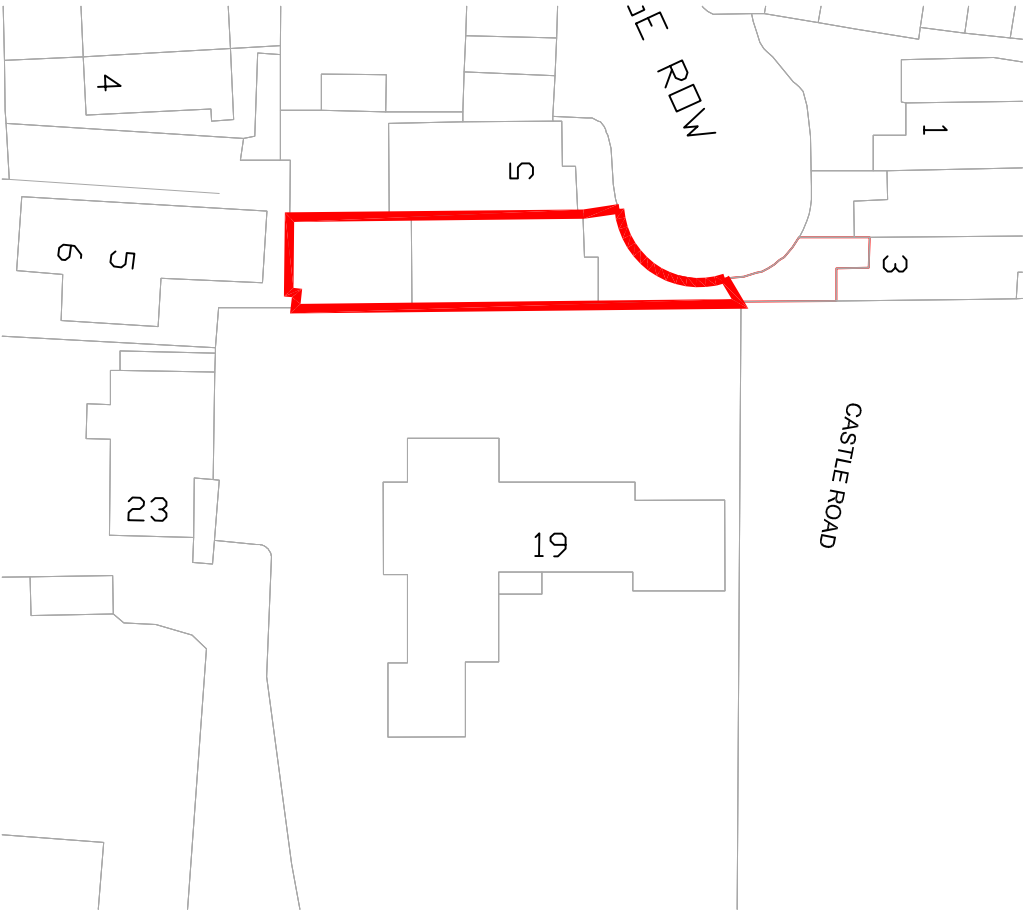
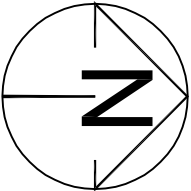


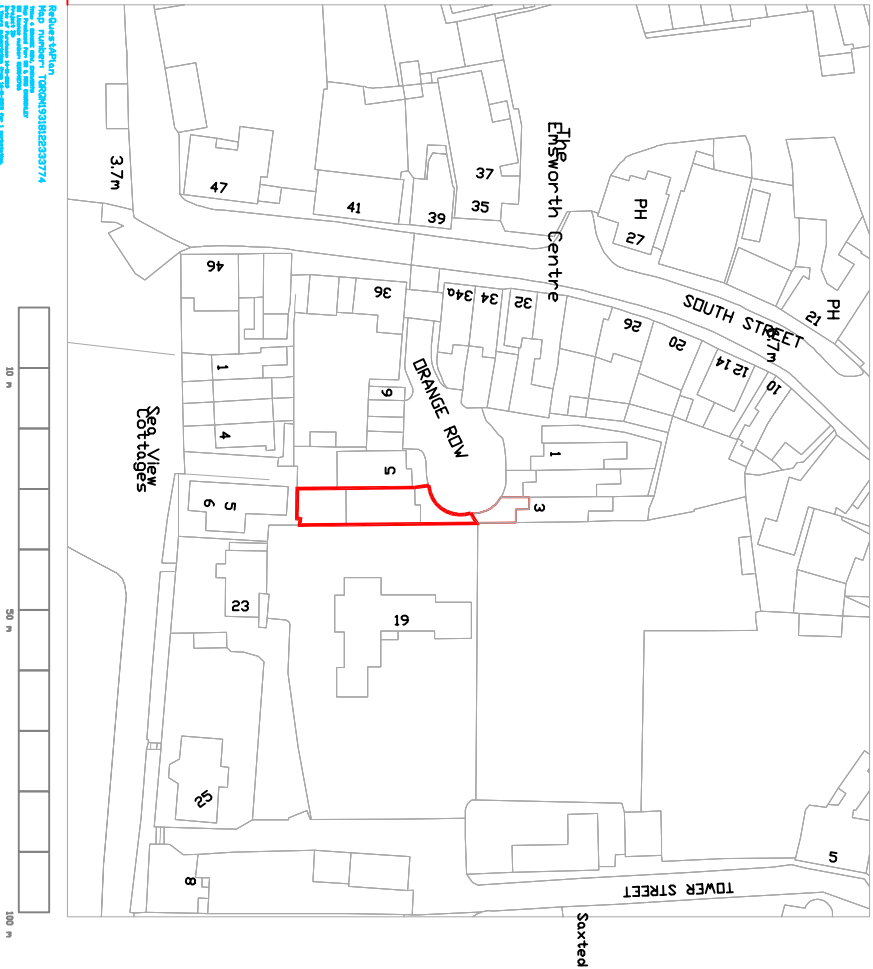

LOCATION PLAN
SCALE 1:1250

BLOCK PLAN
SCALE 1:500

Revisions			
-	-	-	-

PURPOSE OF ISSUE PLANNING	PROJECT MR & MRS CHURCHLEY 4 ORANGE ROW, EMSWORTH, PO10	TITLE LOCATION AND SITE PLAN			
			Date 11.11.19	Project number 09-19	Scale (@ A3) 1:500
			Drawn by HB	DRAWING NUMBER 09-19-A-DR-001	REV -