



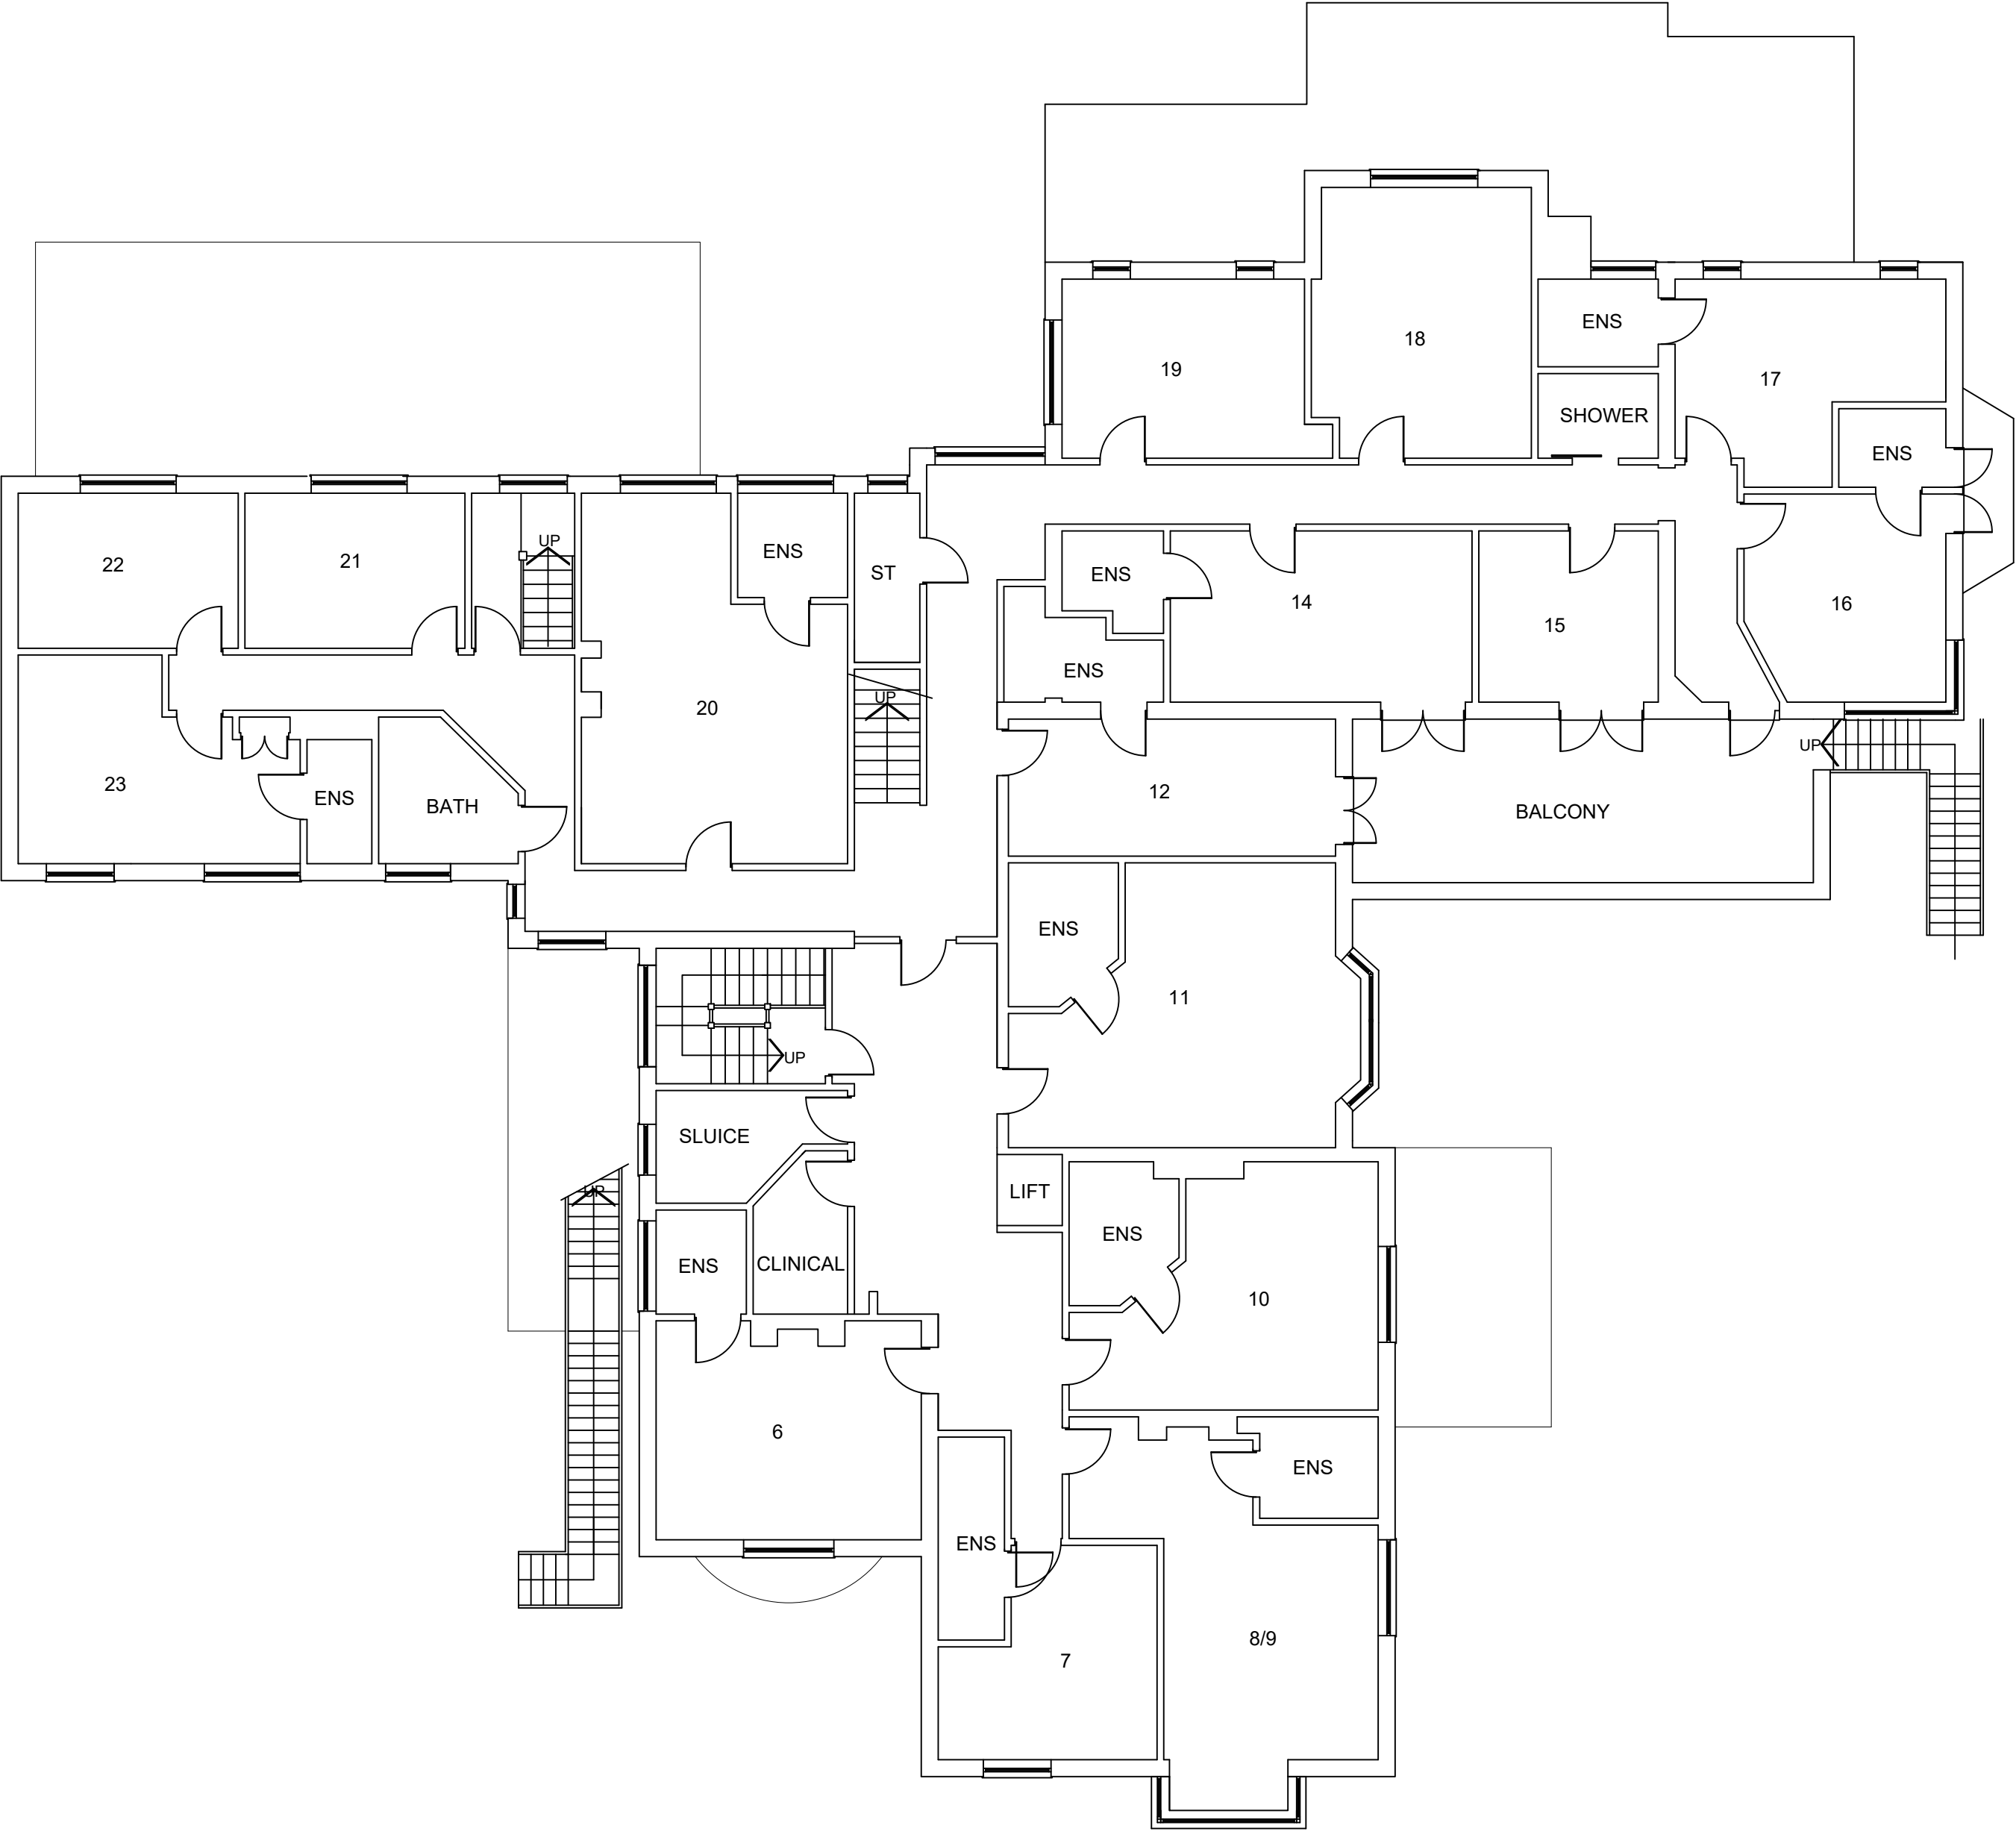

EXISTING FIRST FLOOR PLAN 1:100

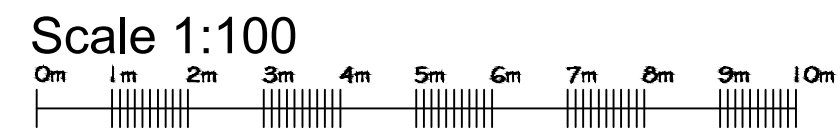



Steven Jones Plan Design
12, Old Lane, Farnham, Surrey, GU14 7JH
Tel: 01253 625500 Mob: 01888 476665
Email: sj@stevenjonesplandesign.co.uk

Client	
Agincare - Gorseway	
Scale	Date
As Shown	27.08.2019
Drawn By	Rev
2904:123/002	C