


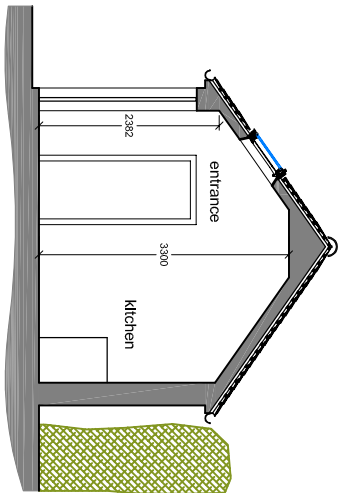
 


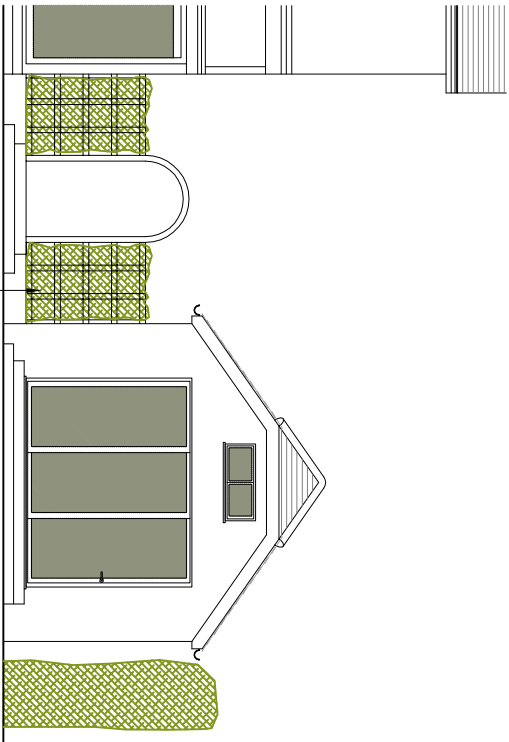


XS-AA

 


South Elevation

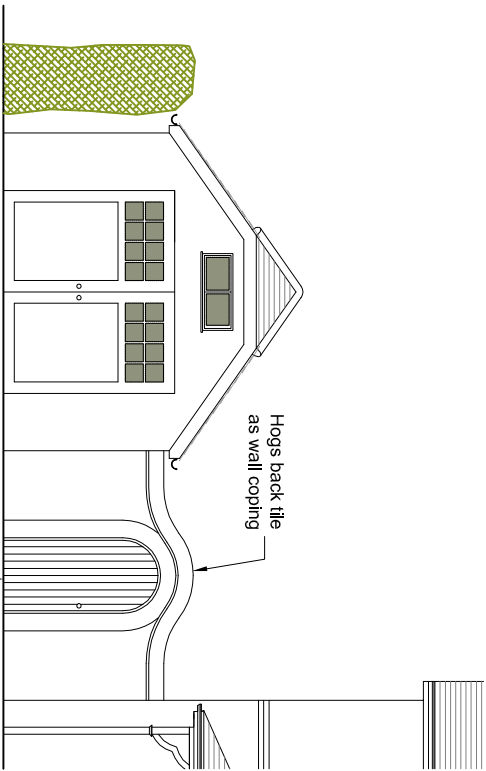

North Elevation

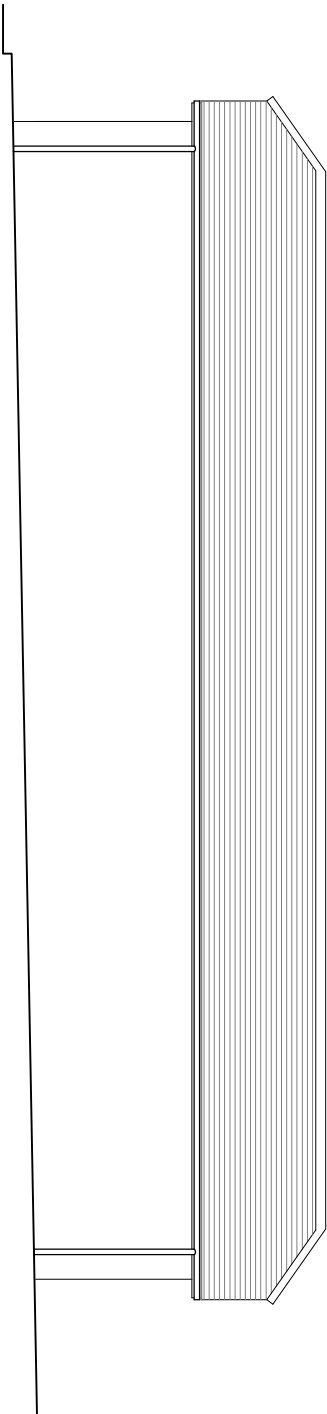

East Elevation

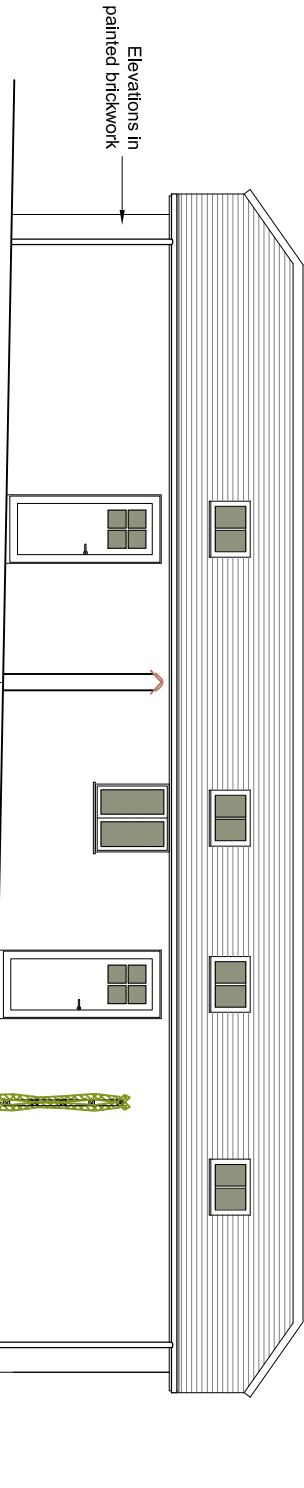

West Elevation

Client	Scale	Drawn
Major James Boultle	1:100	JAG
Job Title	Date	Sheet Size
62 Warblington Road, Emsworth PO10 7HH	04/01/19	A3
Drawing Title	Drawing Number	Revision
Elevations to garage / annex	1801/2001	P1



JIM GARLAND ARCHITECTS LTD
ONE DOLPHIN QUAY
EMSWORTH PO10 7BU
01243 370502
email: info@garland.org.uk

ISSUE: PLANNING