




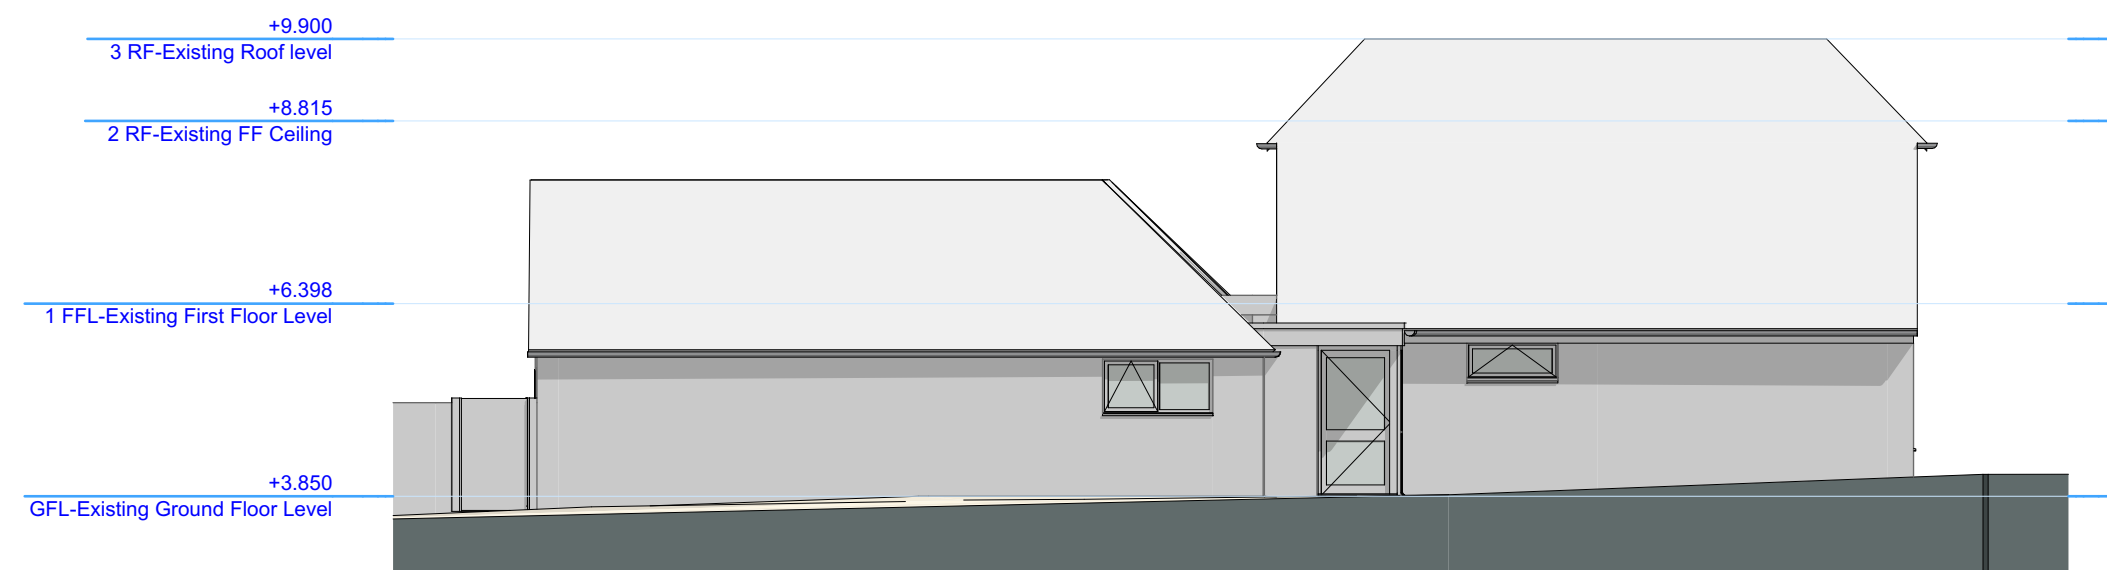

E-01 Existing North Elevation
1:100

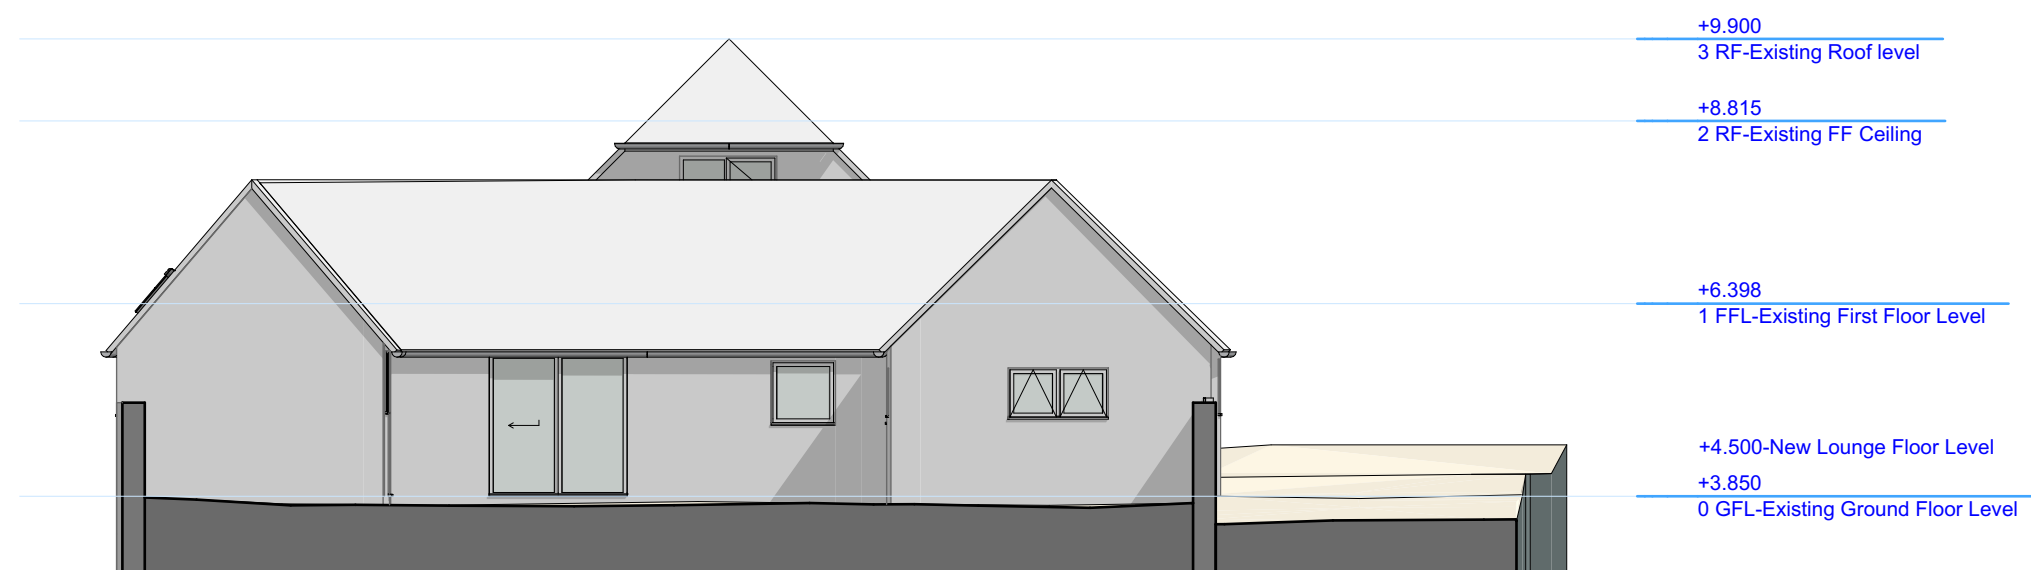

E-02 Existing East Elevation
1:100

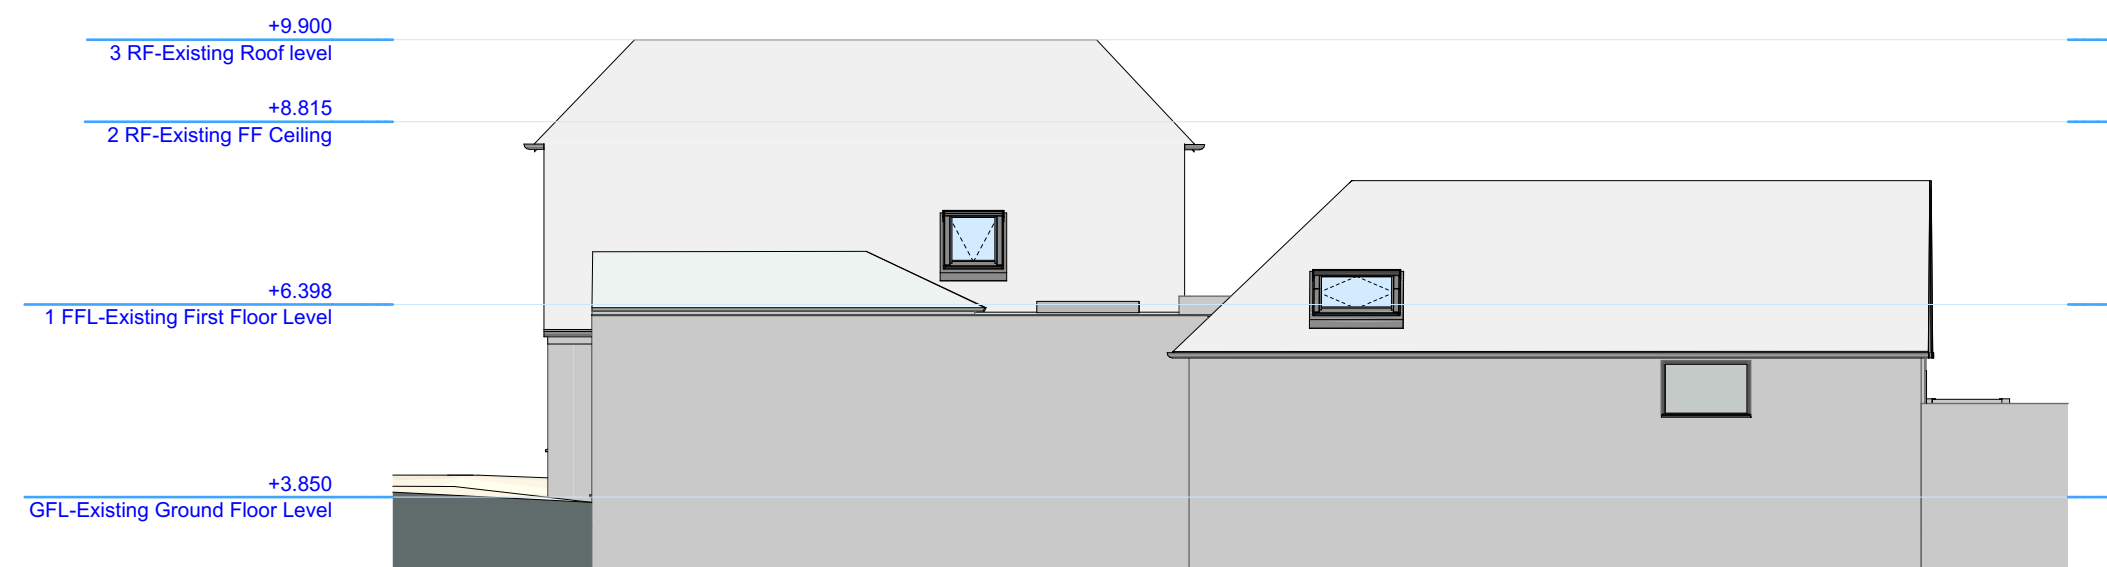


E-03 Existing South Elevation
1:100



E-04 Existing West Elevation
1:100

Existing streetscene views - 45 Bath Road

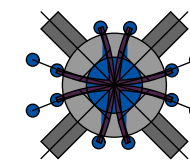[illegible]

The Steven Barlow Partnership
81 Manor Road Kingston Portsmouth Hampshire PO1 5LB United Kingdom
+44(0)800 756 9776 info@tsbp-architecture.co.uk www.tsbp-architecture.co.uk
Chartered Institute of Architectural Technologists Registered Practice
Principal: Steven V. Barlow MCIAA

disclaimer

This drawing is protected by copyright of THE STEVEN BARLOW PARTNERSHIP under The Copyright Designs and Patents Act 1988 and the use of any part of it without prior written consent of THE STEVEN BARLOW PARTNERSHIP will be an infringement of copyright.

Only the original drawing should be relied on. Plans are liable to distortion in transmission to the web. Do not scale off this drawing in any event except for planning application purposes. Figure dimensions must be used if it does not cover THE STEVEN BARLOW PARTNERSHIP.

Contractor to check and verify all levels, datum's and dimensions on site and shall report any discrepancies or omissions to THE STEVEN BARLOW PARTNERSHIP prior to commencement of work and during construction phase. The drawings are to be used in conjunction with the structural, mechanical, electrical and/or any other consultant's documentation as may be applicable to the project prior to the commencement of work and it's duration.

This drawing including notes has been prepared and produced for the client named by the project detailed and solely for the purposes indicated and is not intended for use by any other person or organisation.

client	
Mr. and Mrs. Broad	
project	
Proposed Extension and Alterations 45 Bath Road, Emsworth. PO10 7ER.	
drawing title	
Existing Elevations	
date 29 March 2019	project number/drawing number 0583-01.006.
scale 1:100	paper size A2
status/purpose	
☒ preliminary ☒ planning ☐ building regulations	
☐ production ☐ tender ☐ construction	