


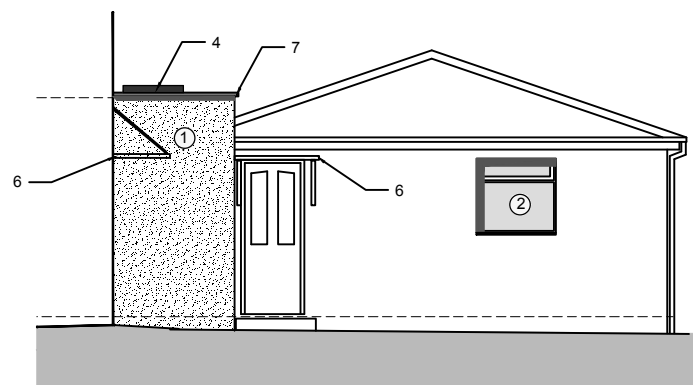


1 proposed front elevation - east
scale 1:100 @ A3




2 proposed side elevation - south
scale 1:100 @ A3



3 proposed rear elevation - west
scale 1:100 @ A3

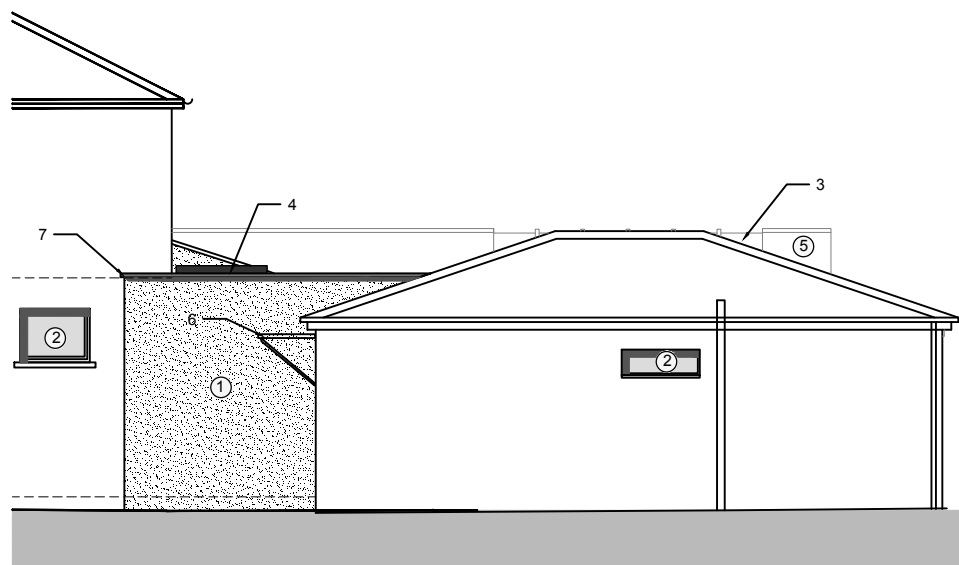

4 proposed side elevation - north
scale 1:100 @ A3

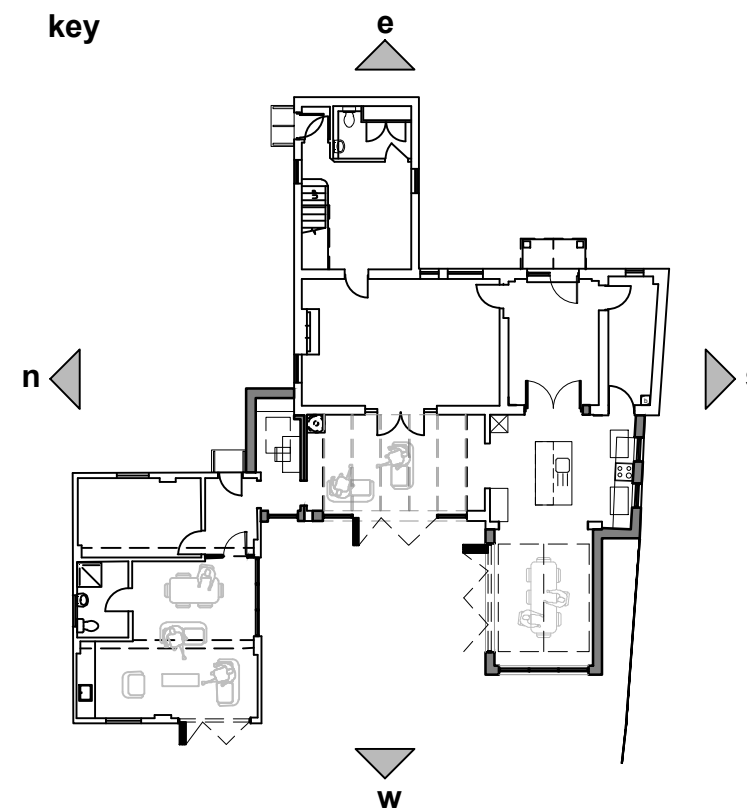

material key

-  1 render
-  2 grey finish windows & doors
-  3 roof glazing bars
-  4 flat roof window
-  5 roof tiles as existing
-  6 glass canopy
-  7 aluminium coping

pre-application


this drawing is not for construction
this drawing is the property of:
dwell design
unit 8d,
funtley court,
funtley hill,
fareham,
po16 7uy

revisions

a/08.05.19/design updates
b/24.05.19/design updates
c/29.08.19/issued for pre-application
d/21.10.19/elevation drawing revised to tie with plan

scale bars

1:100

 

scale

1:100 @ A3

job name

clarence house,
stamford avenue

date

february 2019

job number

18038

drawing number

(pl)016

drawing name

proposed annexe
elevations

status

planning

revision

d

dwell design
ltd