


25 PARK CRESENT, EMSWORTH
EXISTING

NOTES:
Dimensions to be checked on site before commencing work.
Any discrepancies shall be reported to the architect.
Do not scale from these drawings except for planning purposes.
Use figured dimensions only.
For structural and other details to be read in conjunction with the relevant British Standards.
All drawings to be read in conjunction with specification and schedule of materials.
Structural drawings to be read in conjunction with specification and schedule of materials.
Mechanical and electrical drawings to be read in conjunction with specification and schedule of materials.

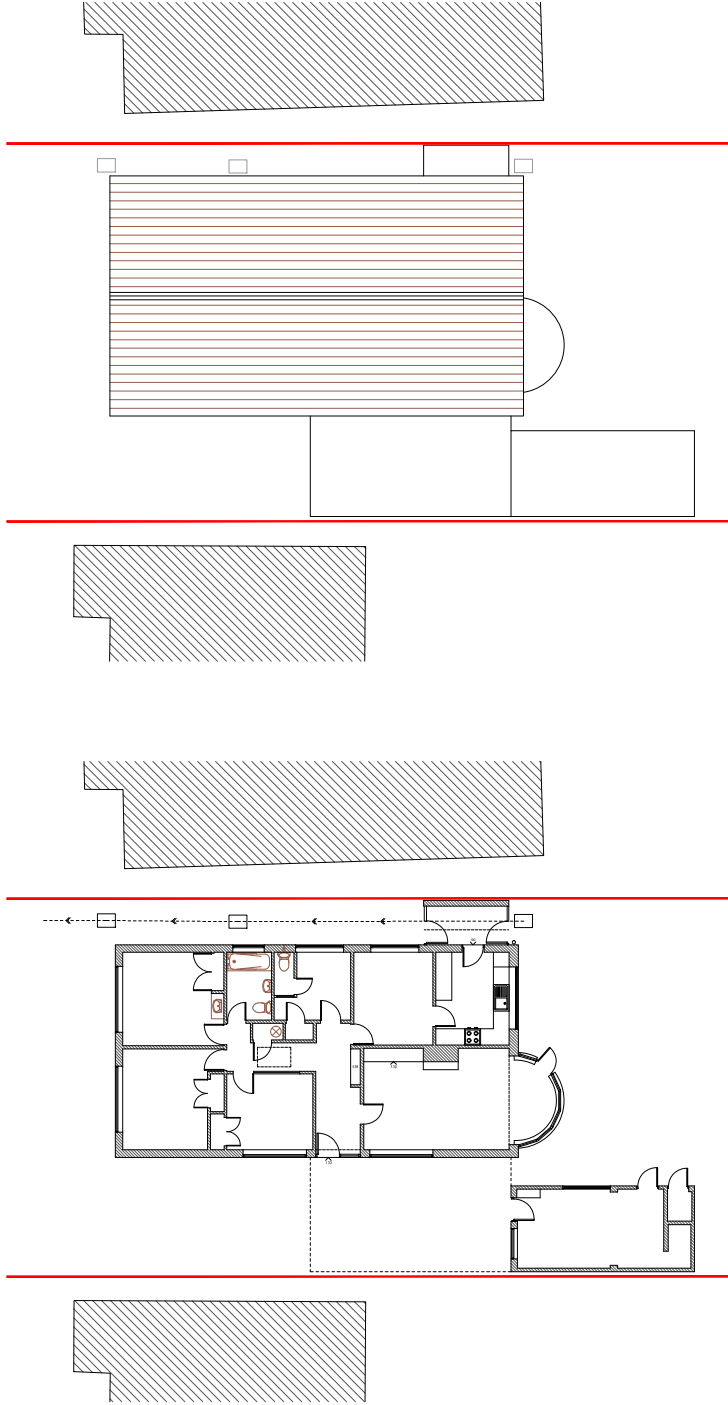


GROUND FLOOR PLAN
1:100


ROOF PLAN
1:100




Ordinance Survey (c) Crown Copyright 2018. All rights reserved. Licence number: 100022432
BLOCK PLAN
1:500

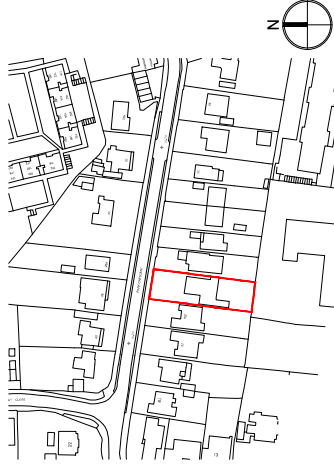


Ordinance Survey (c) Crown Copyright 2018. All rights reserved. Licence number: 100022432
SITE LOCATION PLAN
1:1250

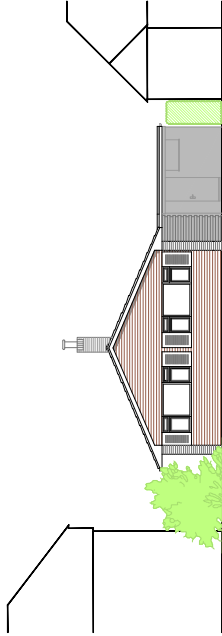


FRONT ELEVATION
[north] 1:100

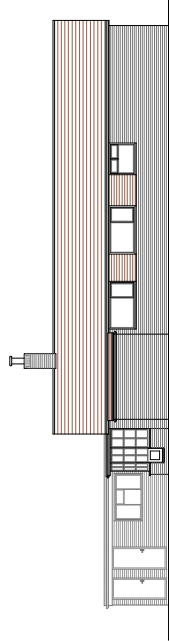

SIDE ELEVATION
[east] 1:100

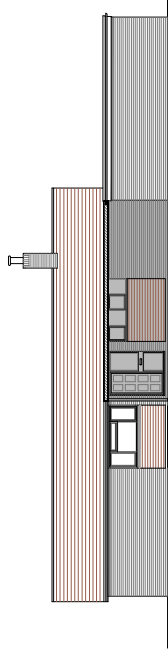

SIDE ELEVATION
[west] 1:100

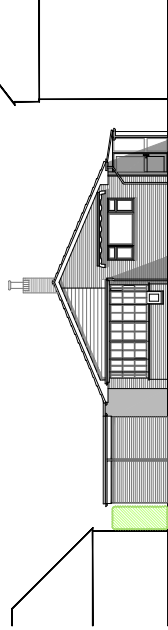

REAR ELEVATION
[south] 1:100



KEY	DATE	REVISION	DRAWN

hd Hoyer Davies Architects Ltd 100022432 0143 279 775 www.hoyer-davies.co.uk mail@hoyer-davies.co.uk	CLIENT Mr and Mrs Watson	PROJECT 25 Park Crescent Emsworth, PO10 7BT PO10 7BT	SCALE as noted (BA) Site Location Plan & Block Plan
--	------------------------------------	--	--

DATE March 2018	DRAWN TW	REVISION 000001
---------------------------	--------------------	---------------------------