




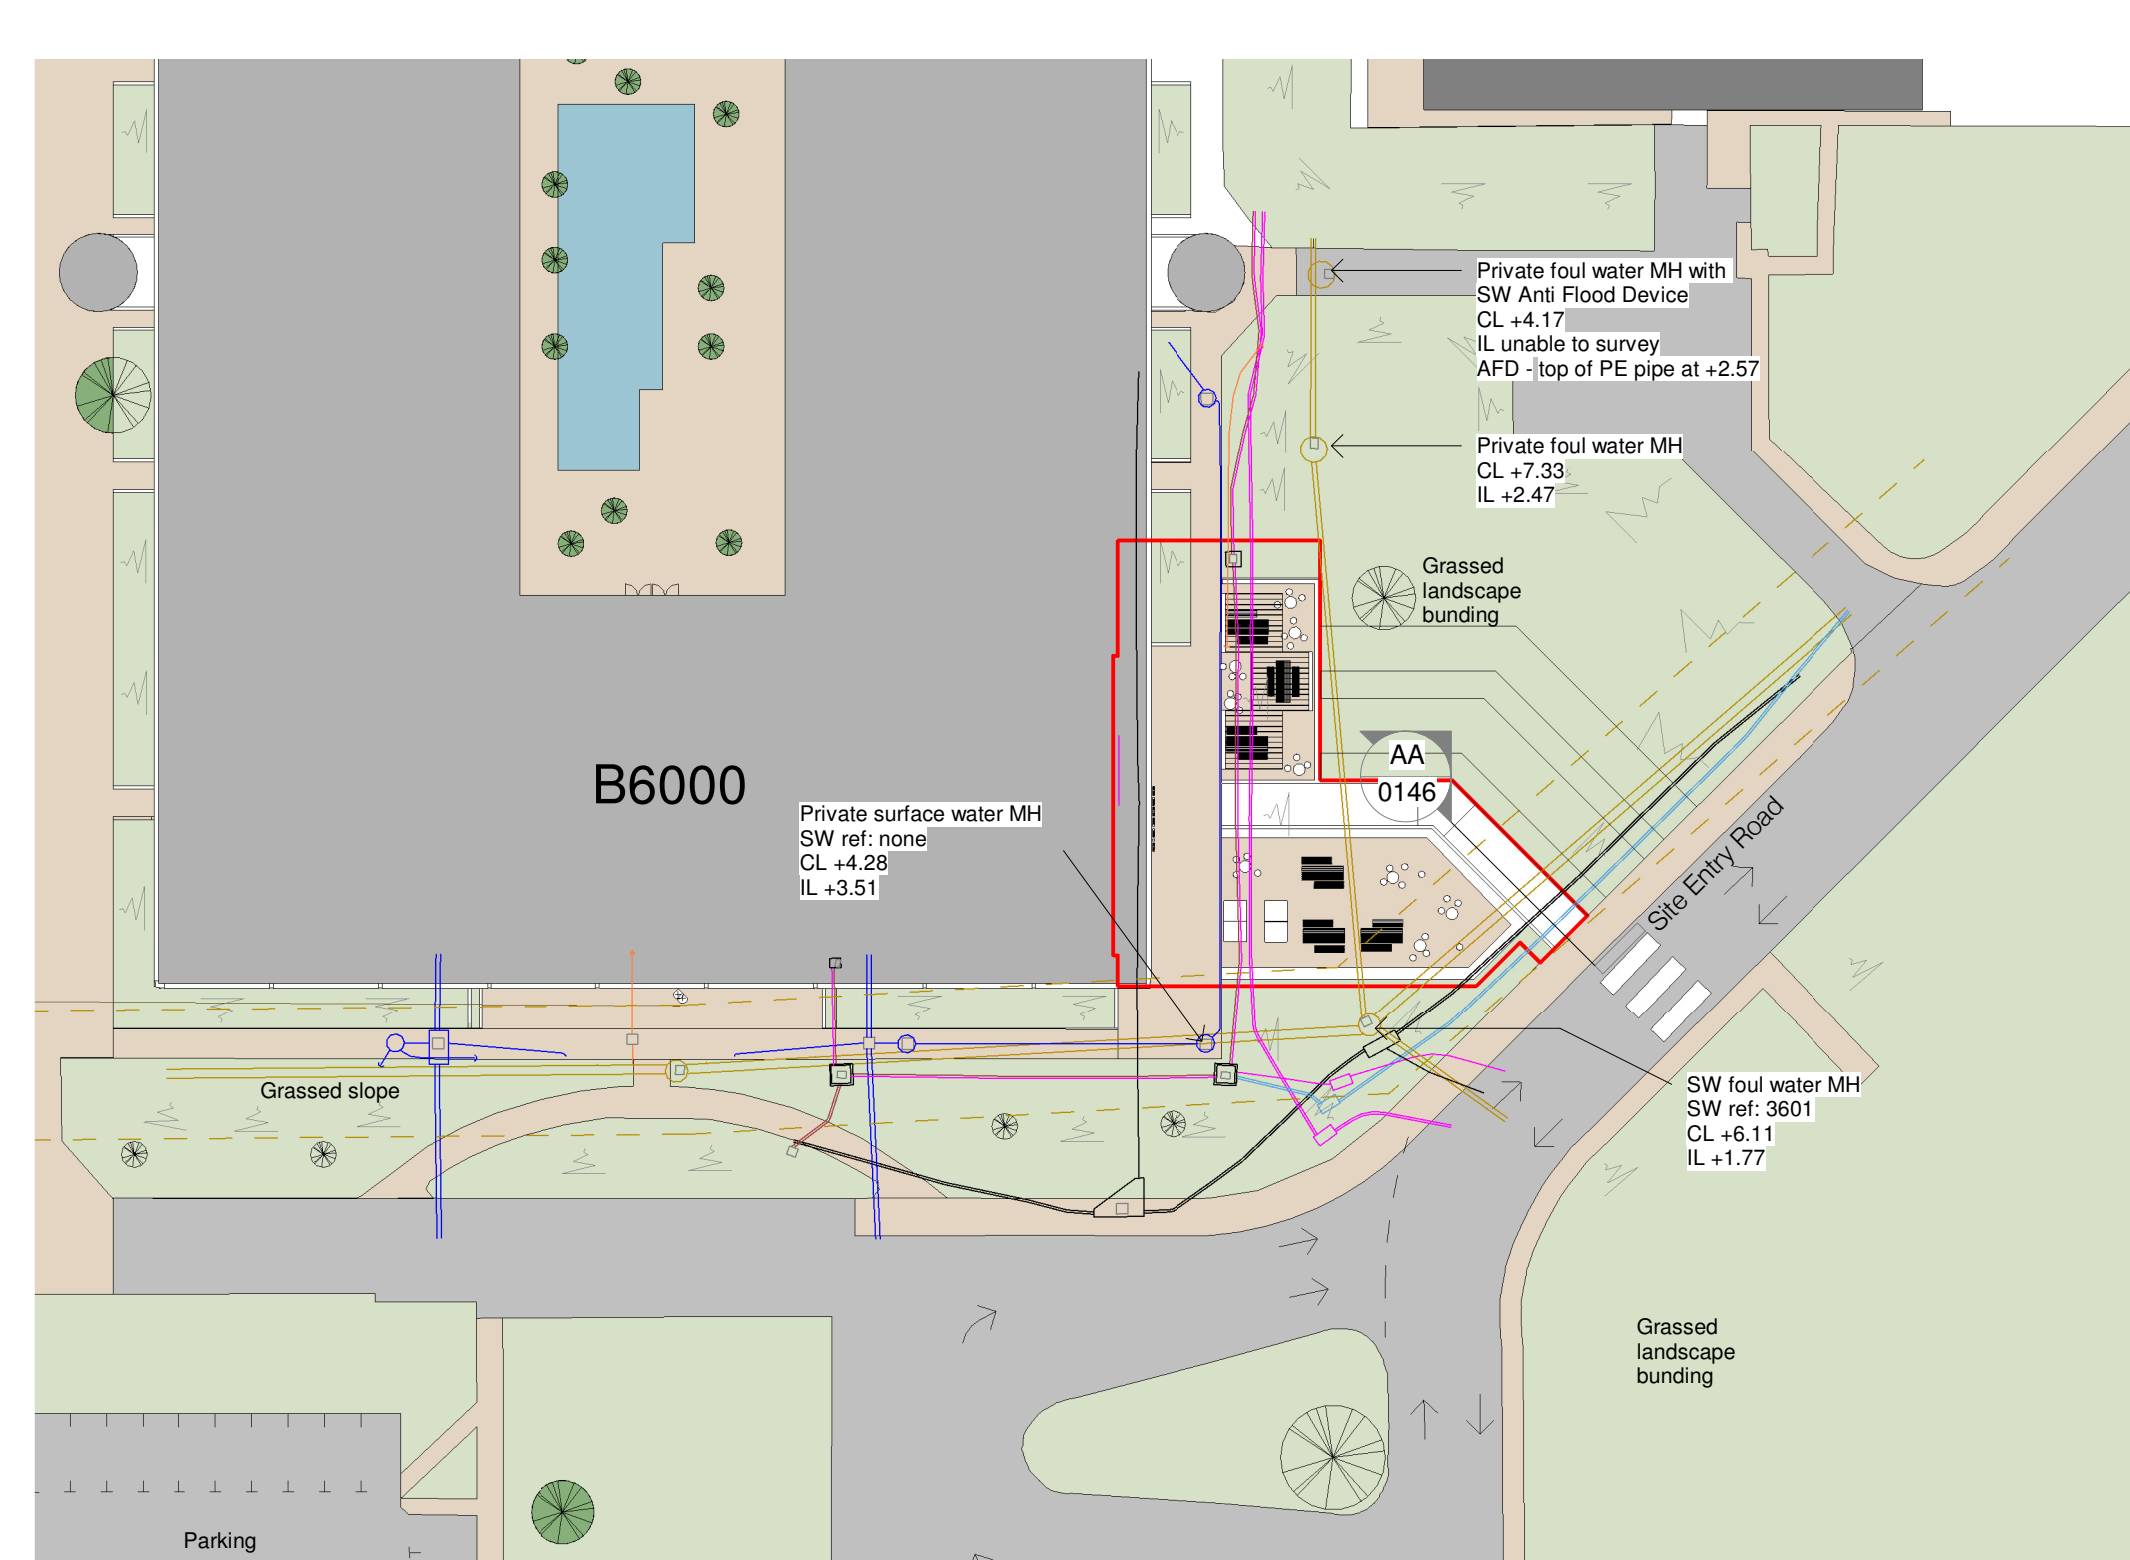


Proposed site plan - SE Drainage
1 : 500

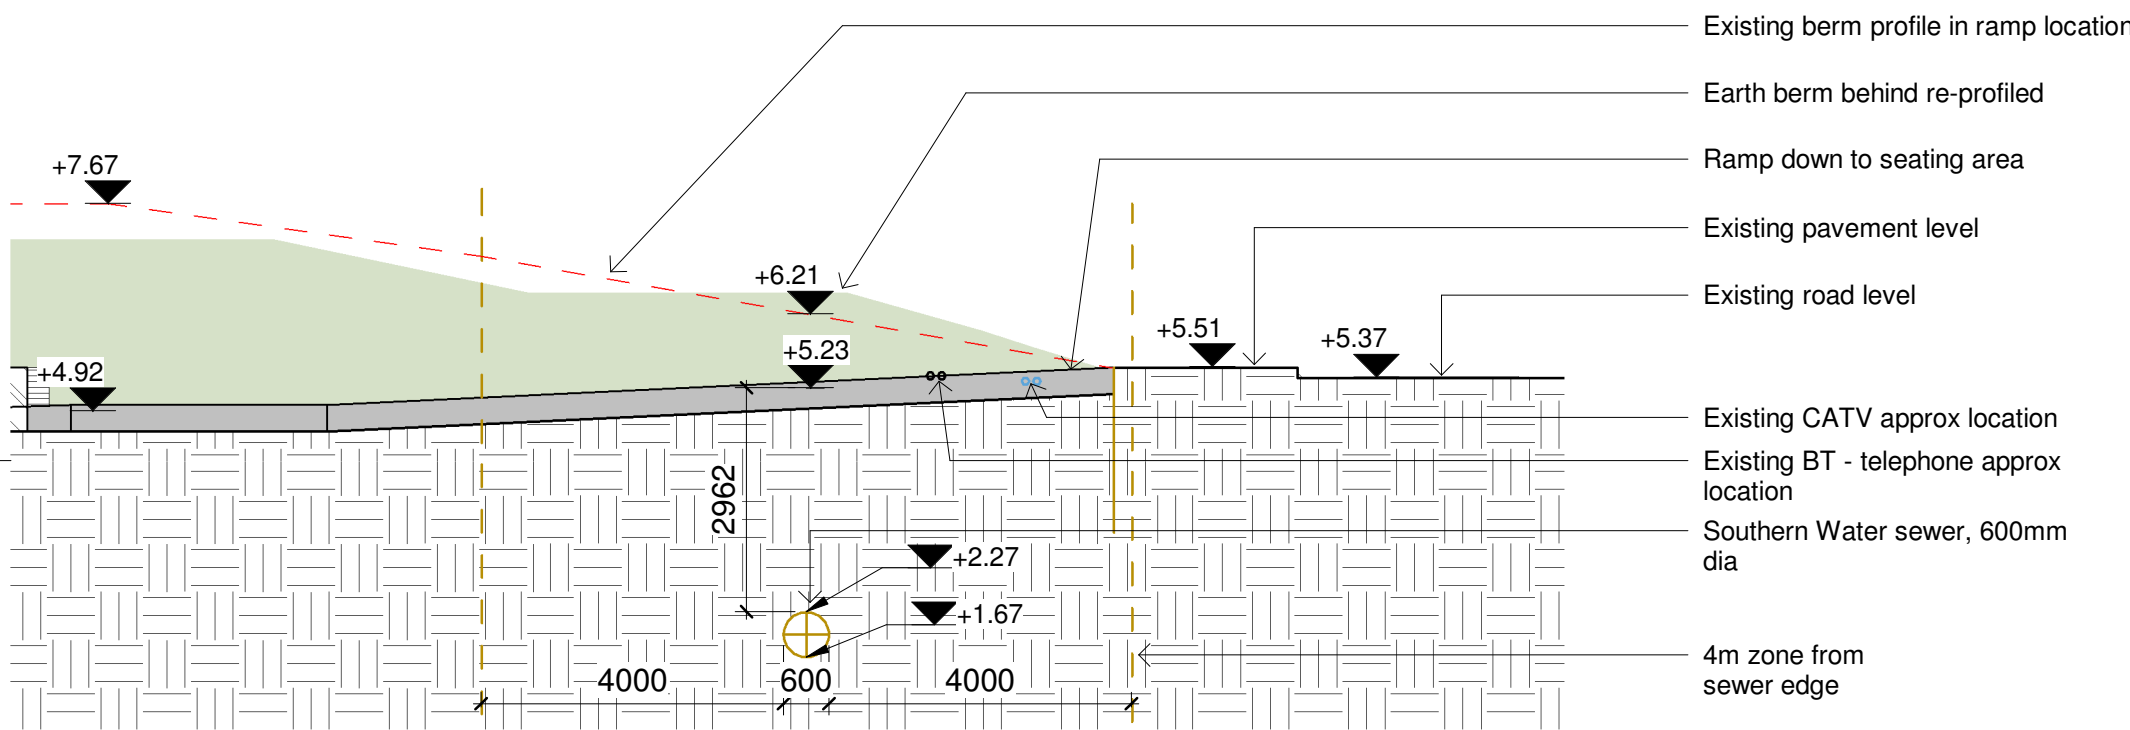


AA Section Through Ramp
1 : 100

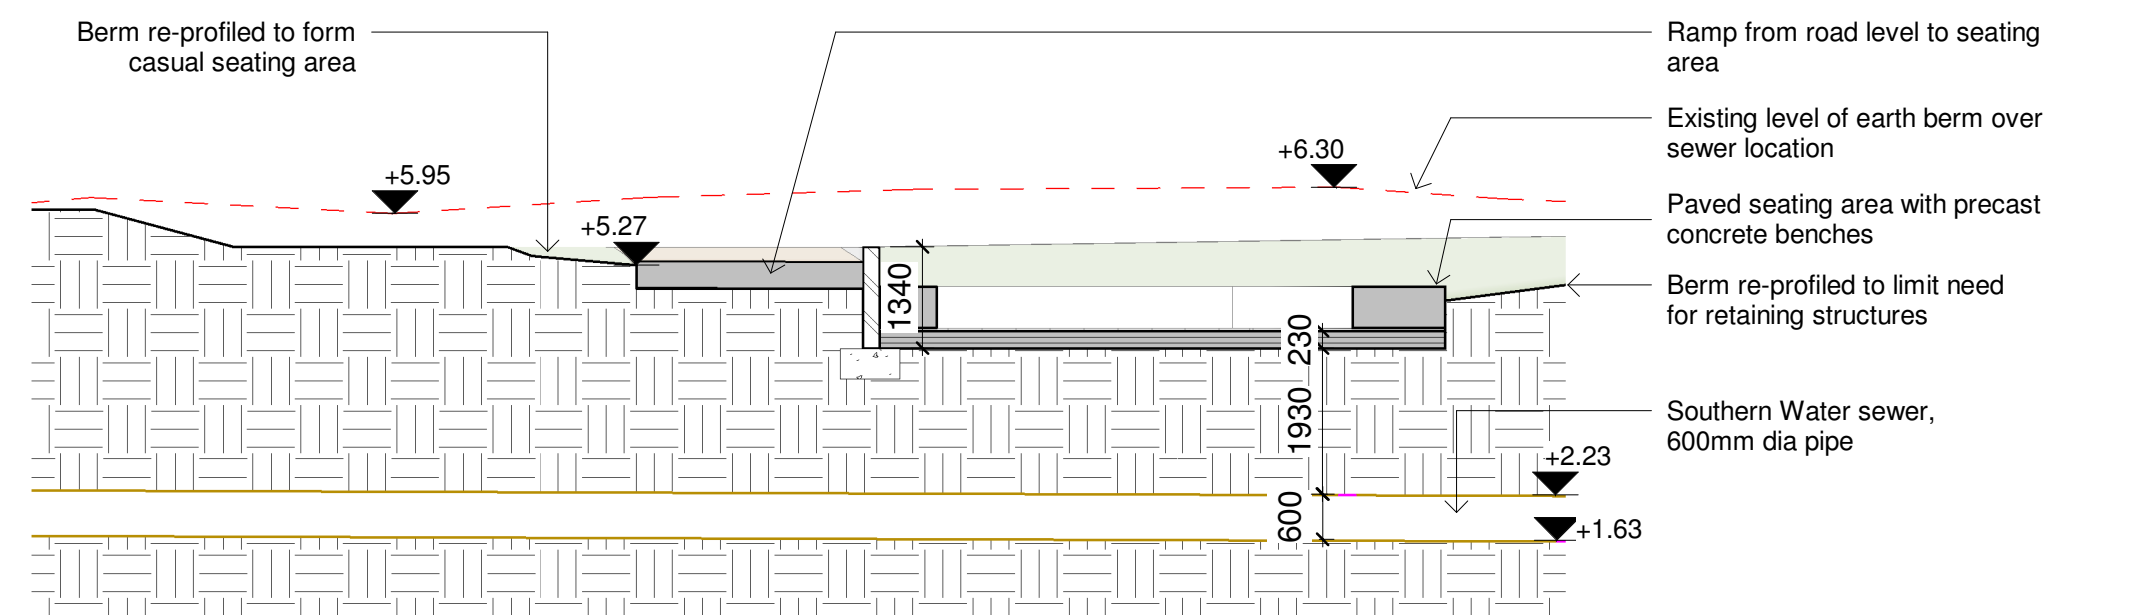

BB Section on Line of Sewer
1 : 100

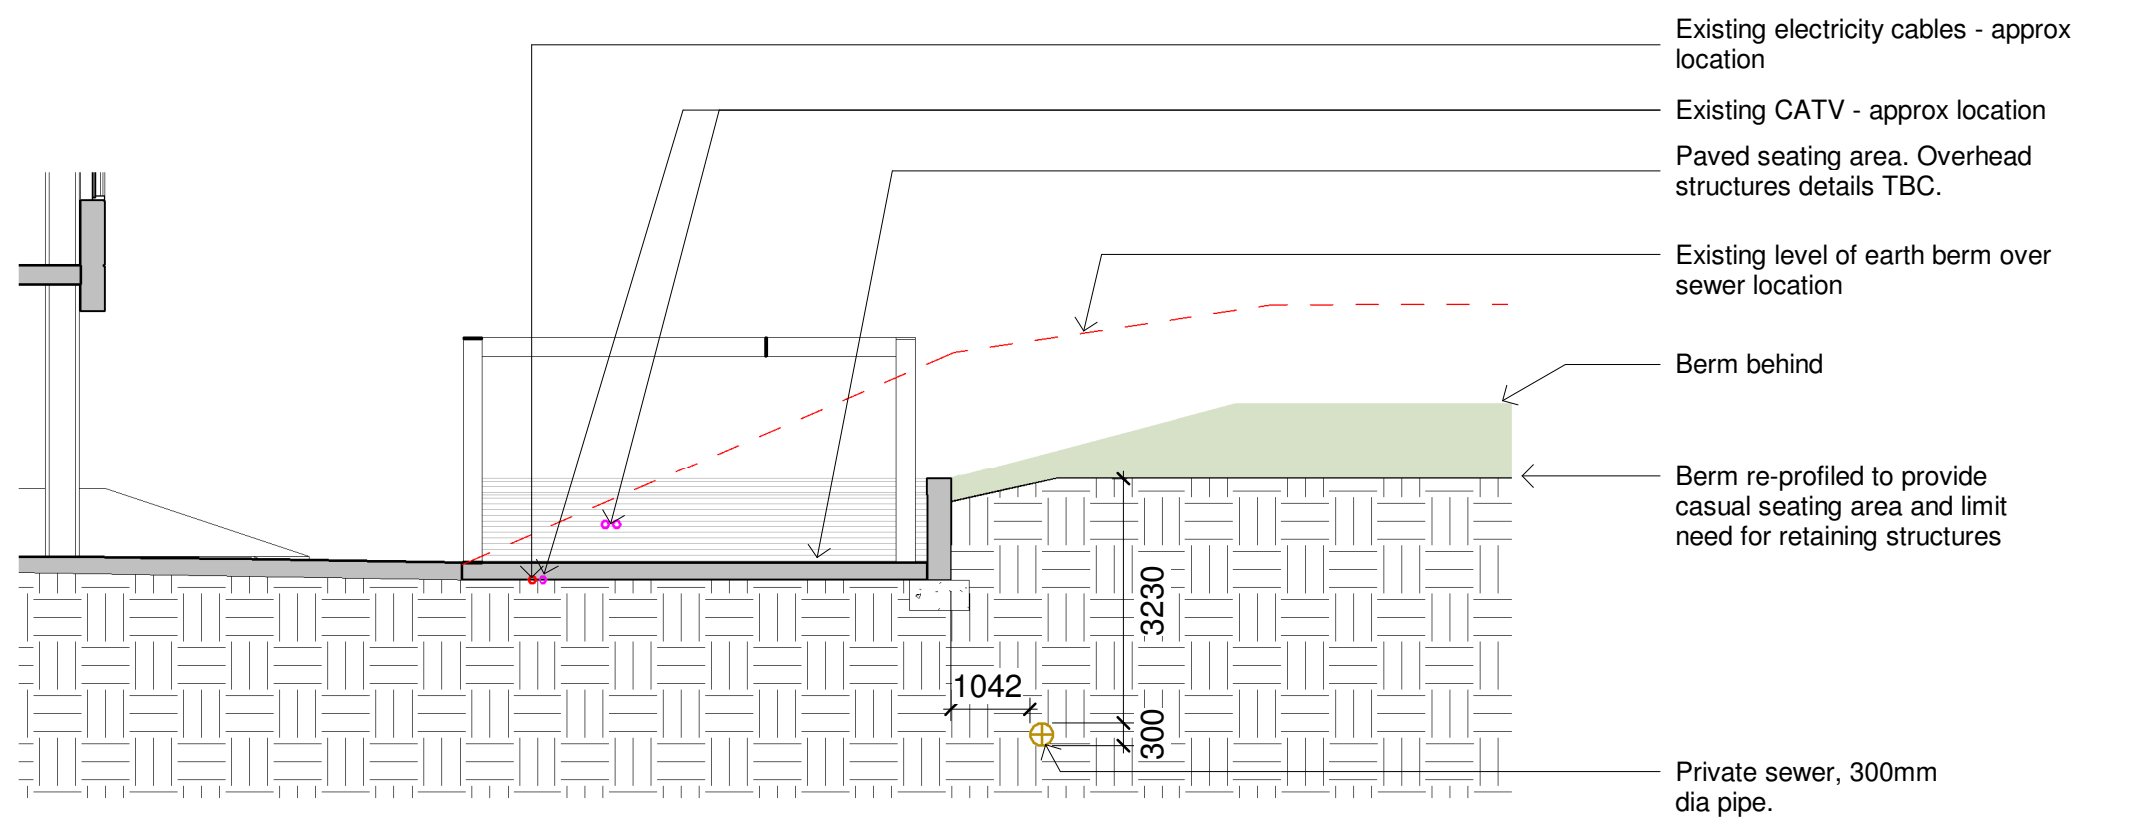

CC Section Through Retaining Wall
1 : 100

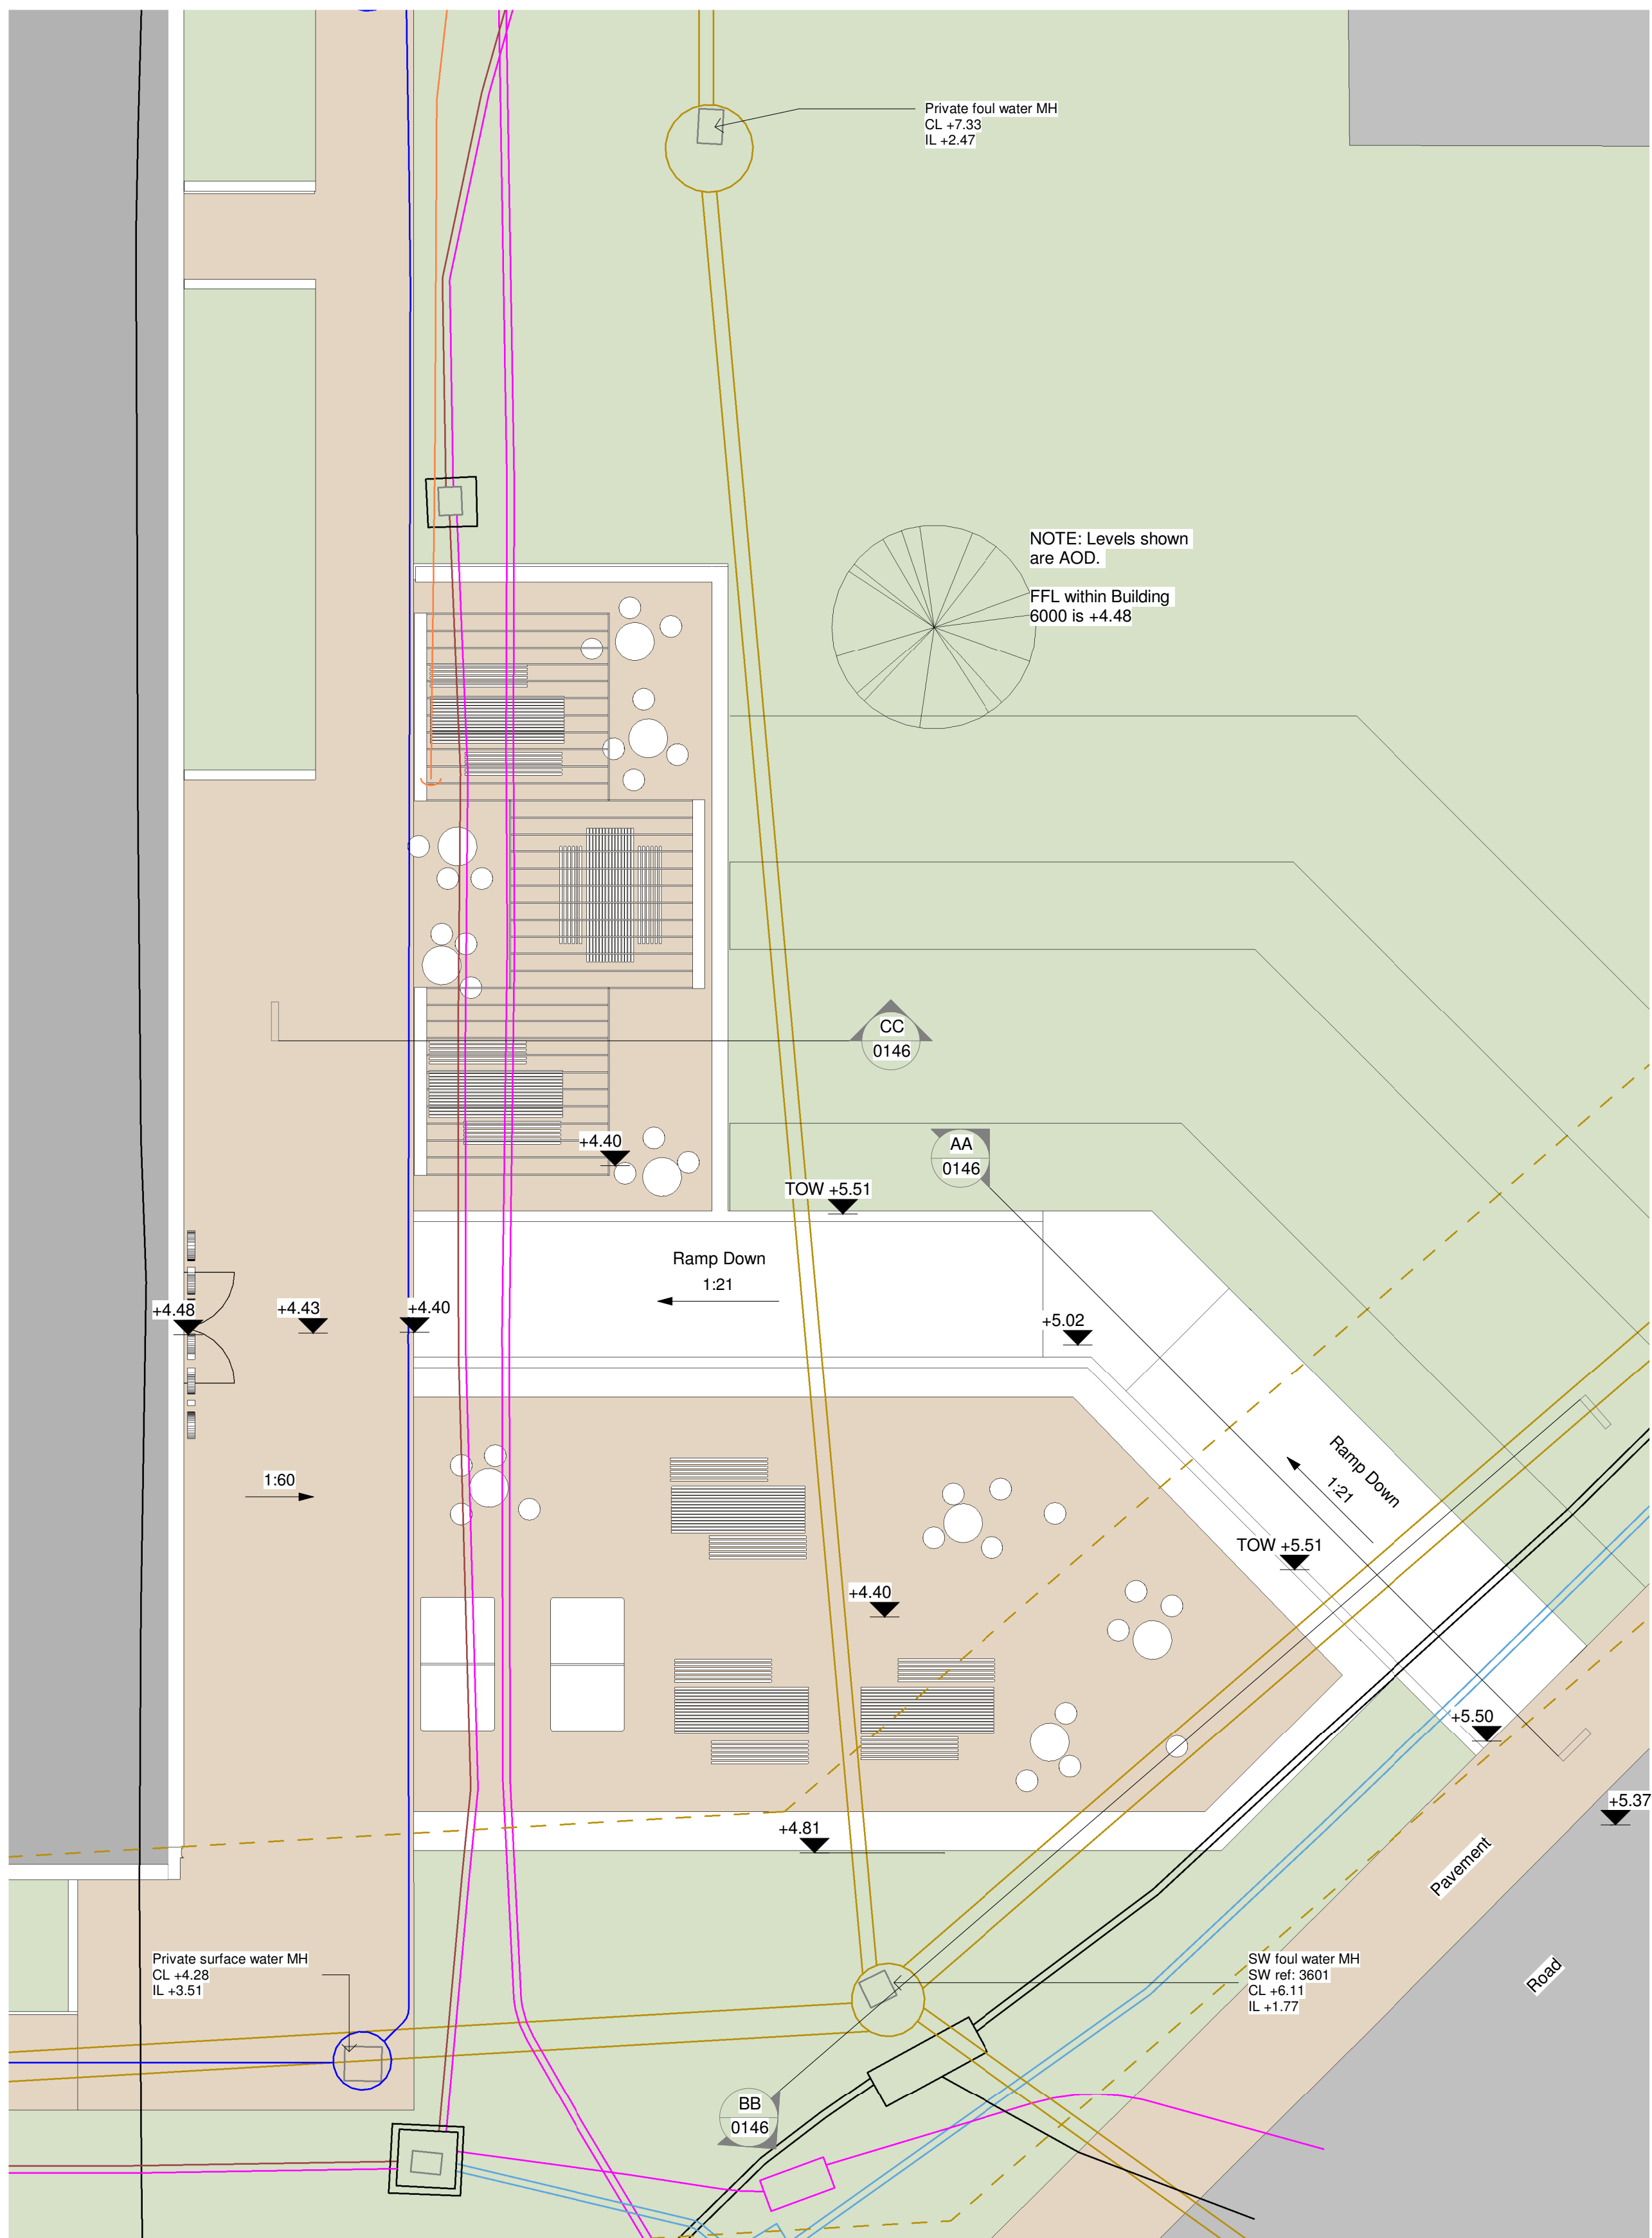

SE Ground Floor Plan - Sewer Easement
1 : 100

Notes
This drawing may be scaled for the purposes of Planning Applications, Land Registry and for Legal plans where the scale bar is used, and where it verifies that the drawing is an original or an accurate copy, it may not be scaled for construction purposes.
Always refer to figured dimensions. All dimensions are to be checked on site. Discrepancies and/or ambiguities between this drawing and information given elsewhere must be reported immediately to this office for clarification before proceeding. All drawings are to be used in conjunction with the specification and all works to be carried out in accordance with latest British Standards / Codes of Practice.

- Key**
- Site Boundary
 - Existing buried services:
 - Foul drainage (Southern Water)
 - Sewer Easement
 - Foul drainage (private)
 - Surface water (private)
 - BT - Comms
 - Power
 - BT - Telephone
 - CATV

A	23/05/19	JH	Section CC added. Additional services shown	IJ
Rev	Date	Init	Notes	Chkd
1	0	1	2	3
4	5			
SCALE 1:100				

Client

Drawing Originator

AWW inspired environments
London - 106 Weston Street London SE1 3QB 020 7160 6000
Bristol - Rivergate House, Bristol, BS1 4LS 0117 923 2535
Plymouth - East Quay Houses, Plymouth, PL4 0HX 01752 261 282
RIBA Chartered Practice www.aww-uk.com

Project Title
Building 6000
Langstone Technology Park,
Havant, Portsmouth

Drawing Title
Secondary Entrance Existing Buried Services Plan

Scale	Sheet	Drawn	Checked	Date
As indicated	A1	JH	Checker	20/05/19
Status	Project No.			
Preliminary	4046B			
Drawing Reference	Drawing No.	Revision		
	0146	A		