


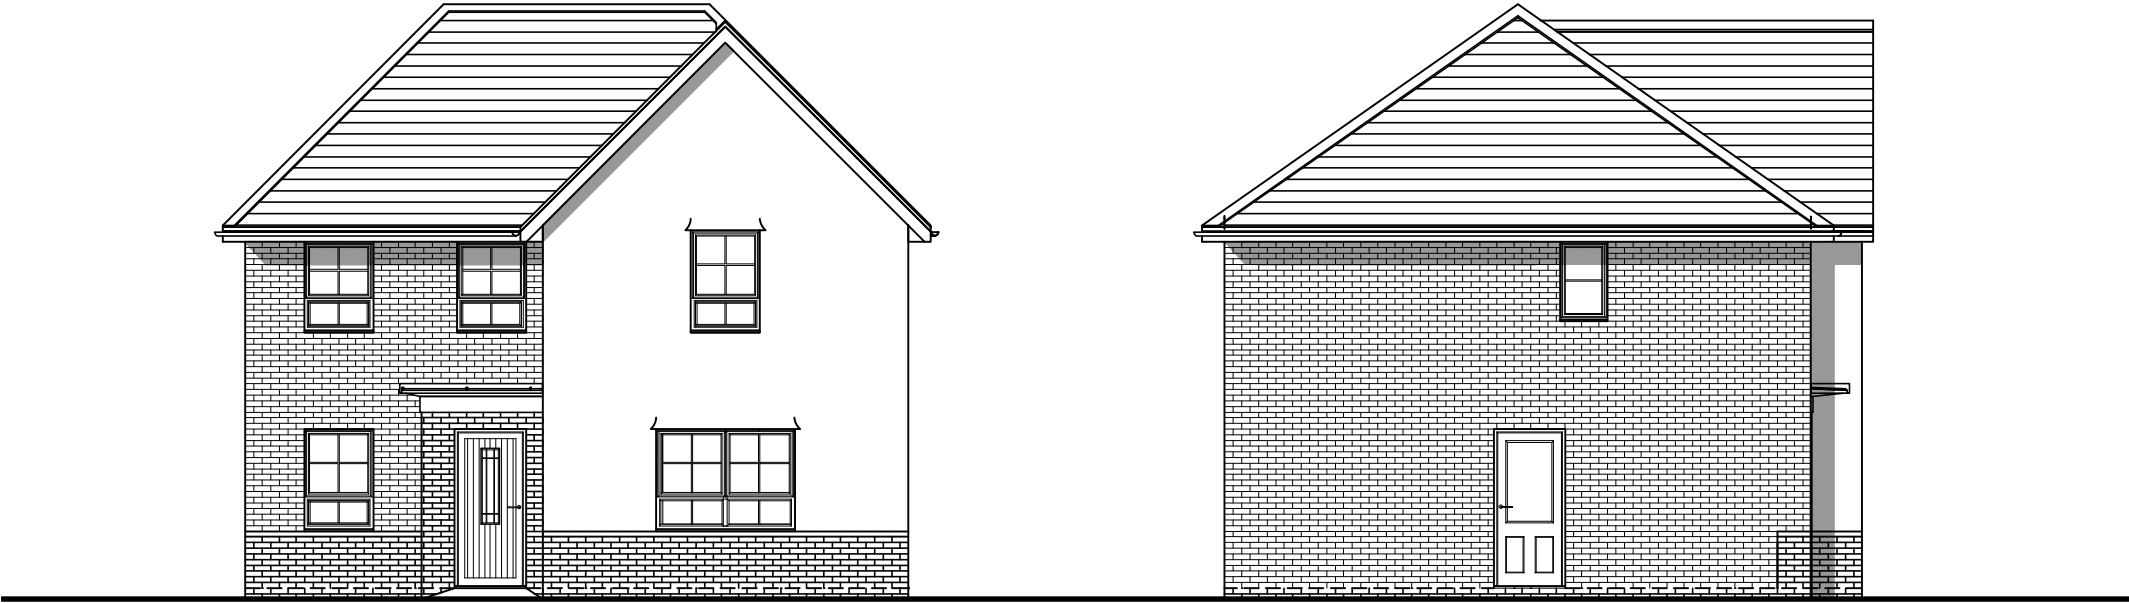

FRONT ELEVATION

SIDE ELEVATION



REAR ELEVATION

SIDE ELEVATION

* Obscure Glazed Windows

PLOTS 14 (AS), 26 (OPP), 80 (AS),
82 (AS), 85 (OPP) & 144 (OPP)

4 BED (8 PERSON)
HOUSE
2.0 STOREY
1317 SqFt

Project:
HAVANT ROAD,
EMSWORTH
Title:
RADLEIGH
ELEVATIONS

Drawn by : RKDB Checked by : MAH

Scale @ A3:
0 1 2 3 4 5m
Scale 1:100

Date: OCTOBER 2017

Rev	Date	Drawn	Checked
E	29.03.19	RKDB	MAH

PLOT NUMBERS UPDATED

Drg No: CB_I5_I05_RA_E02 Rev: E

Client:

