



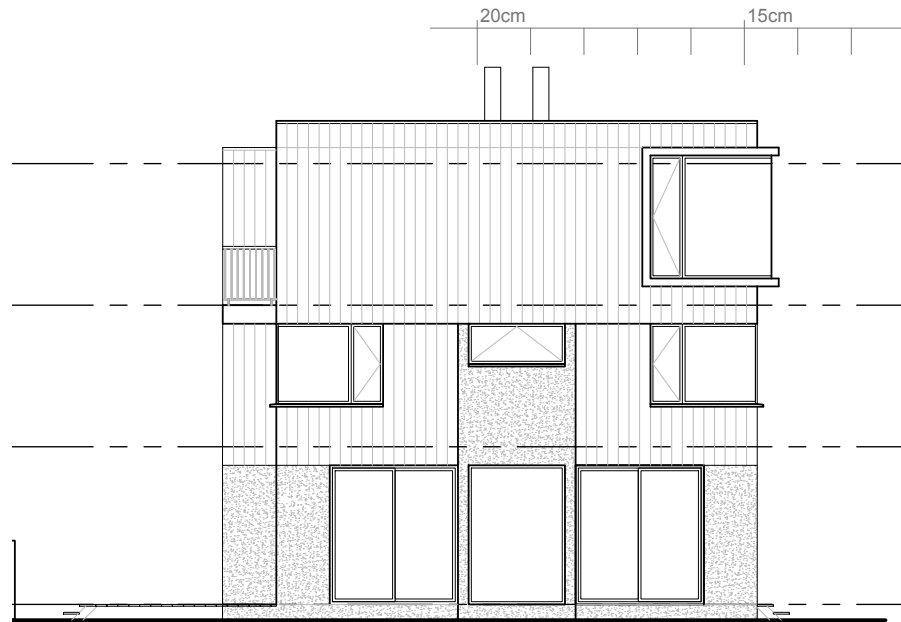

Consented East Elevation

0 1m 5m 10m
scale 1:100

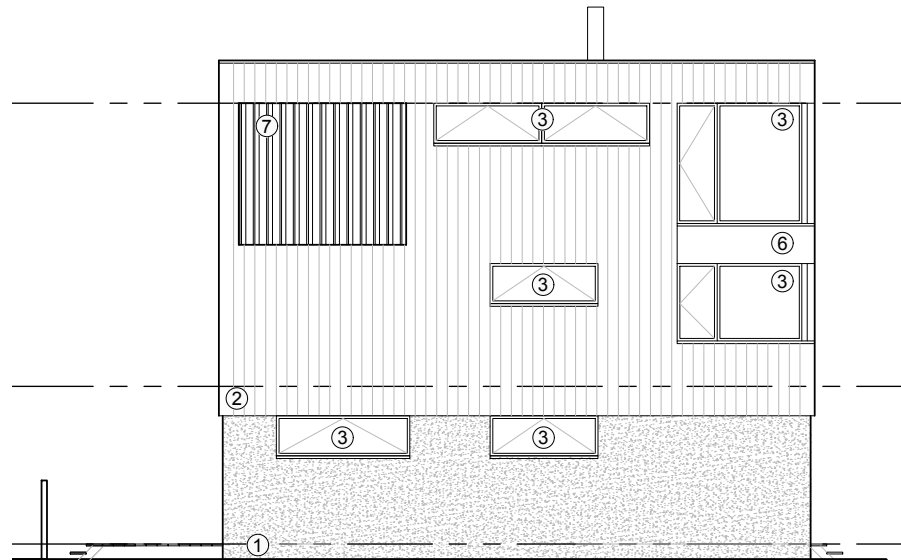

Proposed East Elevation

0 1m 5m 10m
scale 1:100

PROJECT
Steul
ADDRESS
56A Bracklesham Road
Hayling Island

DRAWING TITLE
Consented & Proposed
East Elevation

DRAWING NO.
P19-009-SK-302

REVISION
C

SCALE
1:100 @ A3

DRAWN
JW

CHECKED
-

DATE
16-04-2019

Materials Legend

1. Render
2. Wooden Vertical Cladding
3. Aluminium Windows
4. Metal Doors
5. Bi-fold Aluminium Doors
6. Metal Spandrel
7. Timber Slats
8. Glass Balustrade



C7 Architects Ltd
PM House
Riverway Industrial Estate
Peasmarsh
Surrey
GU3 1LZ

E: info@c7architects.com
T: 01483 422 220

c7architects.com